



| Drawing No. | Rev No. |
|-------------|---------|
| MMW001 -006 |         |

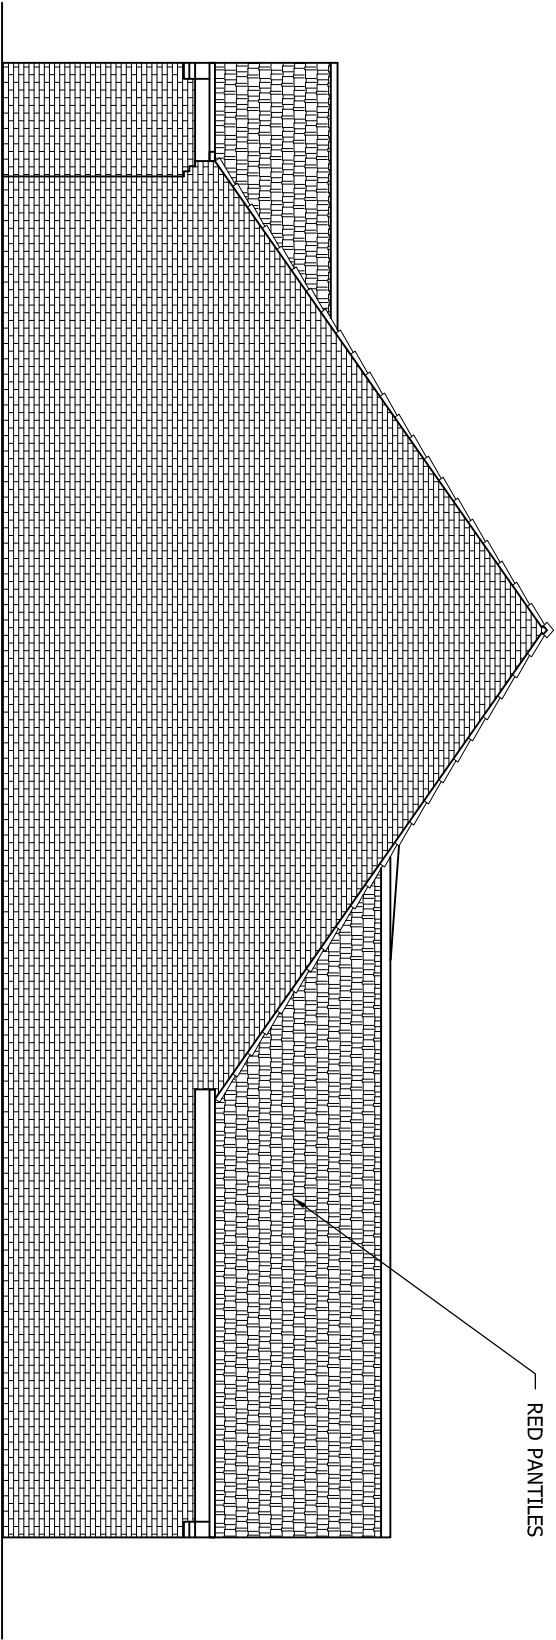

PROPOSED SIDE ELEVATION  
SCALE 1:100 AT A3

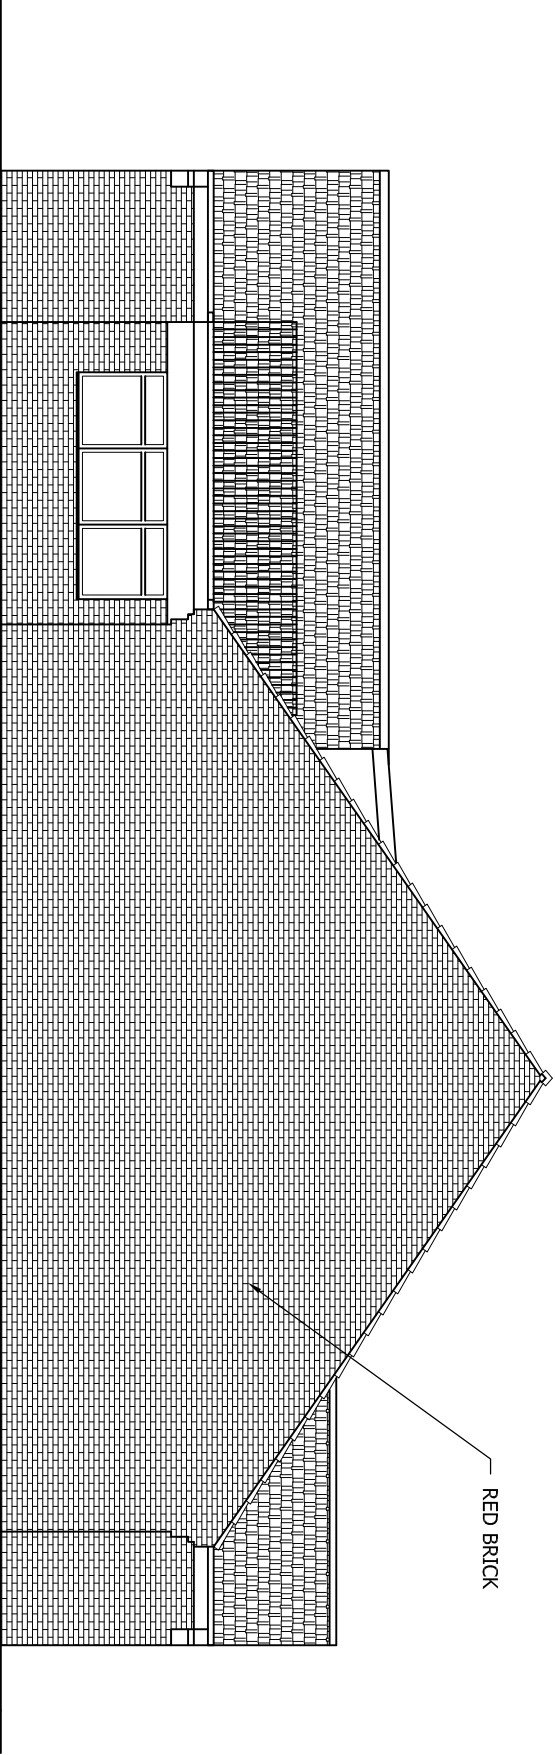

PROPOSED SIDE ELEVATION  
SCALE 1:100 AT A3

DO NOT SCALE: Contractor to check all dimensions and report any omissions or errors

NOTES

| Rev | Description | By | CHK | App | Date |
|-----|-------------|----|-----|-----|------|
|-----|-------------|----|-----|-----|------|

JRB DESIGNS LTD  
166 Churchfield Lane  
Barton  
Barnsley  
S75 5EA  
Tel: 01226 383542  
Fax: 01226 380078  
Mob: 07970 541192  
Email: joine@jrbdesigns.co.uk  
This drawing is copyright. © Jrbdesigns Ltd.

Client  
**MR M WILKINSON**

Drawing Title  
**PROPOSED ELEVATIONS 2**

Address  
**5 BROADWAY  
BROADWAY  
BARNSELEY  
S70 6QQ**

Project Title:  
**PROPOSED REMODELING OF  
DETACHED BUNGALOW**

Purpose of Issue:  
**PLANNING**

Drawing Status  
**FIRST ISSUE**

|                         |                    |                    |
|-------------------------|--------------------|--------------------|
| Scale at A3<br>AS SHOWN | Drawn By<br>JRB    | Date<br>27/04/2009 |
| Checked By<br>MMW       | Approved By<br>MMW | Date<br>27/04/2009 |
| Project No.<br>MMW001   | Drawing No.<br>006 | Revision<br>-      |

APPROVAL ☒ INFORMATION ☐ TENDER ☐ CONTRACT ☐ CONSTRUCTION ☐