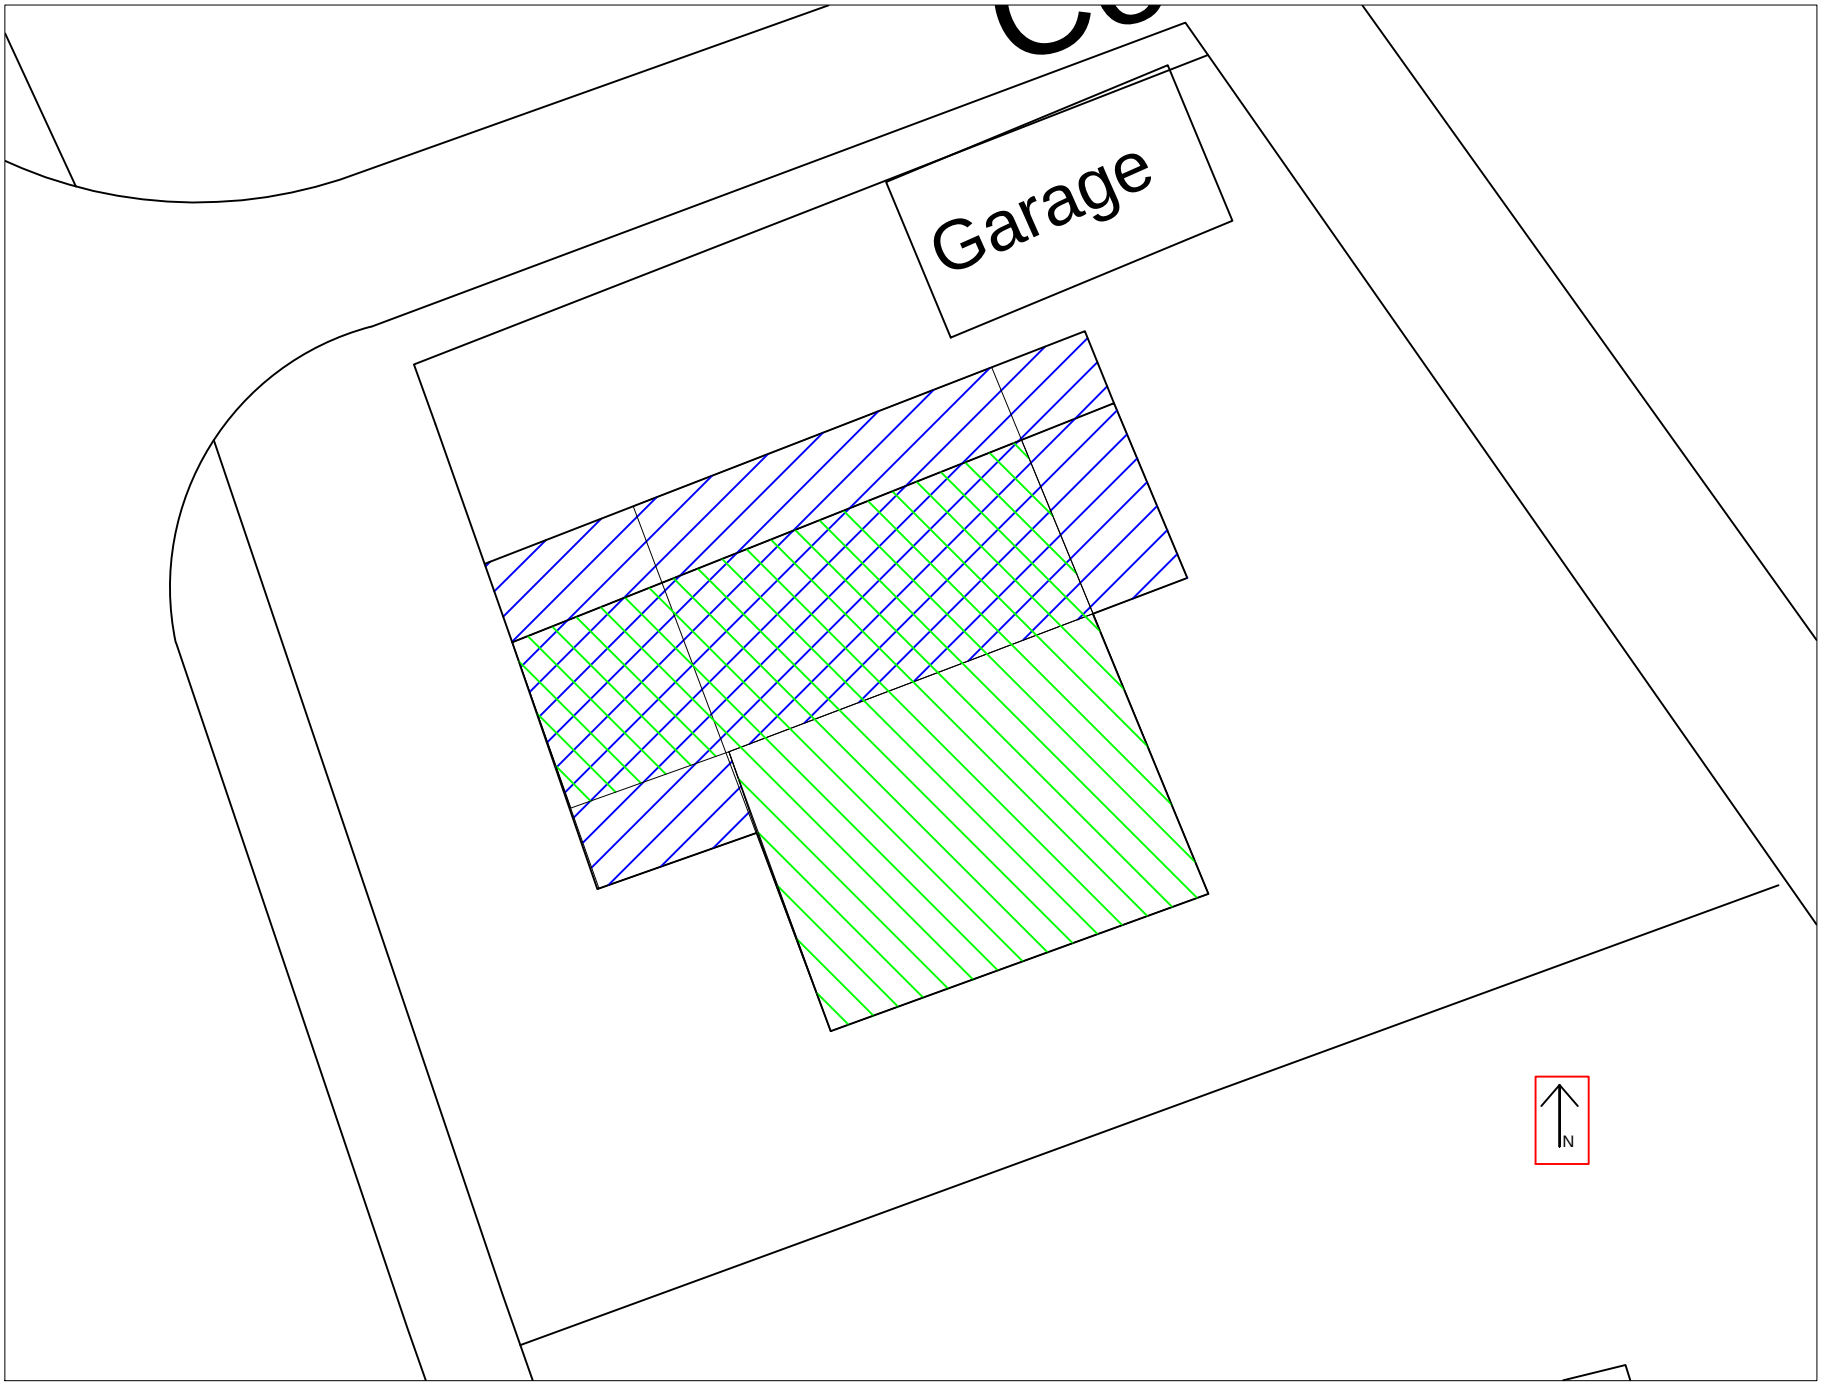


Key

- Shop only
- Shop with living over
- living accommodation only

Rev.	By	Amendments	Date

PLANNING CONSULT,
DIGITAL MEDIA CENTRE,
COUNTY WAY,
BARNSLEY,
S70 2JW

Tel:- 01226 720814
Mob:- 0732 963462

Client
Johal Jagdeep
LSJ Supermarket,
Darfield Road,
Cudworth,
South Yorkshire,
S72 8RJ

Project
Change of use.
Shop to self contained flat for residential use.

Drawing title
Location of existing buildings.

Scale	Drawn	Checked	Date
1:150	SC	R	30/07/13

Drawing No.	Revision	File
PC/JR/June/SC3	-	