
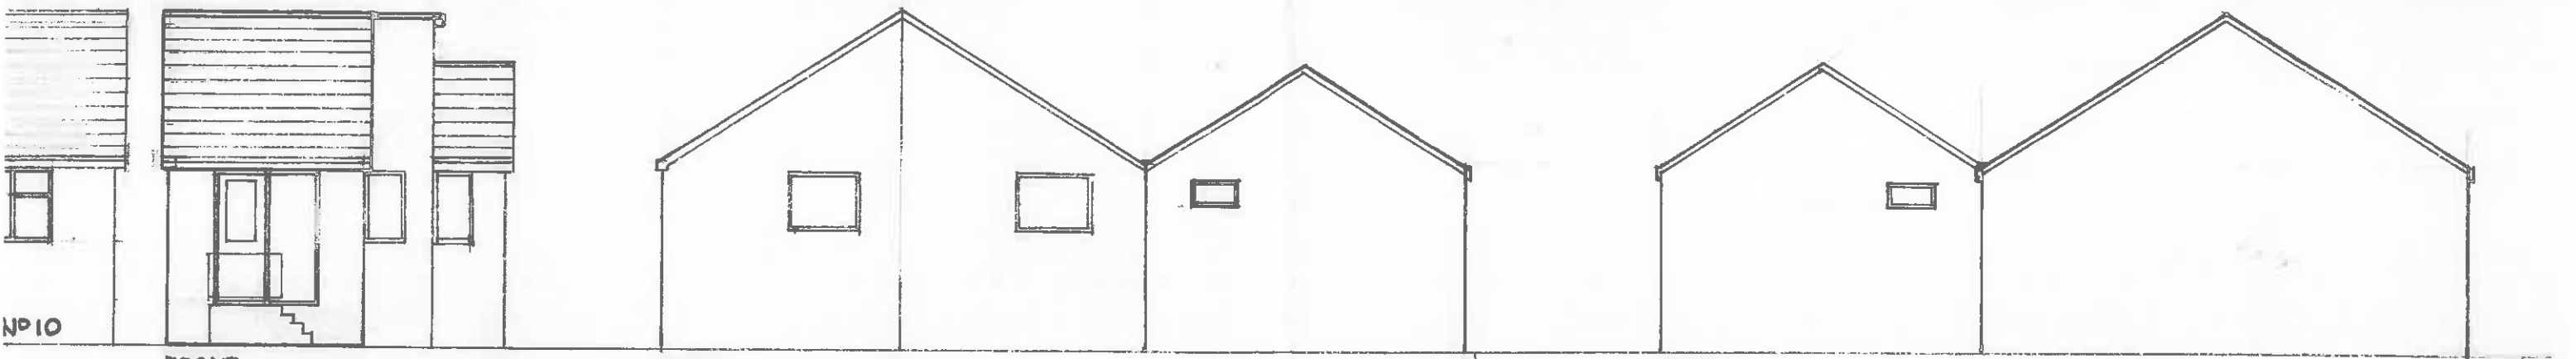
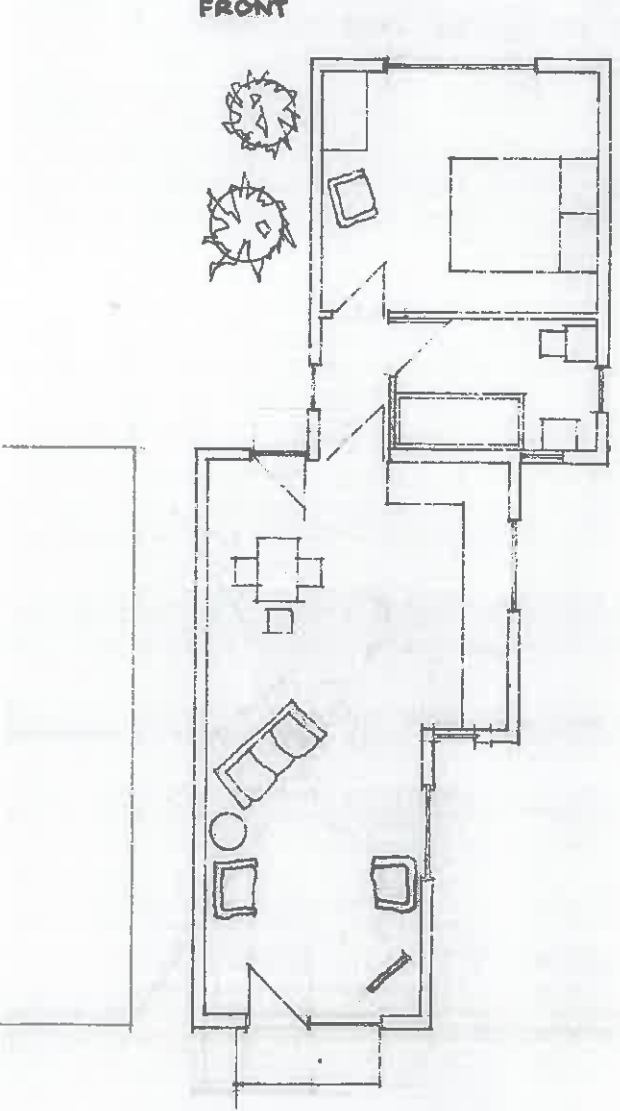


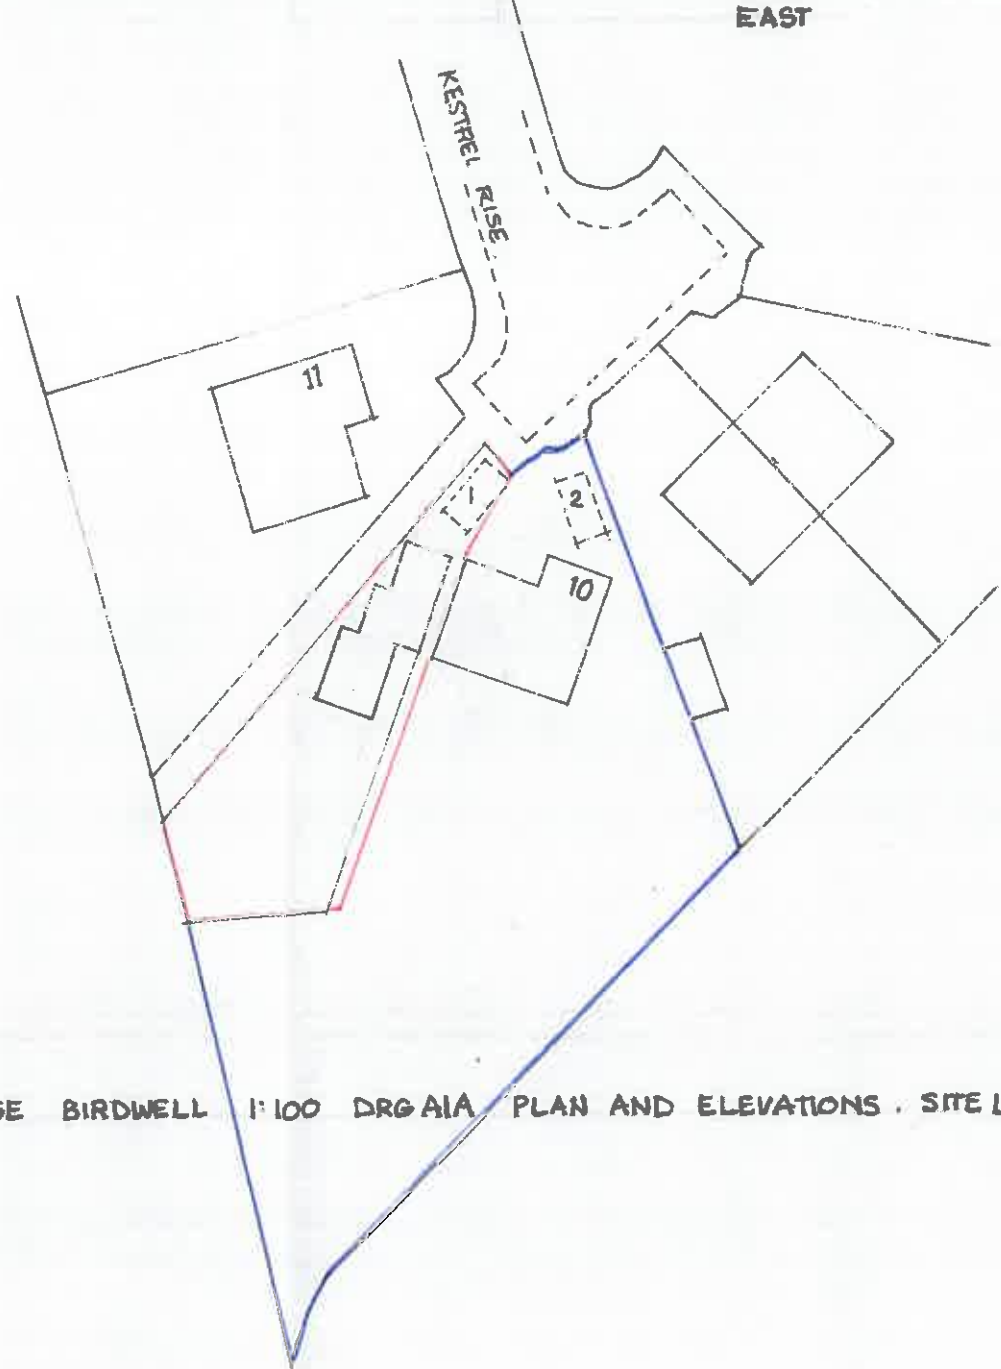

NEW BUNGALOW KESTREL RISE BIRDWELL 1:100 DRG A1A PLAN AND ELEVATIONS . SITE LAYOUT 1:500

Michael A. Clynn
Architect, Town Planner, Property Consultant
DIP. ARCH. DIP. T.P. A.R.I.B.A. F.R.S.A.

14 Huddersfield Road, Ingbirchworth, Penistone
Sheffield S36 7GF

Tel: 01226 766308