
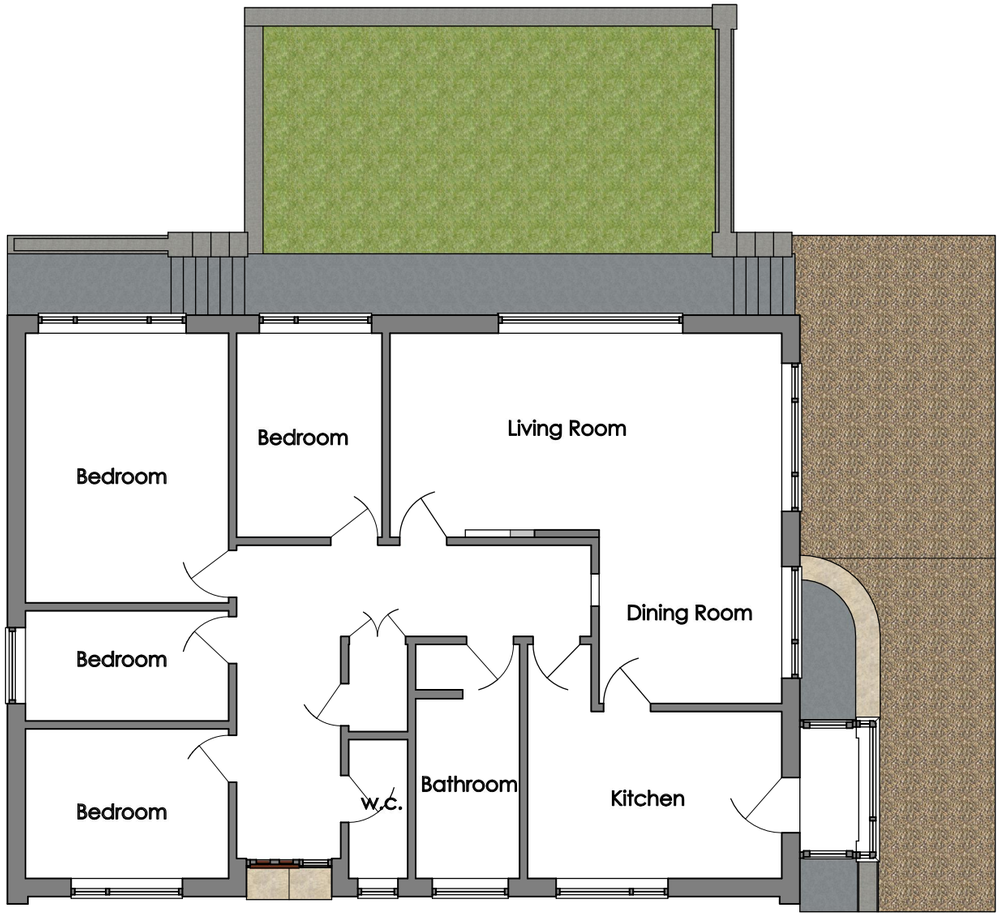


Existing Ground Floor Plan

Scale: 1:100

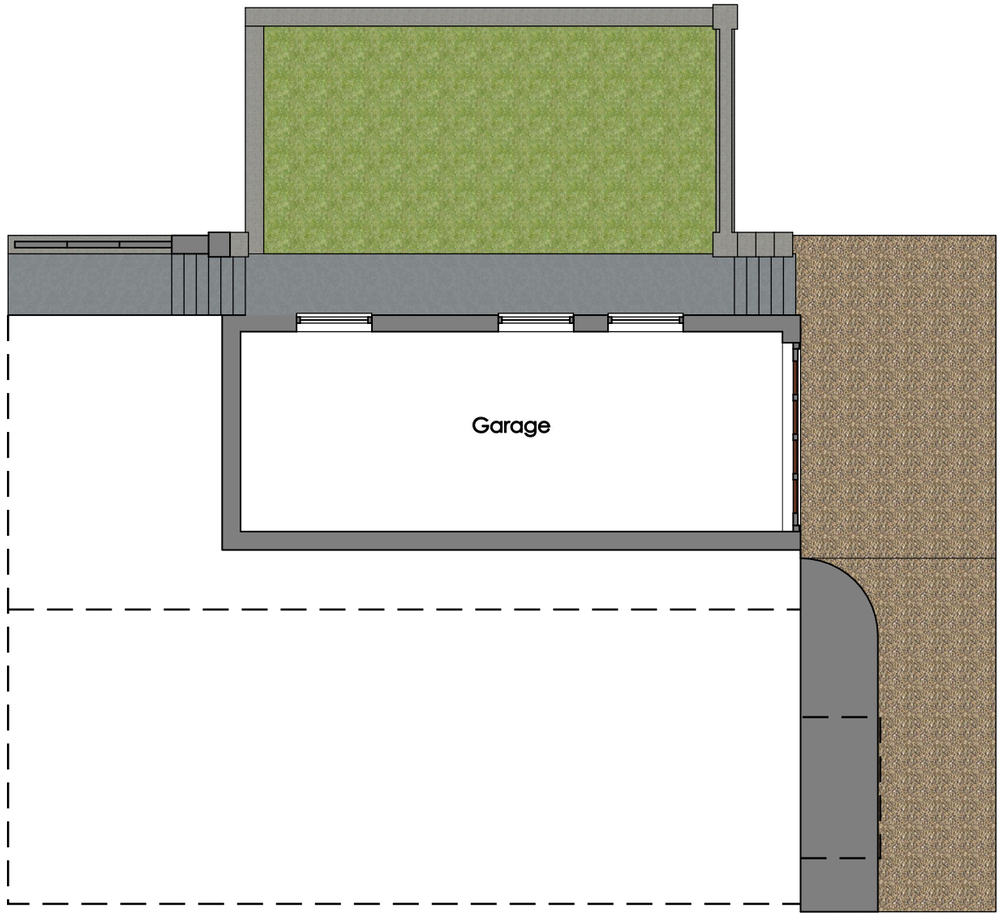

Existing Lower Ground Floor Plan

Scale: 1:100

yorke
Architecture

Lyndale | Harworth Road | Blyth
Worksop | S81 8HQ

t: 01909 591871 | m: 07828 789651
e: chrisyorke@btinternet.com

www.yorkearchitecture.com

Proposed Extension/ Alterations

64 Bloomhouse Lane
Darton
Barnsley
S75 5AS

Project

Existing Plans

PC319/ 02

Drawing

Date
29.11.2018

Drawn By
AK

Scale
1:100

Sheet Size
A3

Revision
-

All dimensions given are to assist in the pricing of works. It is the responsibility of the person carrying out the works to verify all dimensions on site prior to placing orders or carrying out works.


Note

cabe chartered association of building engineers
Chartered Institute of Architectural Technologists Registered Practice



Existing Front Elevation

Scale: 1:100

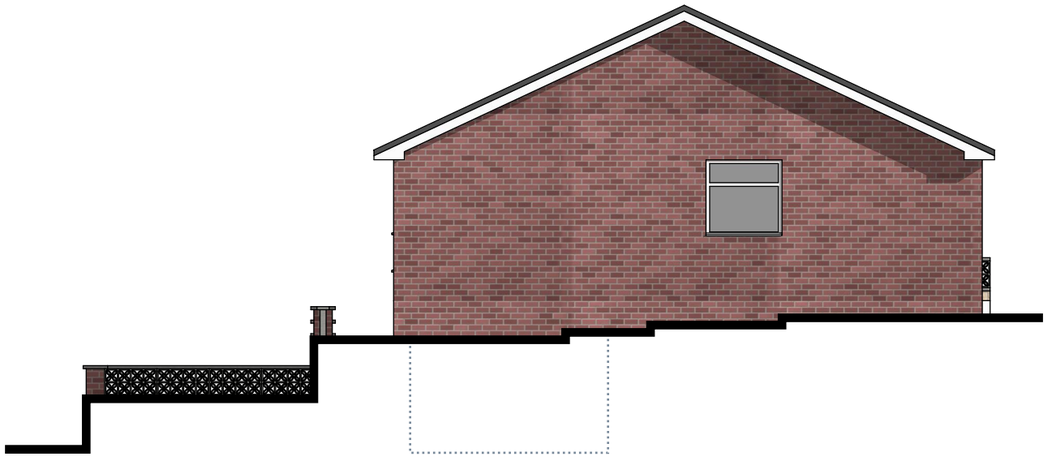

Existing Side Elevation

Scale: 1:100



Existing Rear Elevation

Scale: 1:100



Existing Side Elevation

Scale: 1:100

yorke
Architecture

Lyndale | Harworth Road | Blyth
Worksop | S81 8HQ

t: 01909 591871 | m: 07828 789651
e: chrisyorke@btinternet.com

www.yorkearchitecture.com

Proposed Extension/ Alterations

64 Bloomhouse Lane
Darton
Barnsley
S75 5AS

Project

Existing Elevations

PC319/ 03

Drawing

Date
29.11.2018

Drawn By
AK

Scale
1:100

Sheet Size
A3

Revision
-

All dimensions given are to assist in the pricing of works. It is the responsibility of the person carrying out the works to verify all dimensions on site prior to placing orders or carrying out works.

Note

cabe chartered association of building engineers
Chartered Institute of Architectural Technologists Registered Practice