


RESPONSIBILITY IS NOT ACCEPTED FOR OTHERS SCALING DIRECTLY FROM THIS DRAWING. DO NOT SCALE FROM THIS DRAWING. USE WRITTEN DIMENSIONS ONLY.

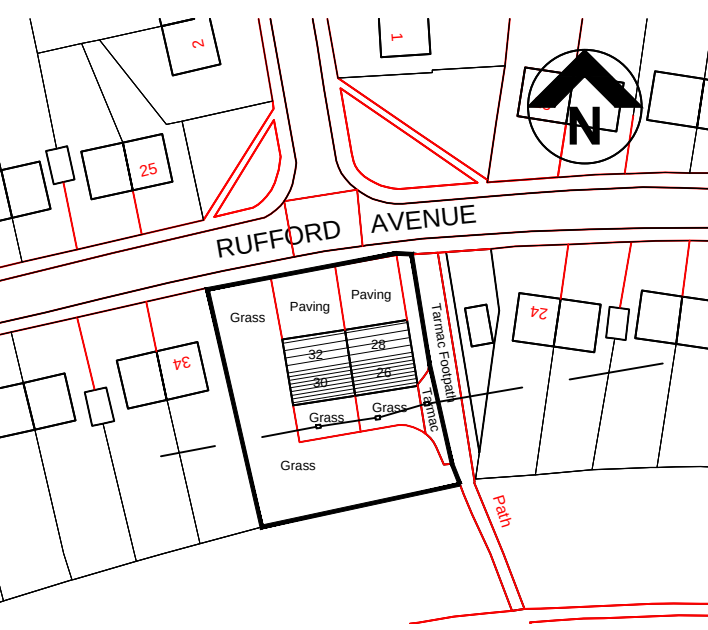

KEY PLAN




THIS DRAWING IS PRODUCED FOR USE IN THIS PROJECT ONLY AND MAY NOT BE USED FOR ANY OTHER PURPOSE. NPS PROPERTY CONSULTANTS LTD ACCEPT NO LIABILITY FOR THE USE OF THIS DRAWING OTHER THAN THE PURPOSE FOR WHICH IT WAS INTENDED IN CONNECTION WITH THIS PROJECT AS RECORDED IN THE 'PURPOSE FOR ISSUE' AND 'FILE STATUS CODE'.

THIS DRAWING MAY NOT BE REPRODUCED IN ANY FORM WITHOUT PRIOR WRITTEN AGREEMENT OF NPS PROPERTY CONSULTANTS LTD.


© CROWN COPYRIGHT AND DATABASE RIGHTS 2017 ORDNANCE SURVEY LICENCE NUMBER 100022264

Notes:

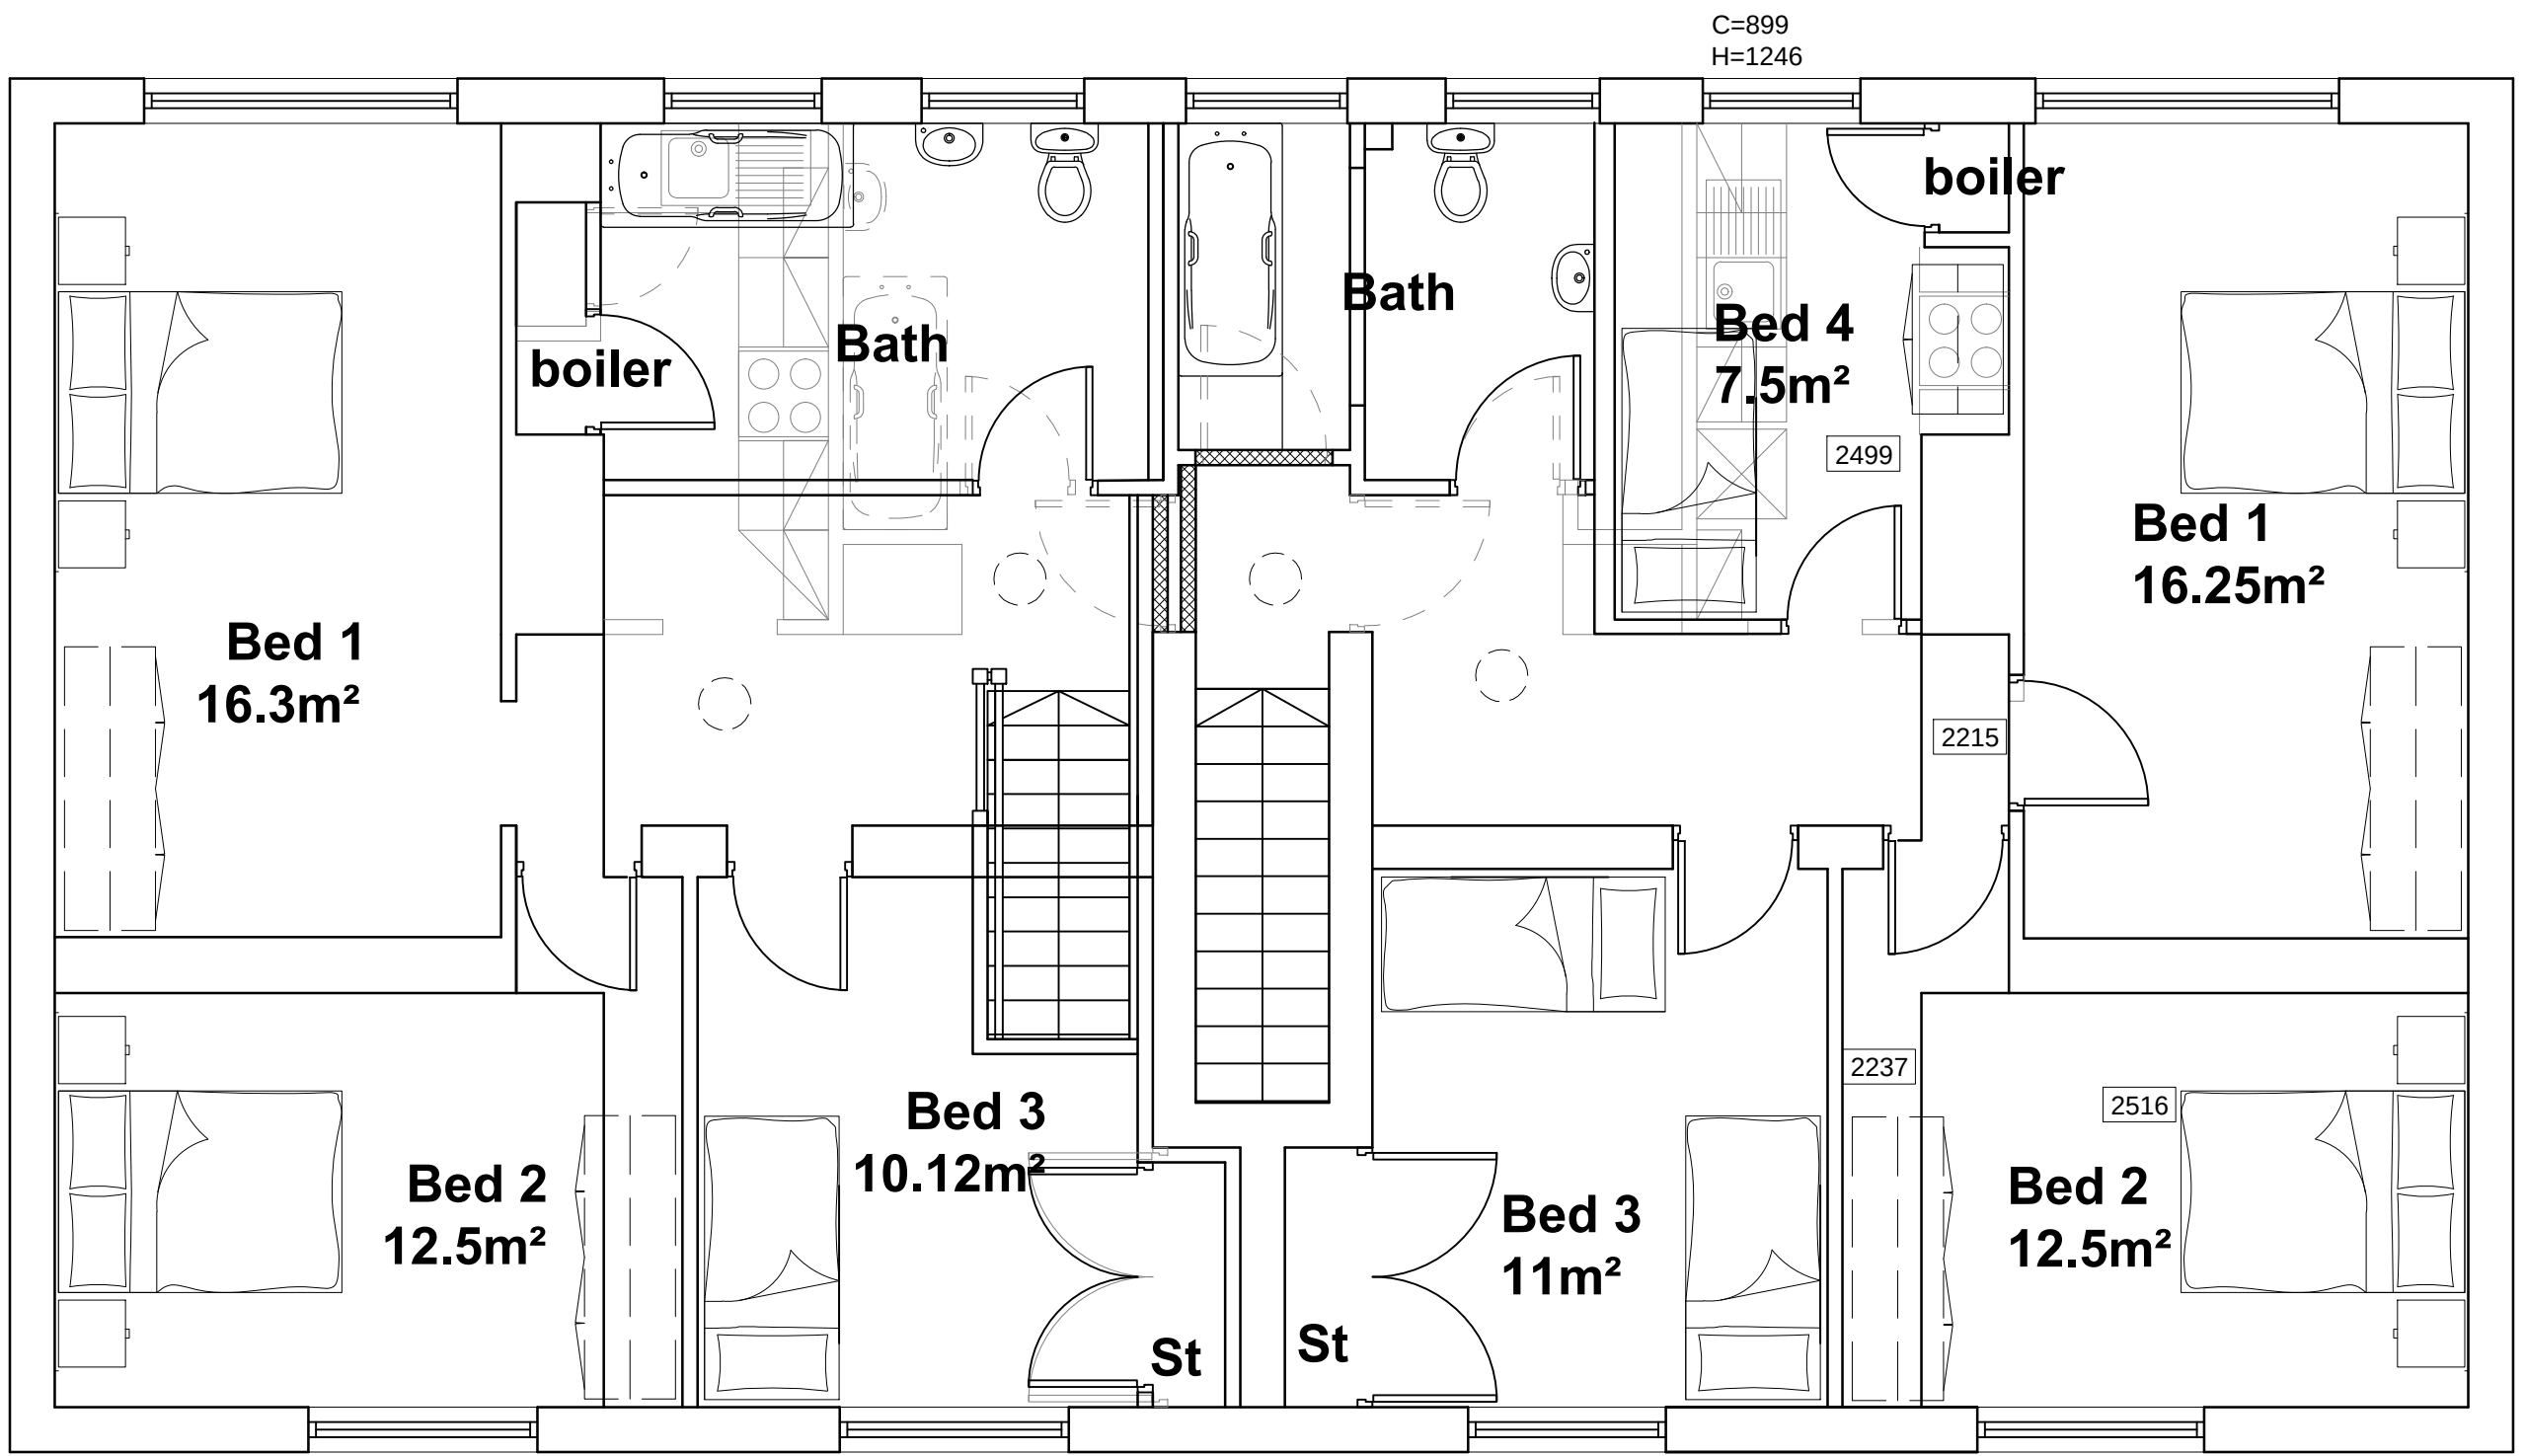

PROPOSED GROUND FLOOR
PLAN - DWELLING 1

PROPOSED GROUND FLOOR
PLAN - DWELLING 2

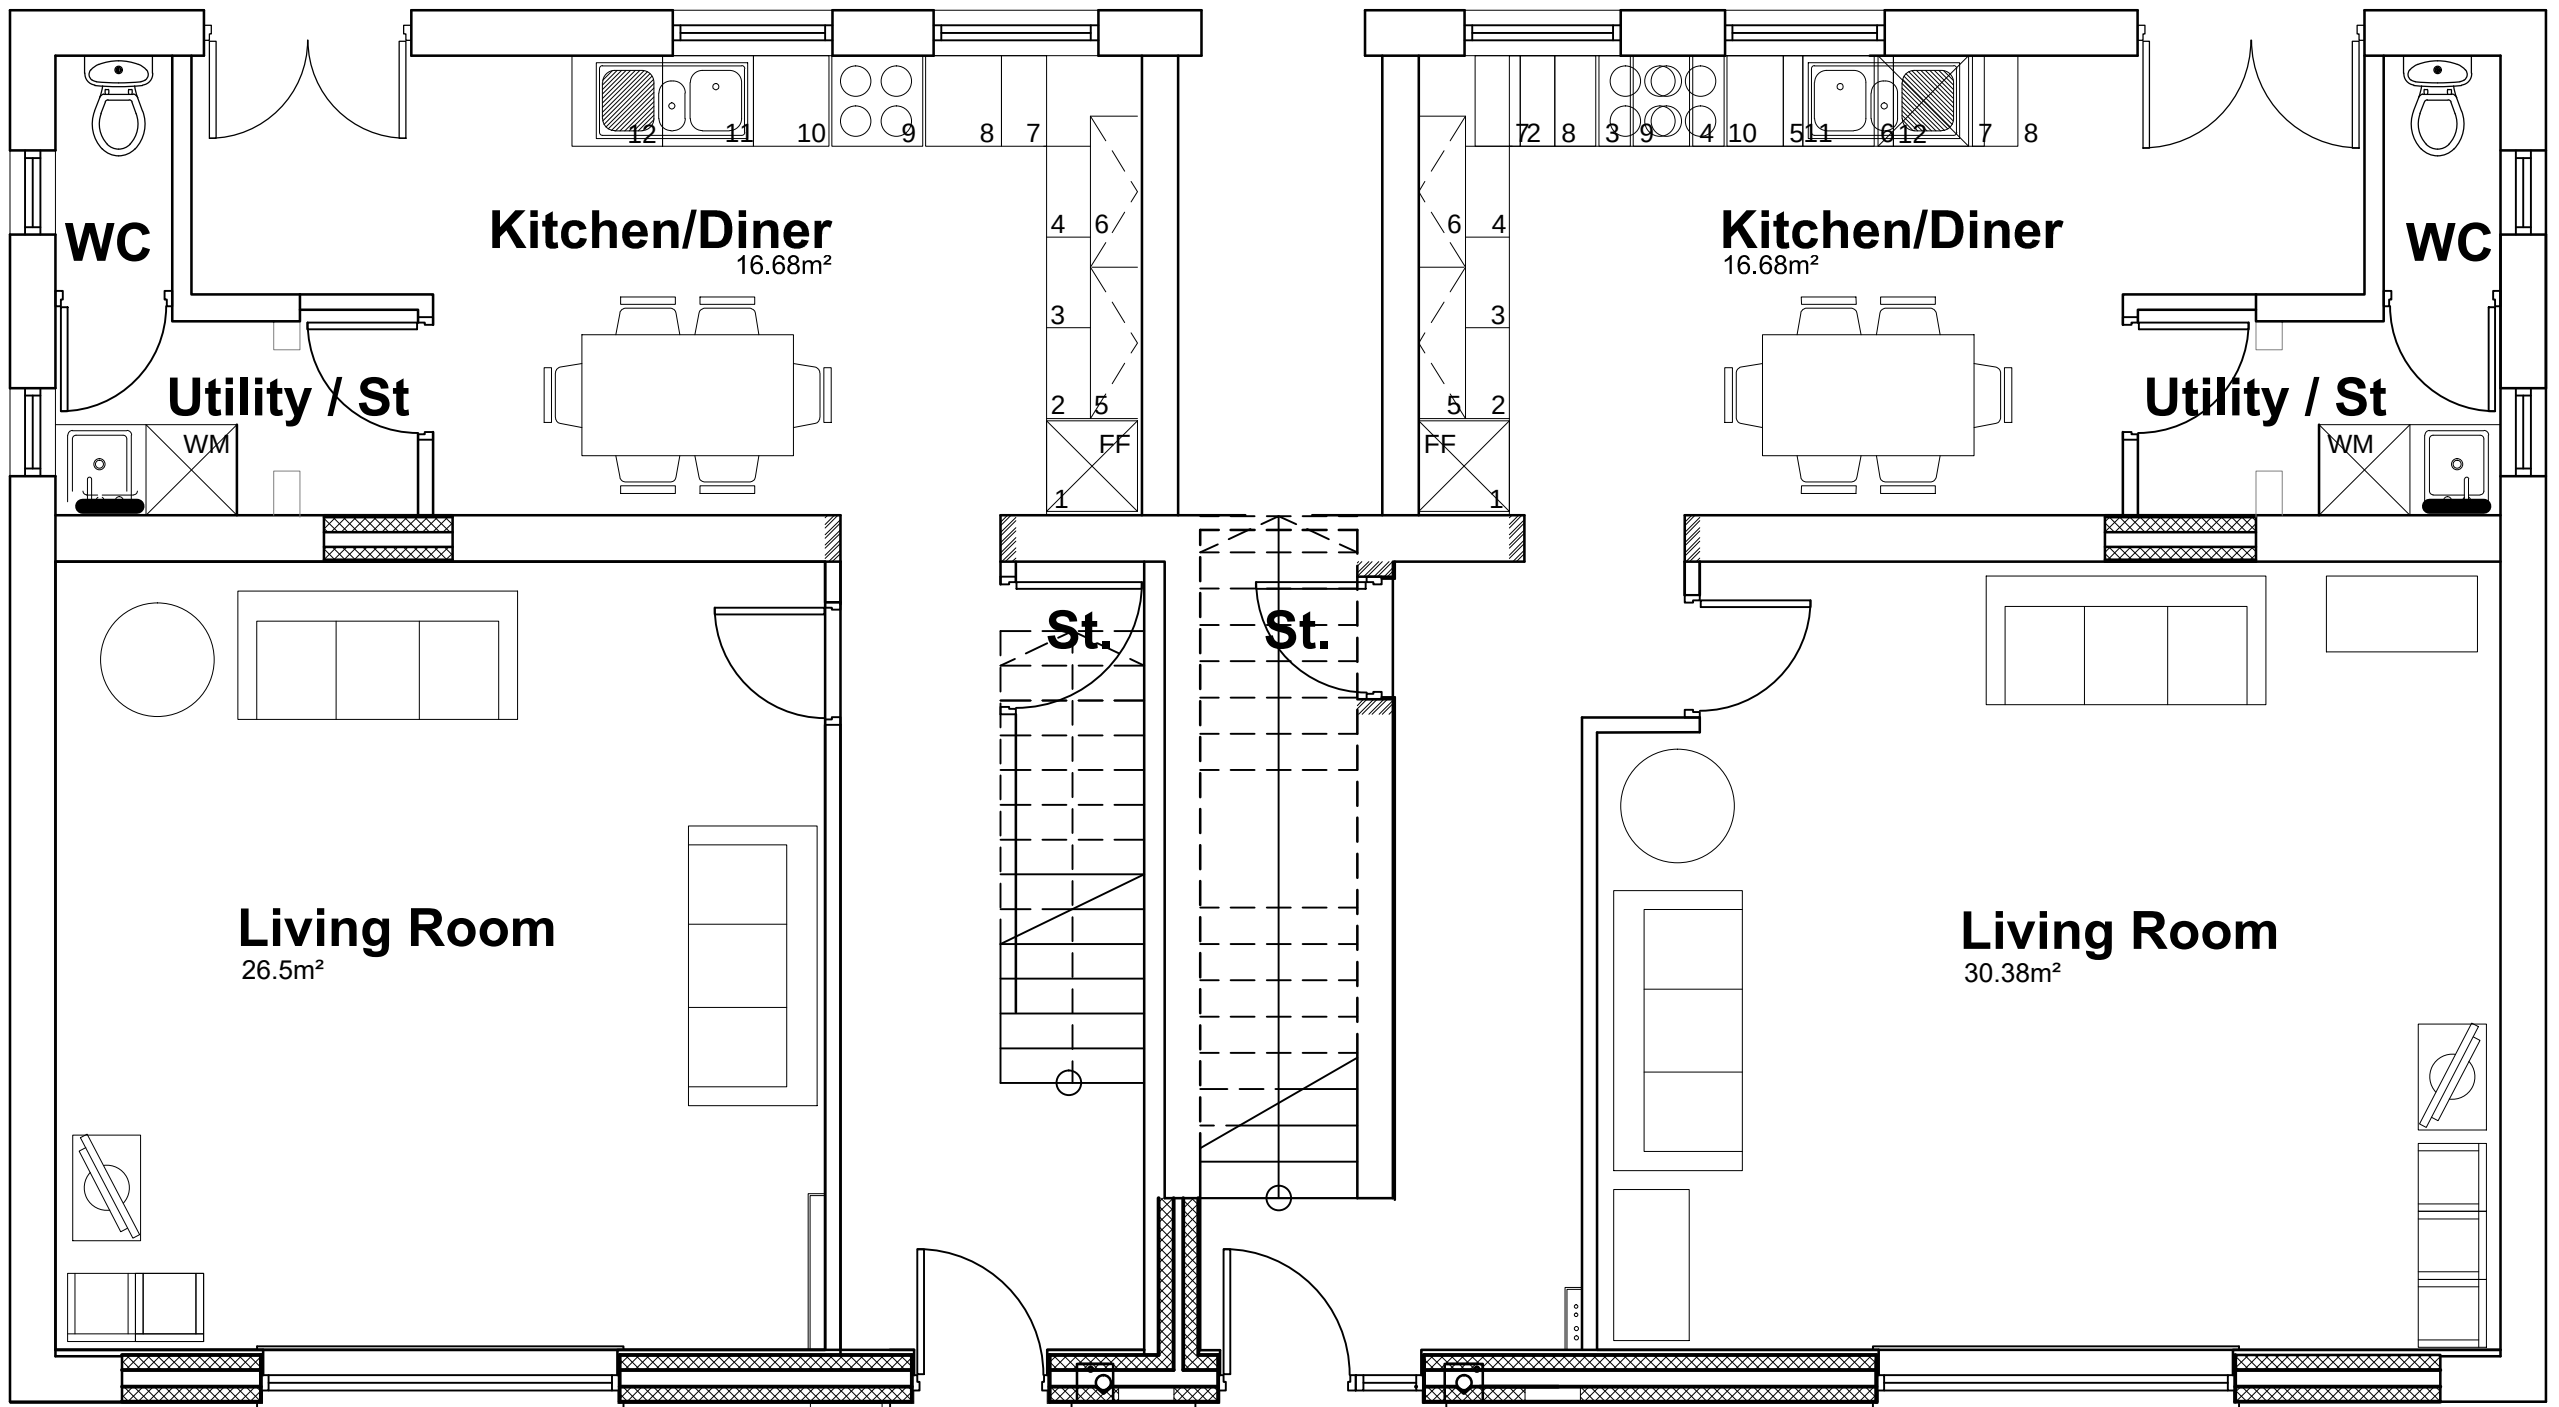

PROPOSED GROUND FLOOR
PLAN - DWELLING 1

PROPOSED GROUND FLOOR
PLAN - DWELLING 2

Layout revised to accommodate structural findings from first floor survey

P2 GH 23.05.17

FIRST ISSUE

P1

COMMENT

REV DRAWN DATE CHECKED DATE APPROVED DATE



NPS Bamsley Ltd
Gateway Plaza, Sackville St, Bamsley, South Yorkshire, S70 2RD,
Tel: 01228 774605; Email: bamsley@nps.co.uk; web:www.nps.co.uk

CLIENT
Berneslai Homes

PROJECT
Proposed Shop Conversion,
Rufford Avenue, Athersley North

TITLE
Proposed GF and FF Plan

SCALES 1:50 DISCIPLINE ARCHITECT PROJECT NUMBER 17-1-1189

DRAWING NUMBER NPS-DR-A-(00)-021 REV CODE P2

STATUS CODE S2 PURPOSE OF ISSUE PLANNING APPROVAL DRAWN BY GH