




NOTES:
All dimensions must be checked on site and not scaled from this drawing.

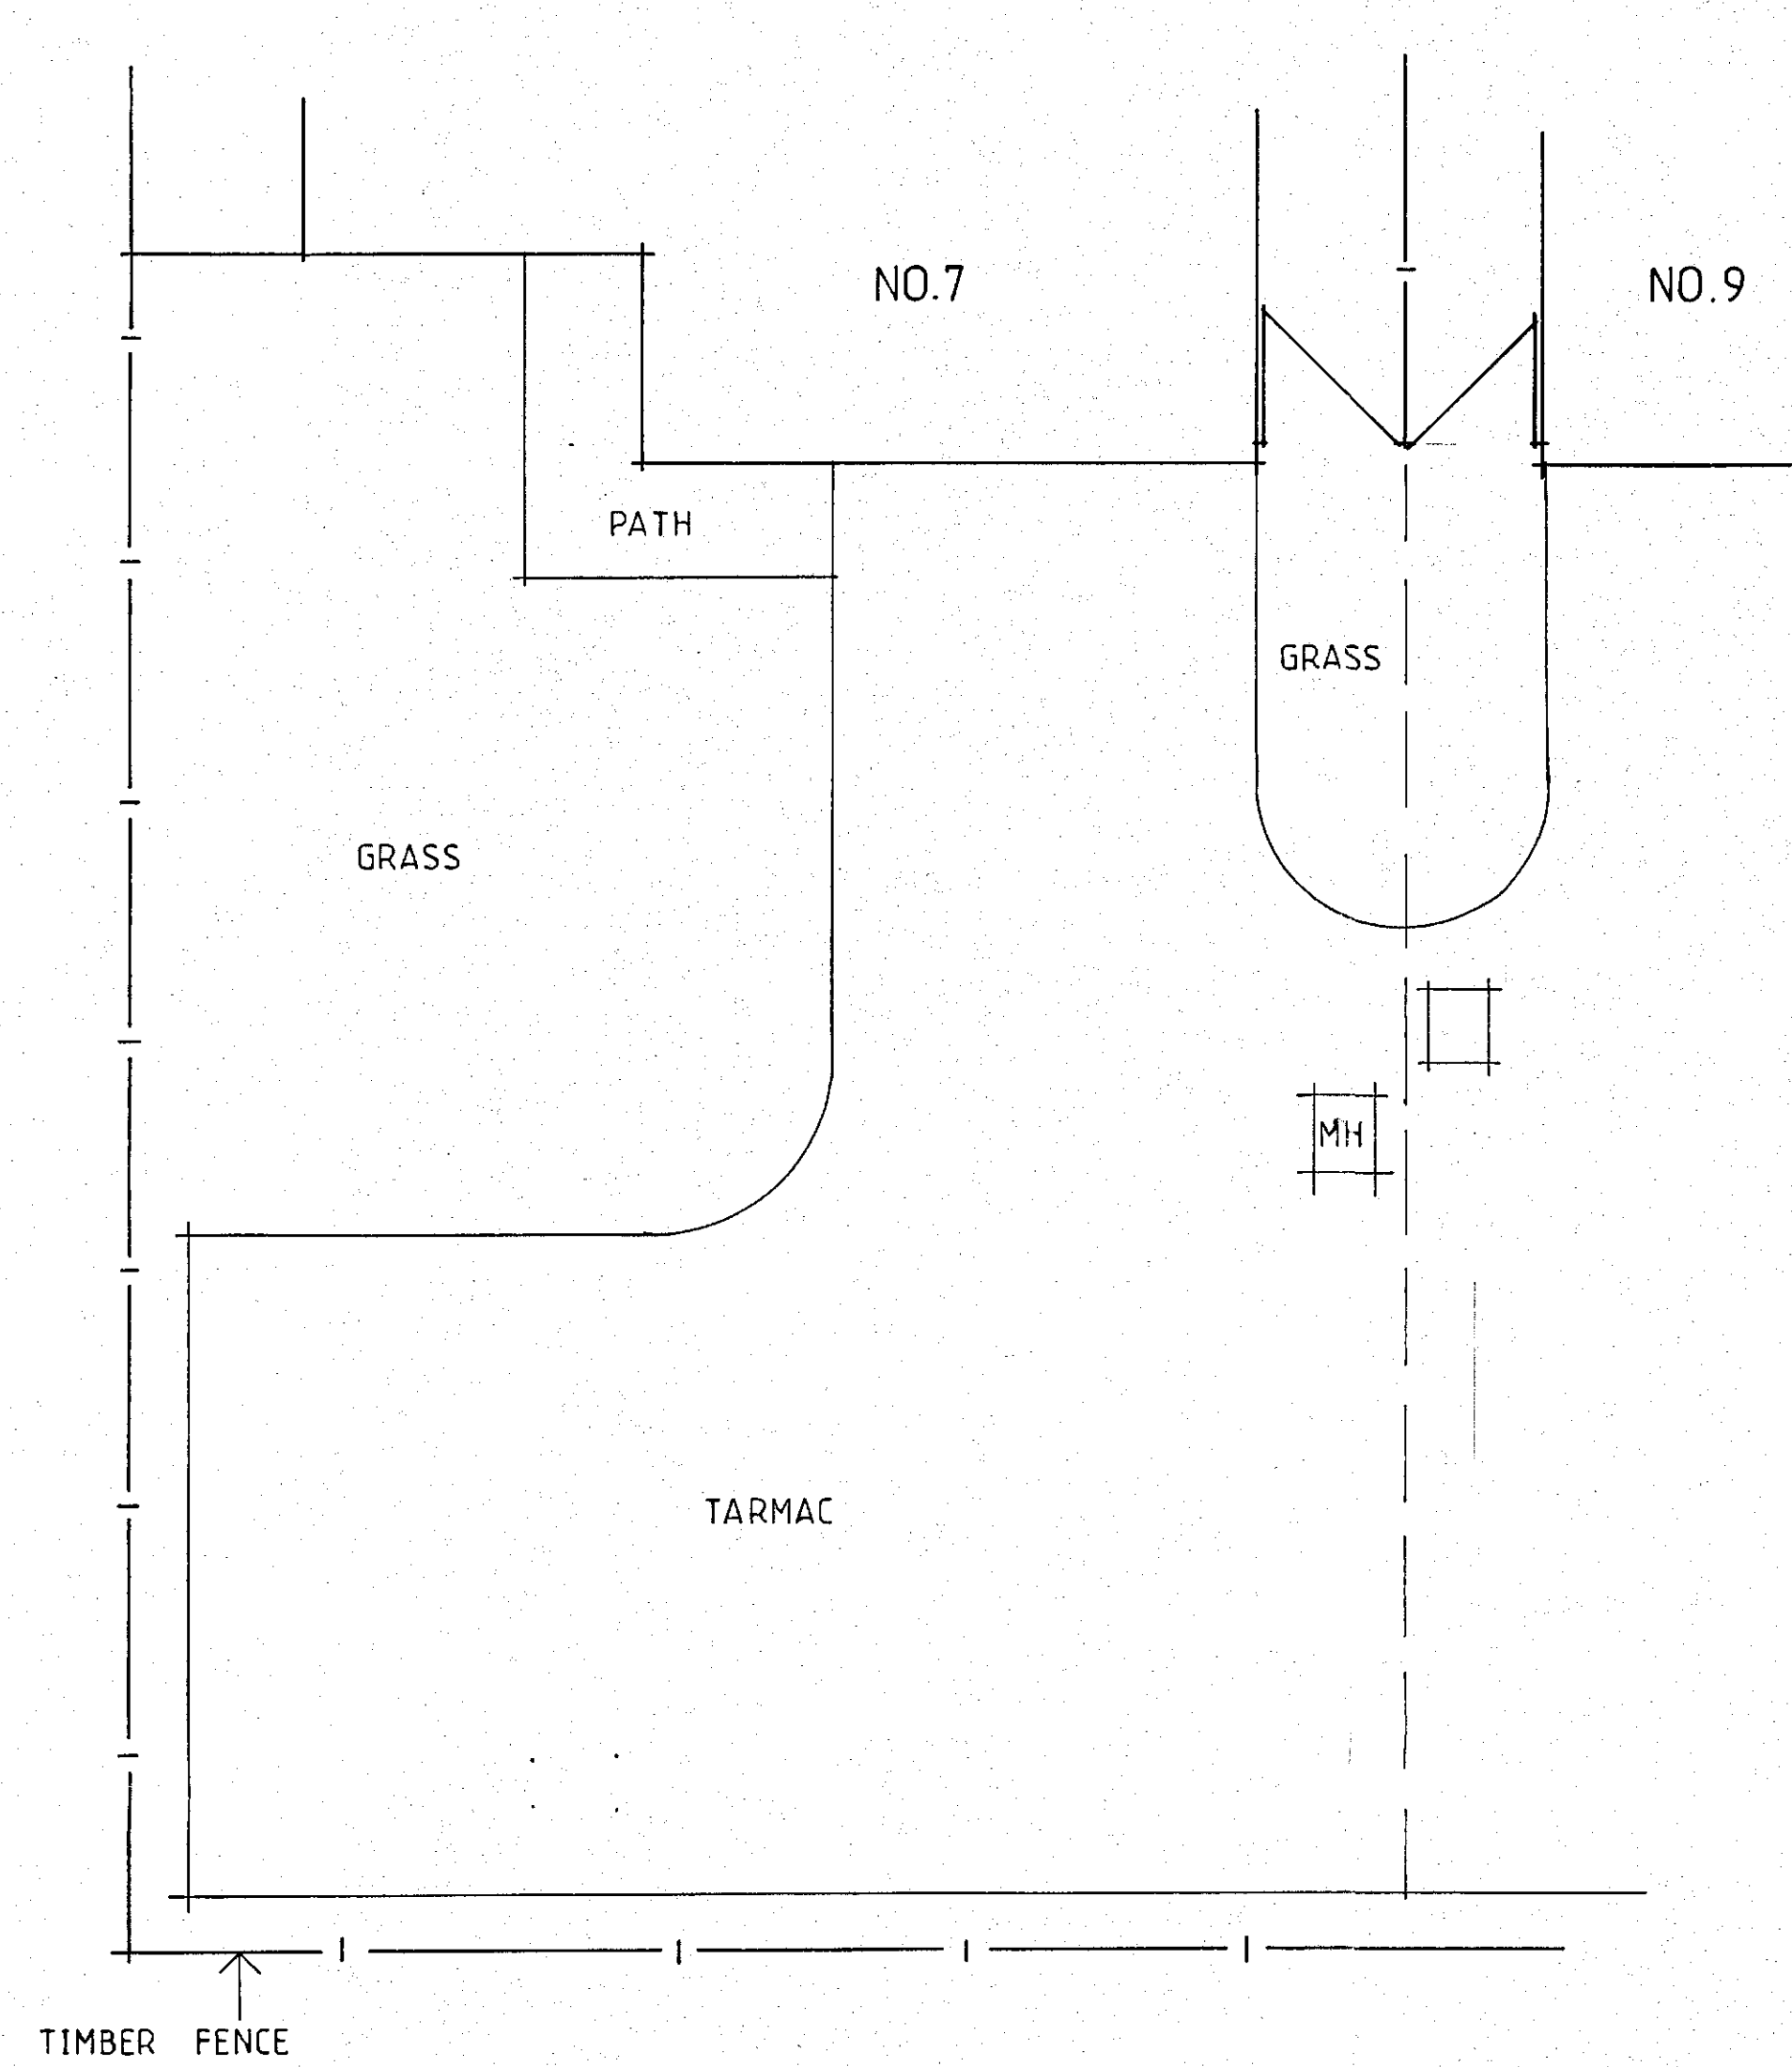

EXISTING LAYOUT

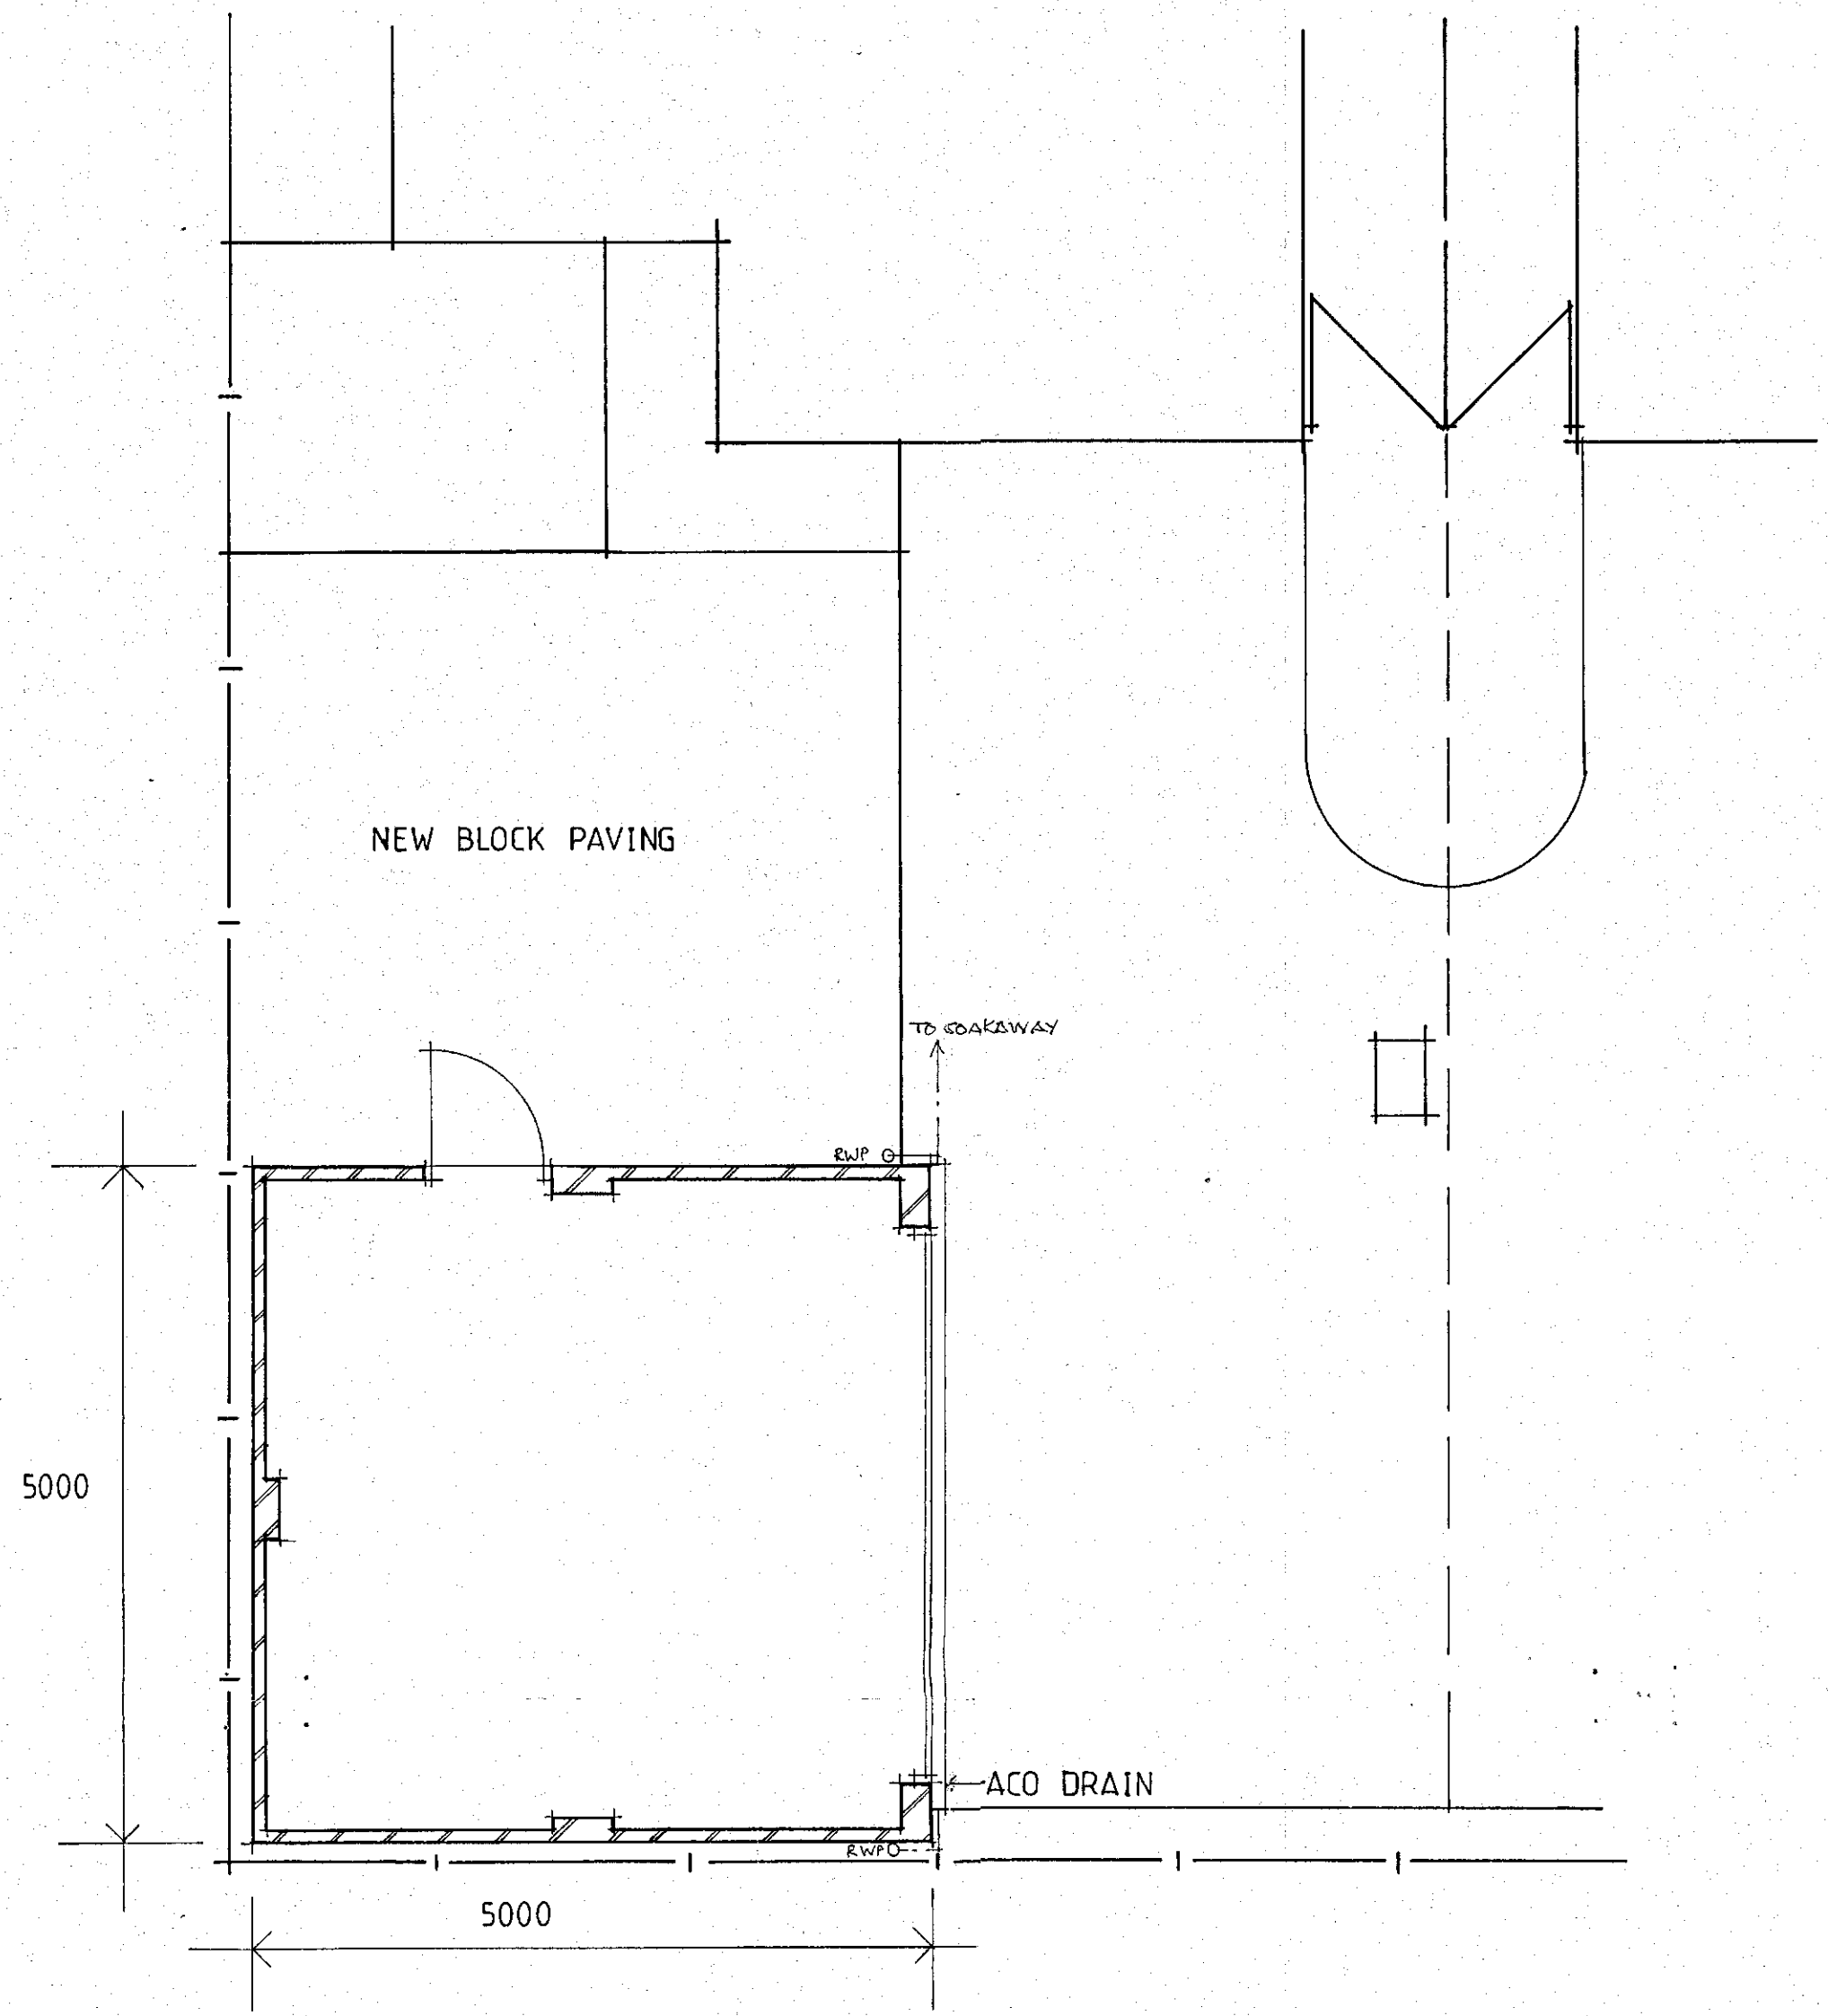

PROPOSED LAYOUT

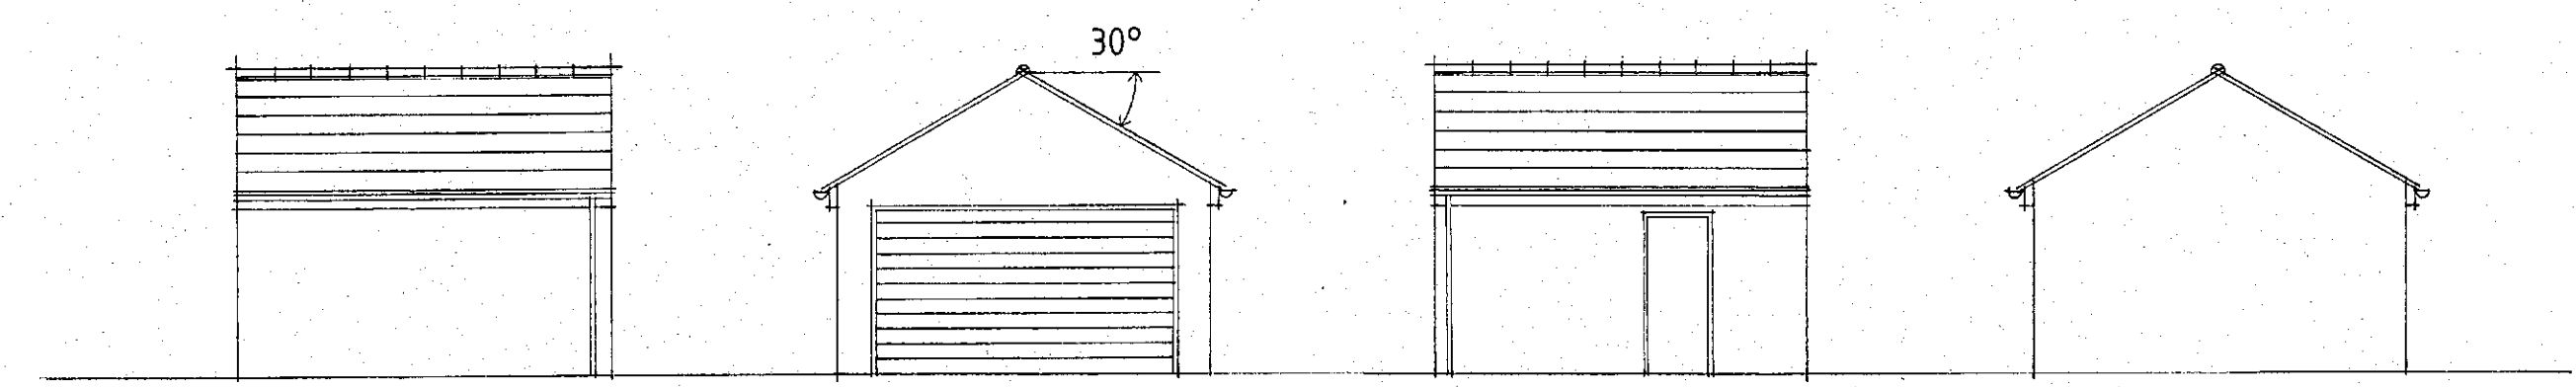

SIDE

FRONT

SIDE

REAR

A	Date	Revisions

© copyright
J. R. Speight
Architectural Design
39 Angel Street, Bolton-Upon-Dearne,
Rotherham, S63 8NA
Tel. 01709 618436
Mob. 07951 916759

Client
MR PAUL ATWAL - BRICE

Job Title
7 SPRINGWOOD GROVE,
THURNSCOE.

Drawing Title
**PROPOSED DETACHED
GARAGE**

Scale
1:50 1:100

Date
AUG 2013

Drawn by
JRS

Drg No.
13-037 / 01

Rev.