


U-Values
Walls 0.28
Pitched Roof insulated at ceiling
level 0.16
Pitched Roof insulated at rafter
level 0.18
Flat roof or with integral
insulation 0.18
Floors 0.22

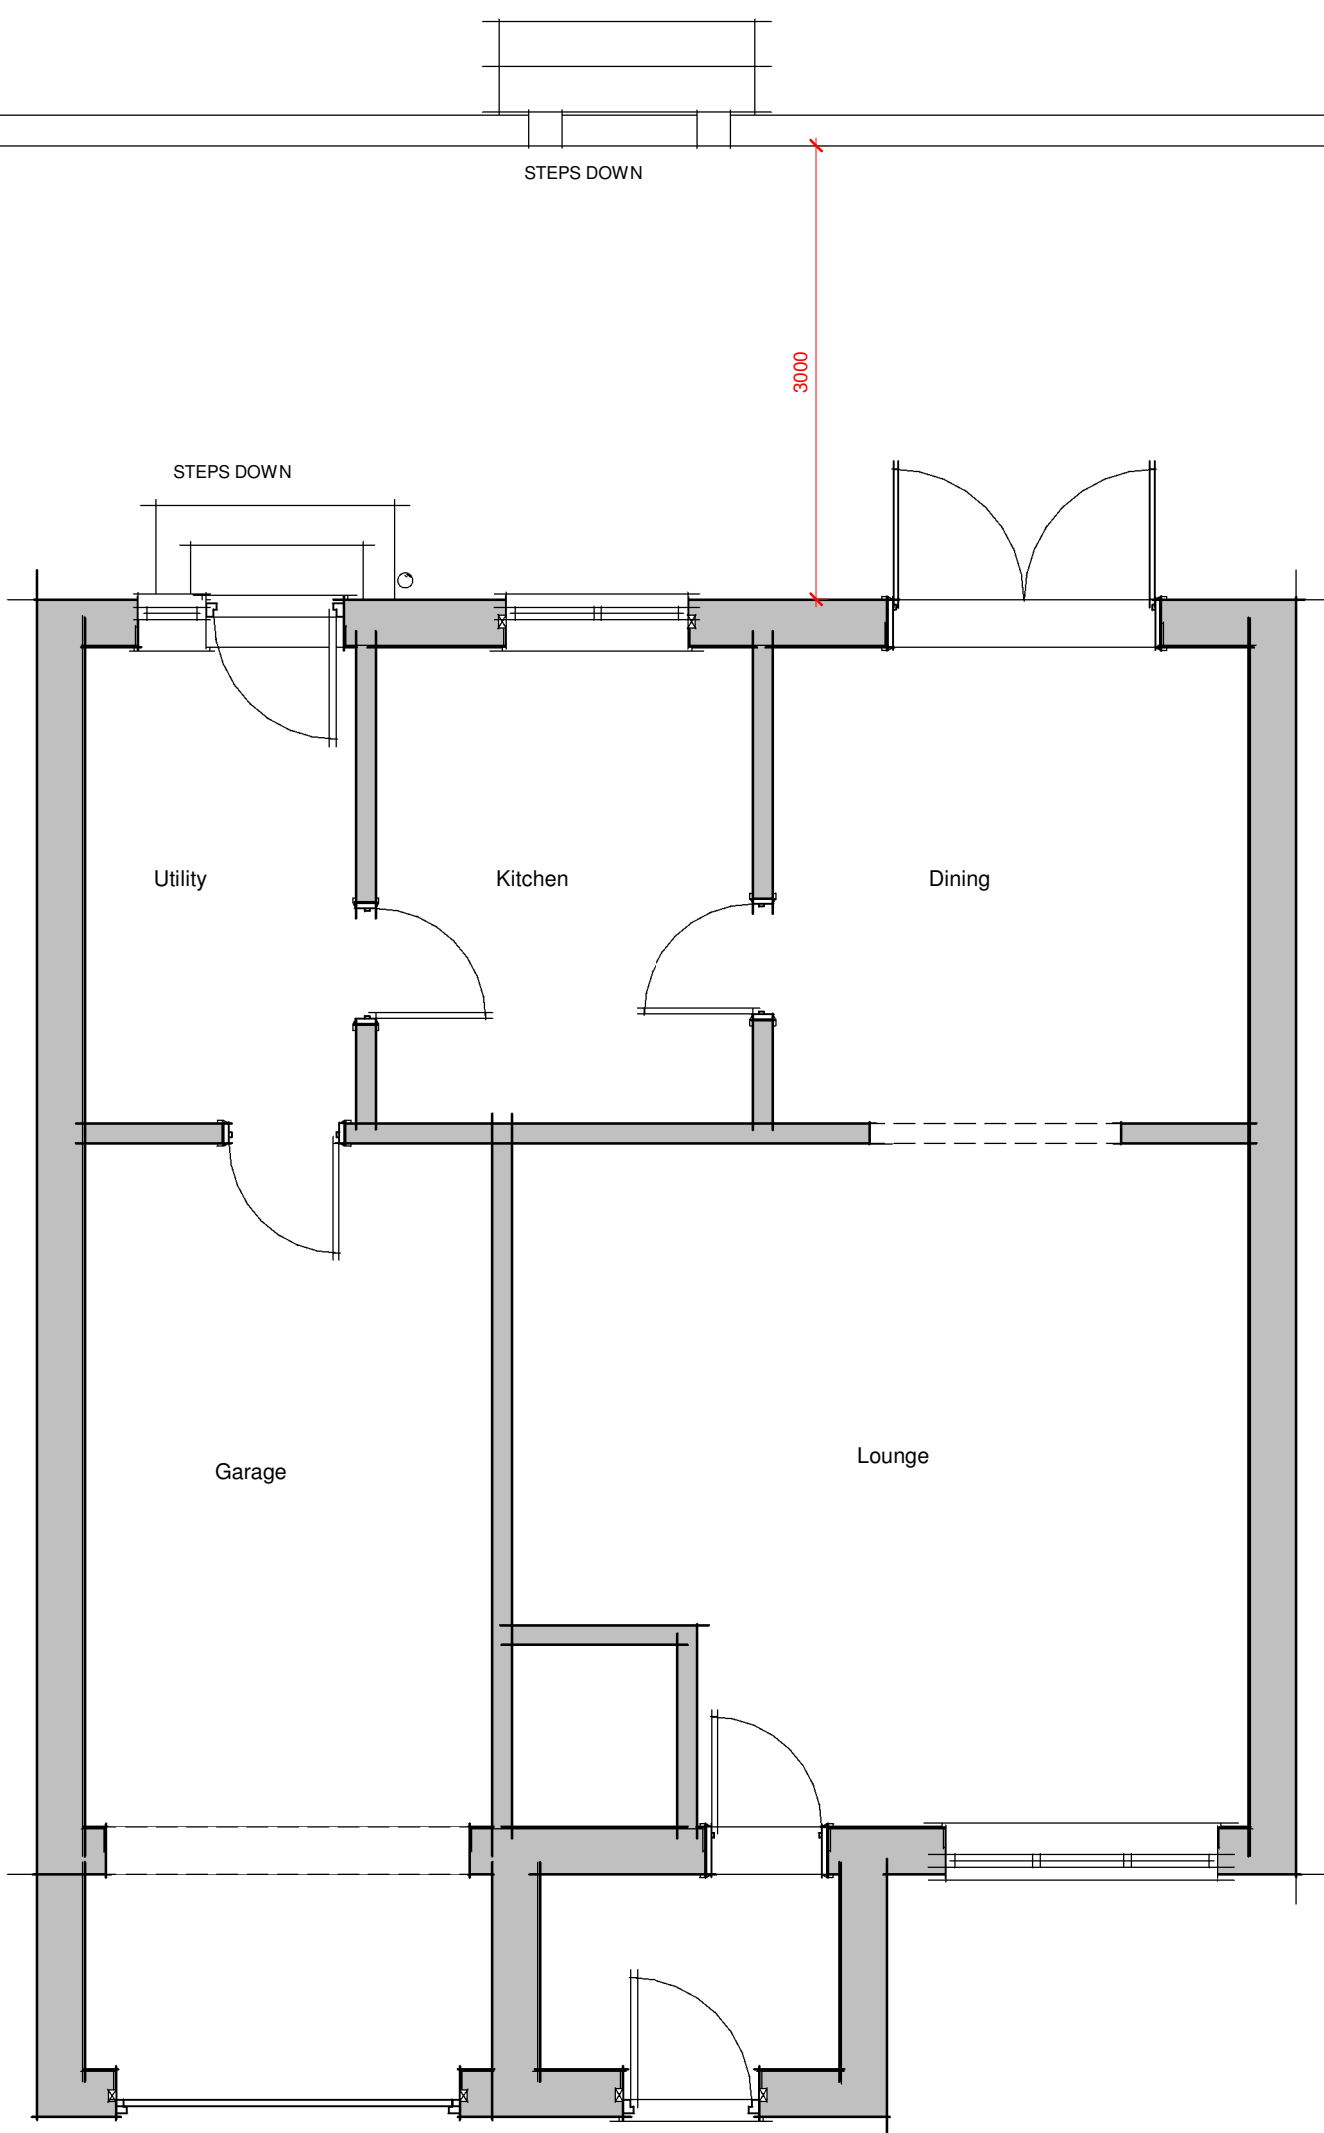


00 Existing Ground Floor (A1)

1:50



Scale 1 to 50

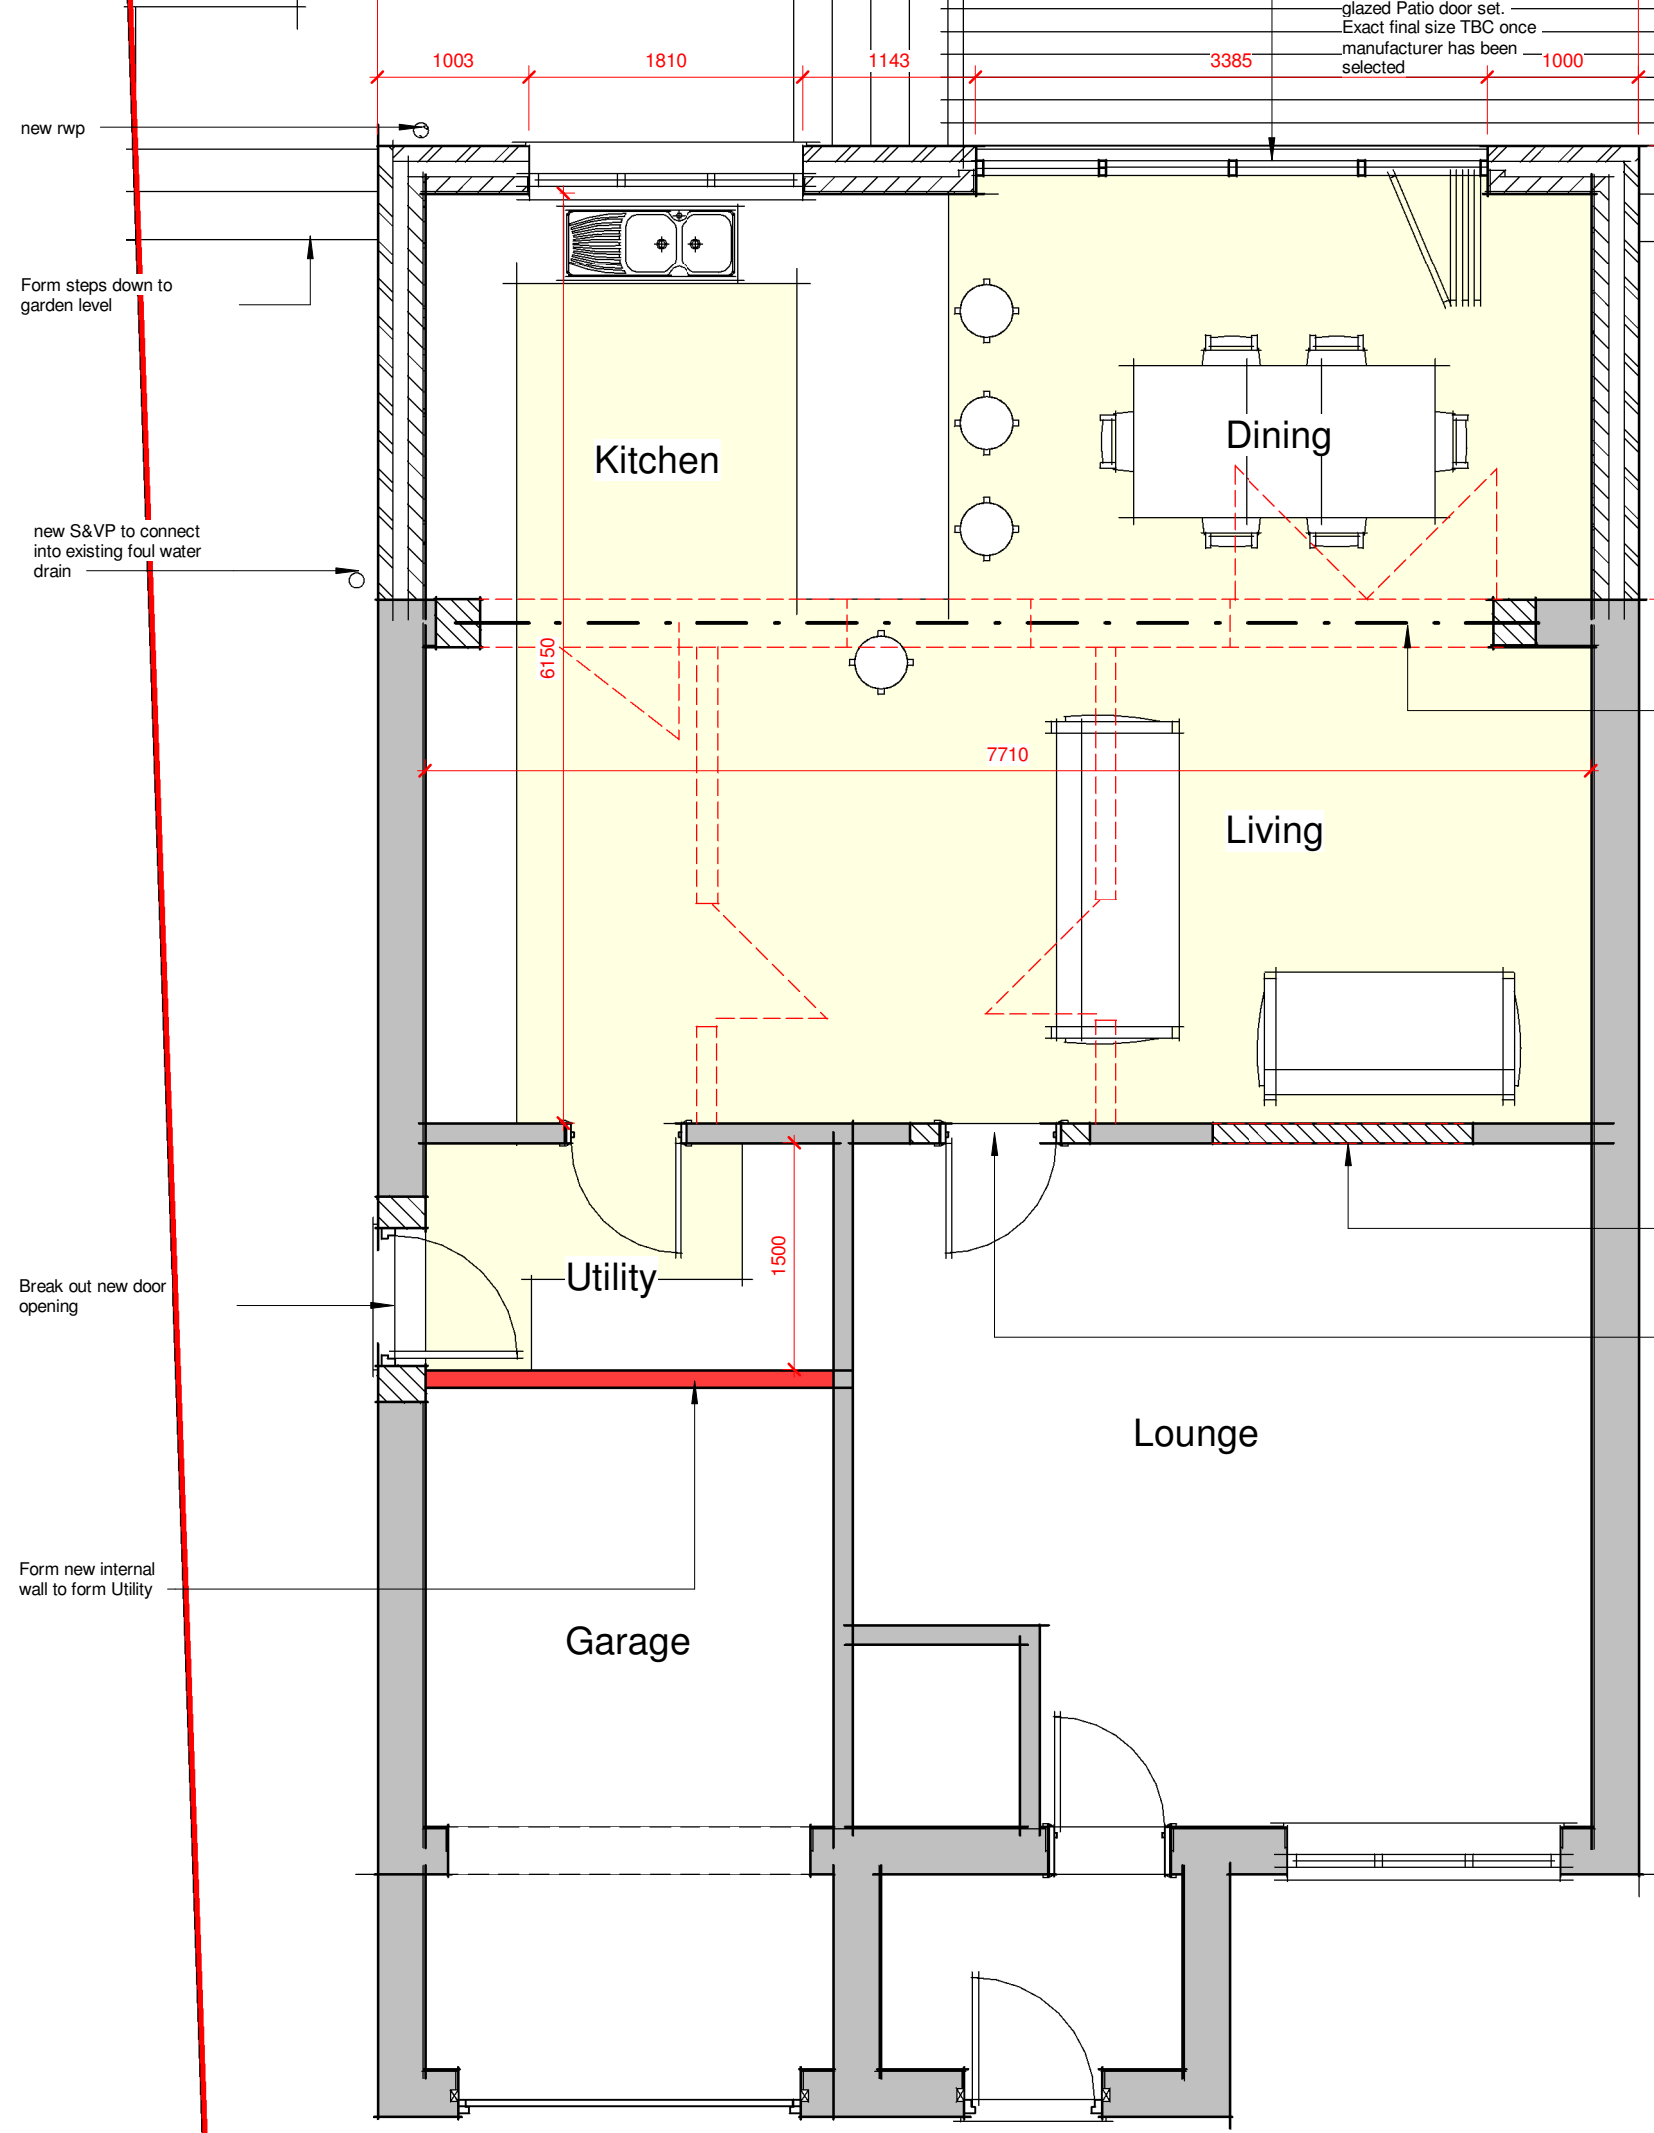

00 Proposed Ground (A1)

1:50




Existing Rear Elevation (A1)

1:100




Proposed Rear (A1)

1:100

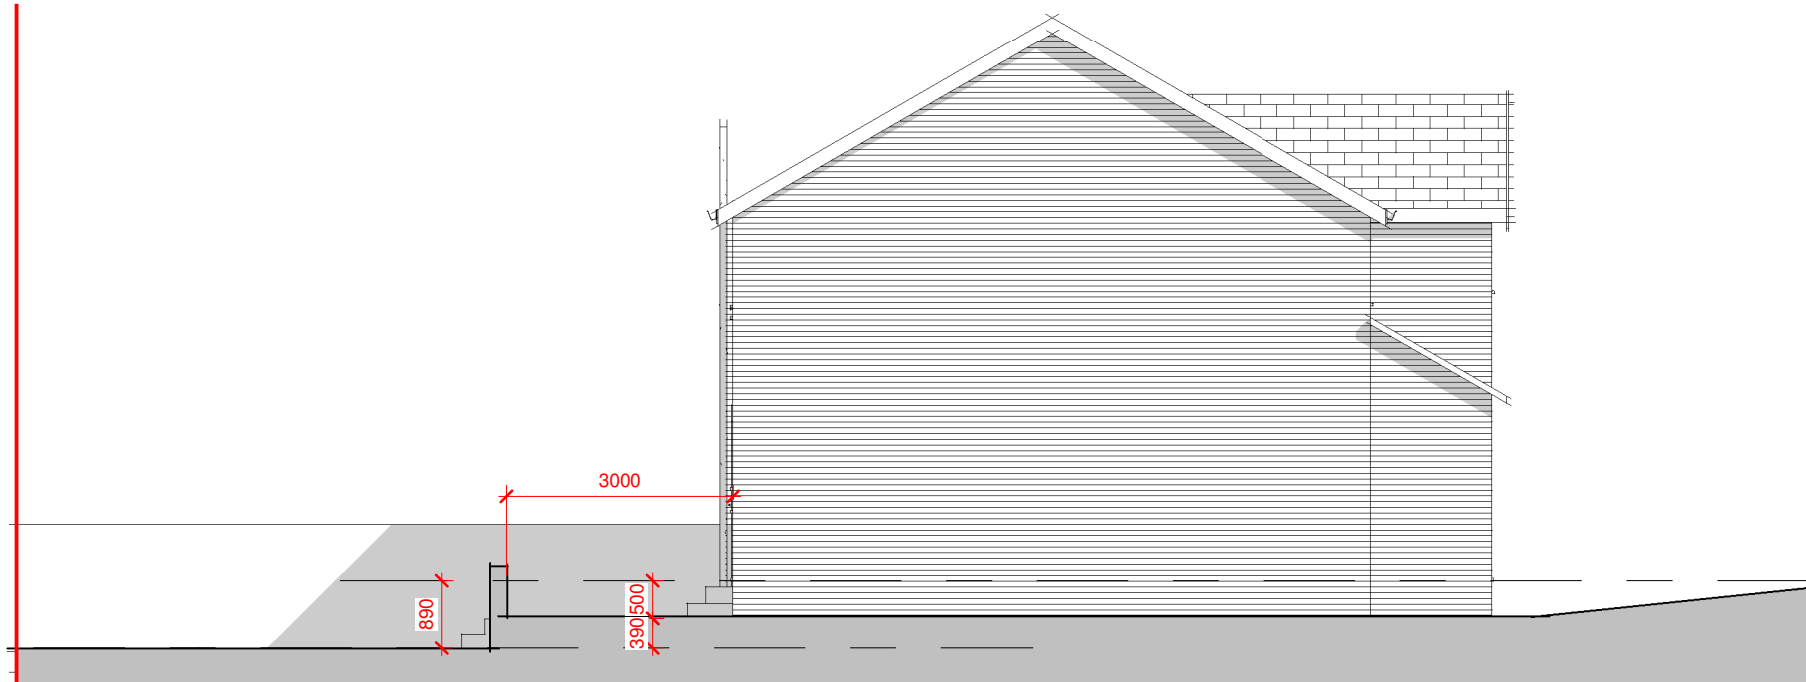


Existing Side Elevation 01 (A1)

1:100

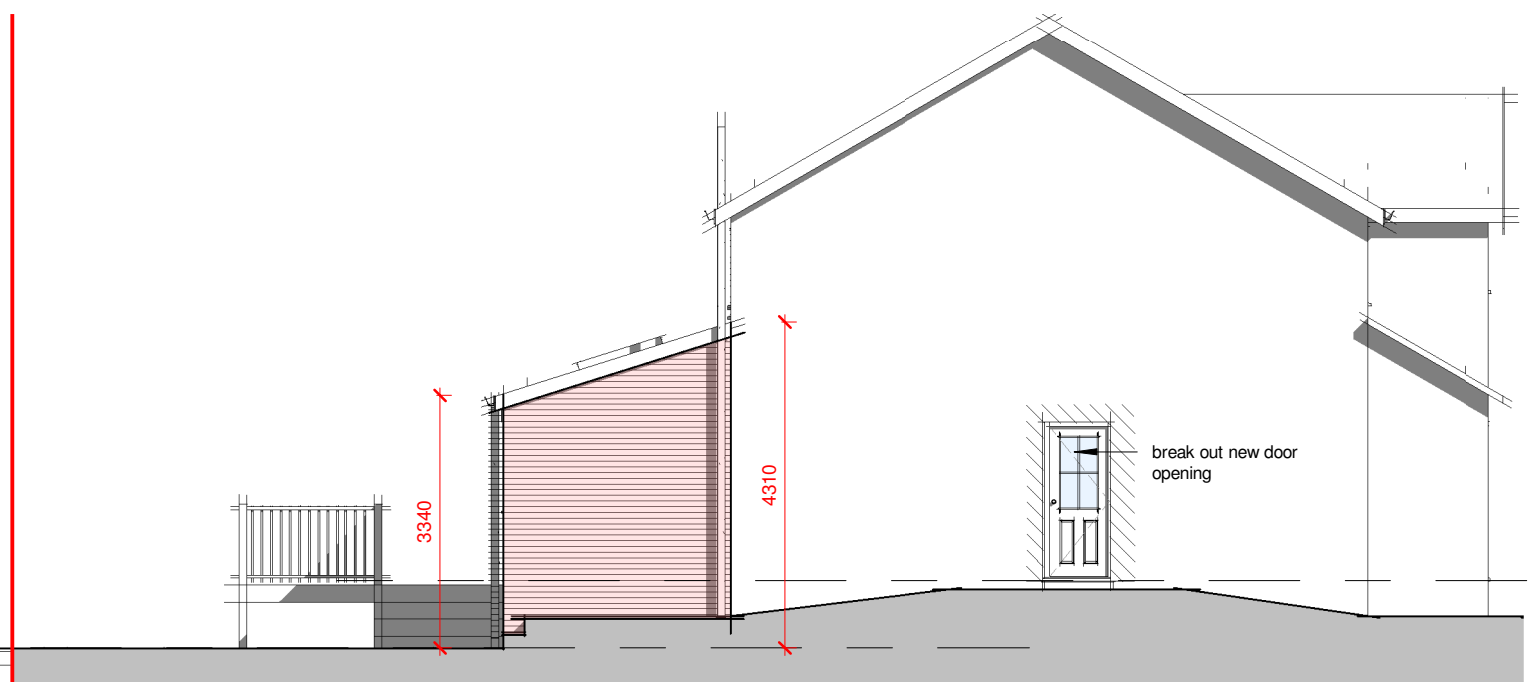


Proposed Side Elevation 01 (A1)

1:100

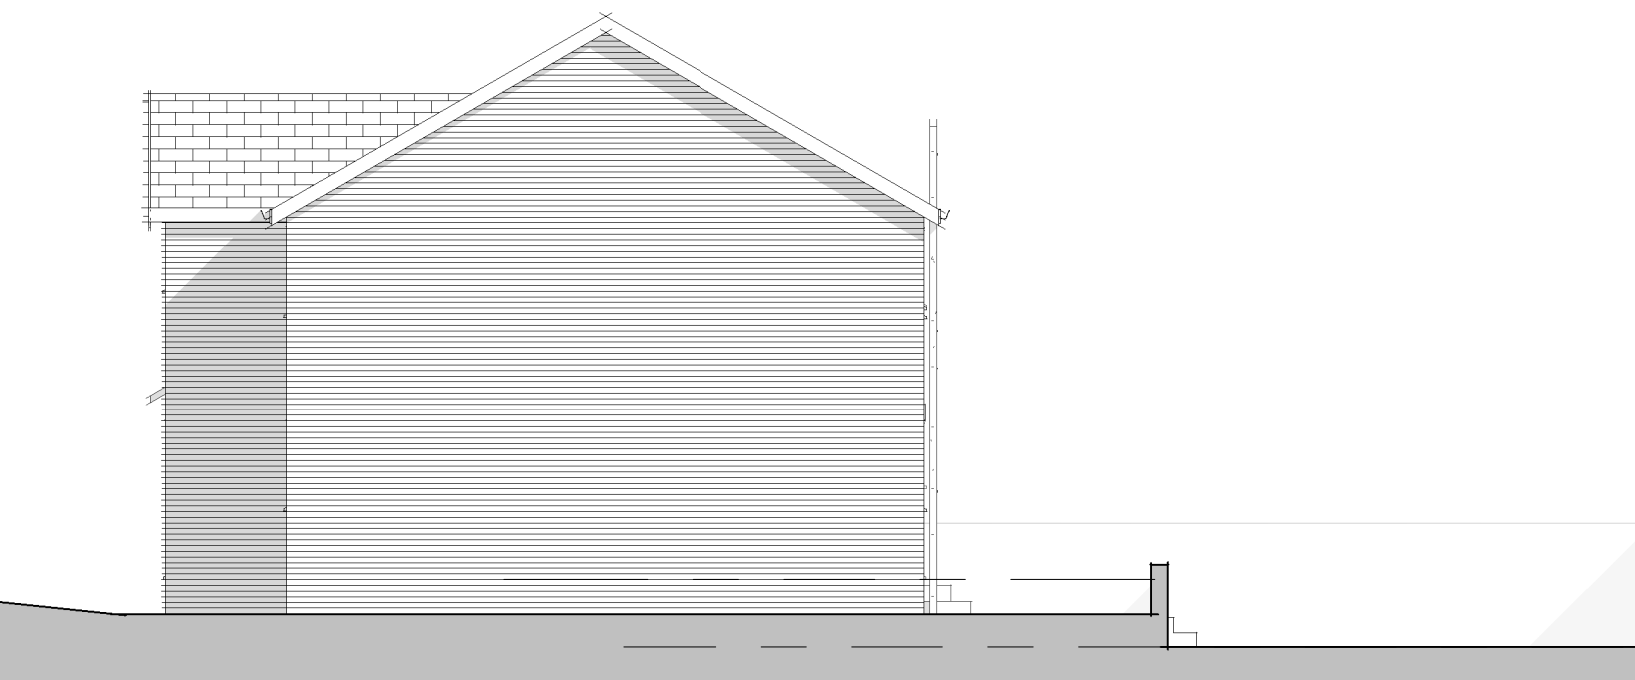


Existing Side Elevation 02 (A1)

1:100

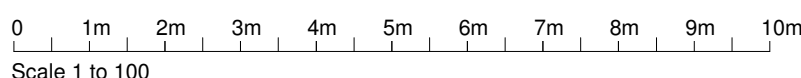

Scale 1 to 100

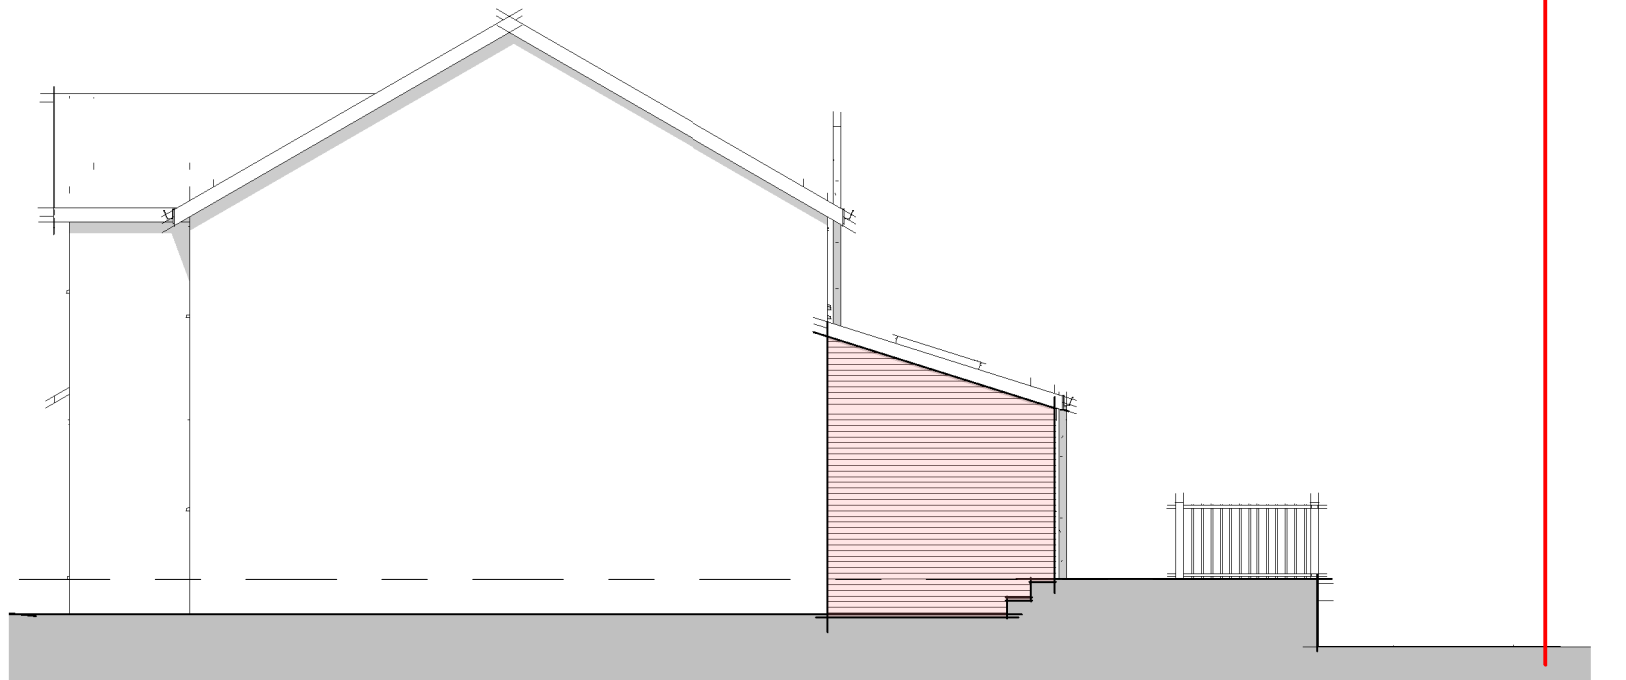

Proposed Side Elevation 02 (A1)

1:100