

THIS DRAWING IS COPYRIGHT OF: OLDROYD ASSOCIATES LTD
WE HEREBY GIVE PERMISSION FOR LOCAL AUTHORITIES TO SCALE FROM THE DRAWING FOR THE PURPOSES OF OBTAINING PLANNING PERMISSIONS
THE MAIN AND SUB CONTRACTORS MUST NOT SCALE FROM THE DRAWING

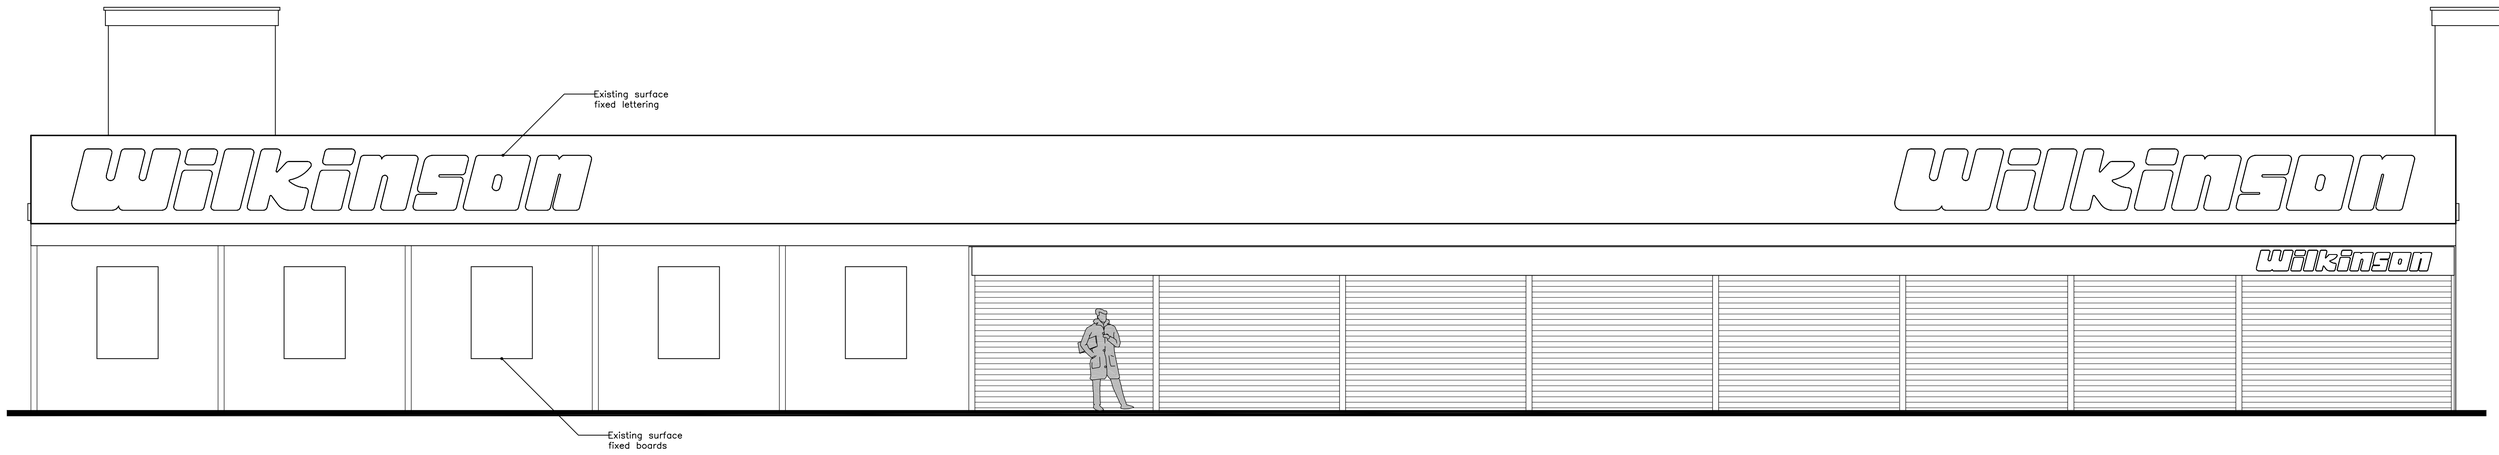


High Street, Main Entrance Elevation as Existing at 1:50 Showing the Roller Shutters Down

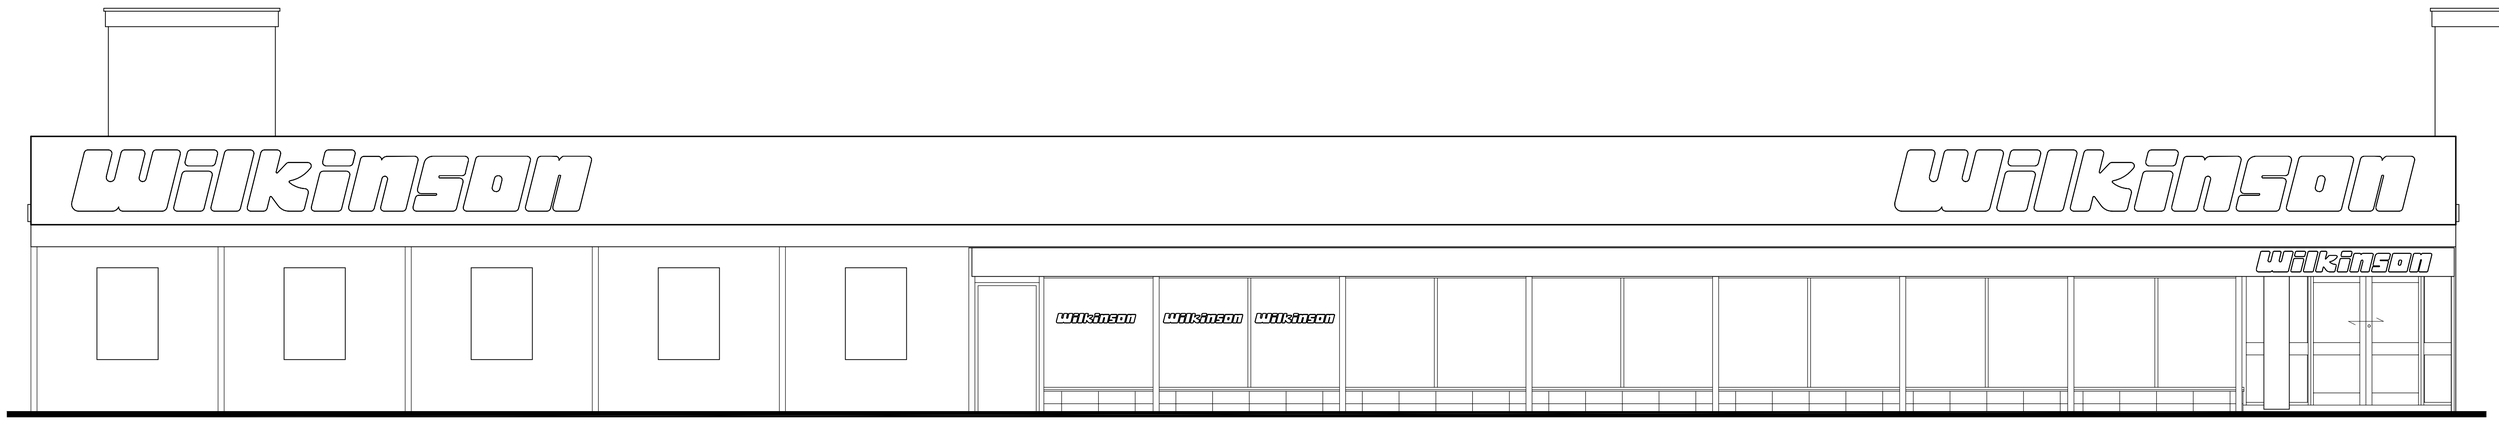

High Street, Main Entrance Elevation as Existing at 1:50 Showing the Roller Shutters Up



High Street Side Elevation of Canopy as Existing at 1:50

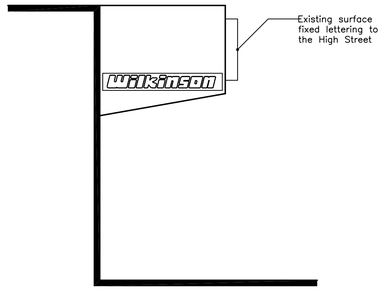

High Street Side Elevation of Canopy as Existing at 1:50

PLANNING ISSUE

Rev A 00.00.00

OLDROYD ASSOCIATES ARCHITECTURAL DESIGN	Date 14.04.11	Job No. 11.07	Dwg No. 02	Rev. –	QMS ISO 9001 REGISTERED FIRM
	Drawn ASM	Checked PGB	Scale 1:50	Page Format A1	
	Drawing HIGH STREET ELEVATIONS AS EXISTING				

Project: WOMBWELL STORE ONE TOUCH

Client: wilkinson

First & Second Floor, 55 Prospect Street, Alfreton, Derbyshire DE55 7GY Tel: 01773 833899 Fax: 01773 520327 Email: info@oldroyd-associates.co.uk
OLDROYD ASSOCIATES is a trading name of OLDROYD ASSOCIATES LTD, a limited liability company registered in England – No: 4896162