


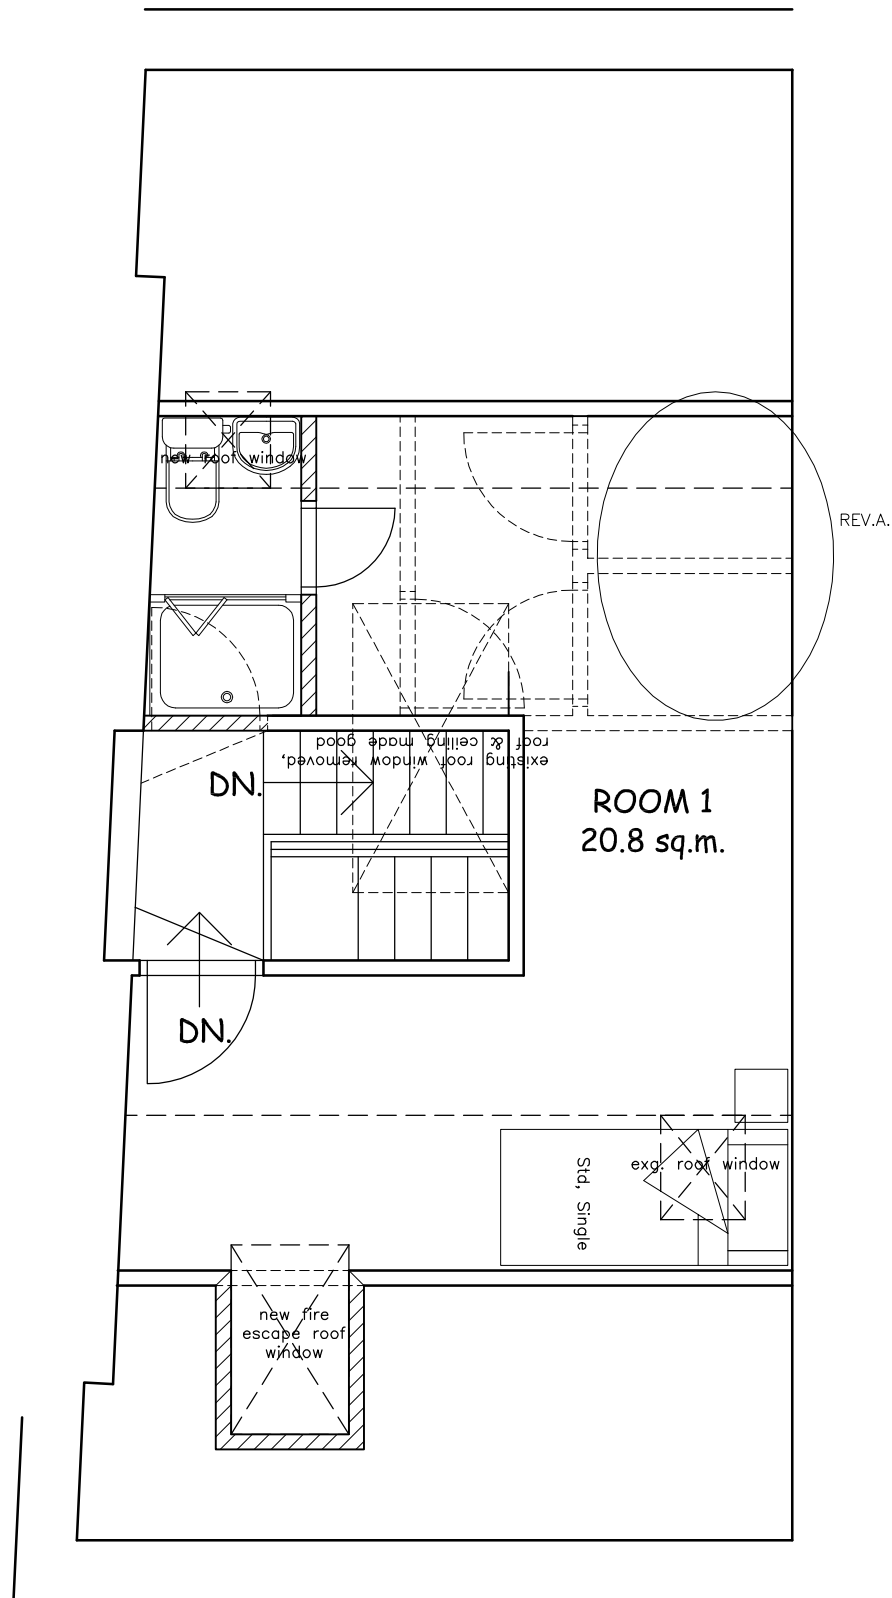

SECOND FLOOR PLAN AS PROPOSED 1:50