




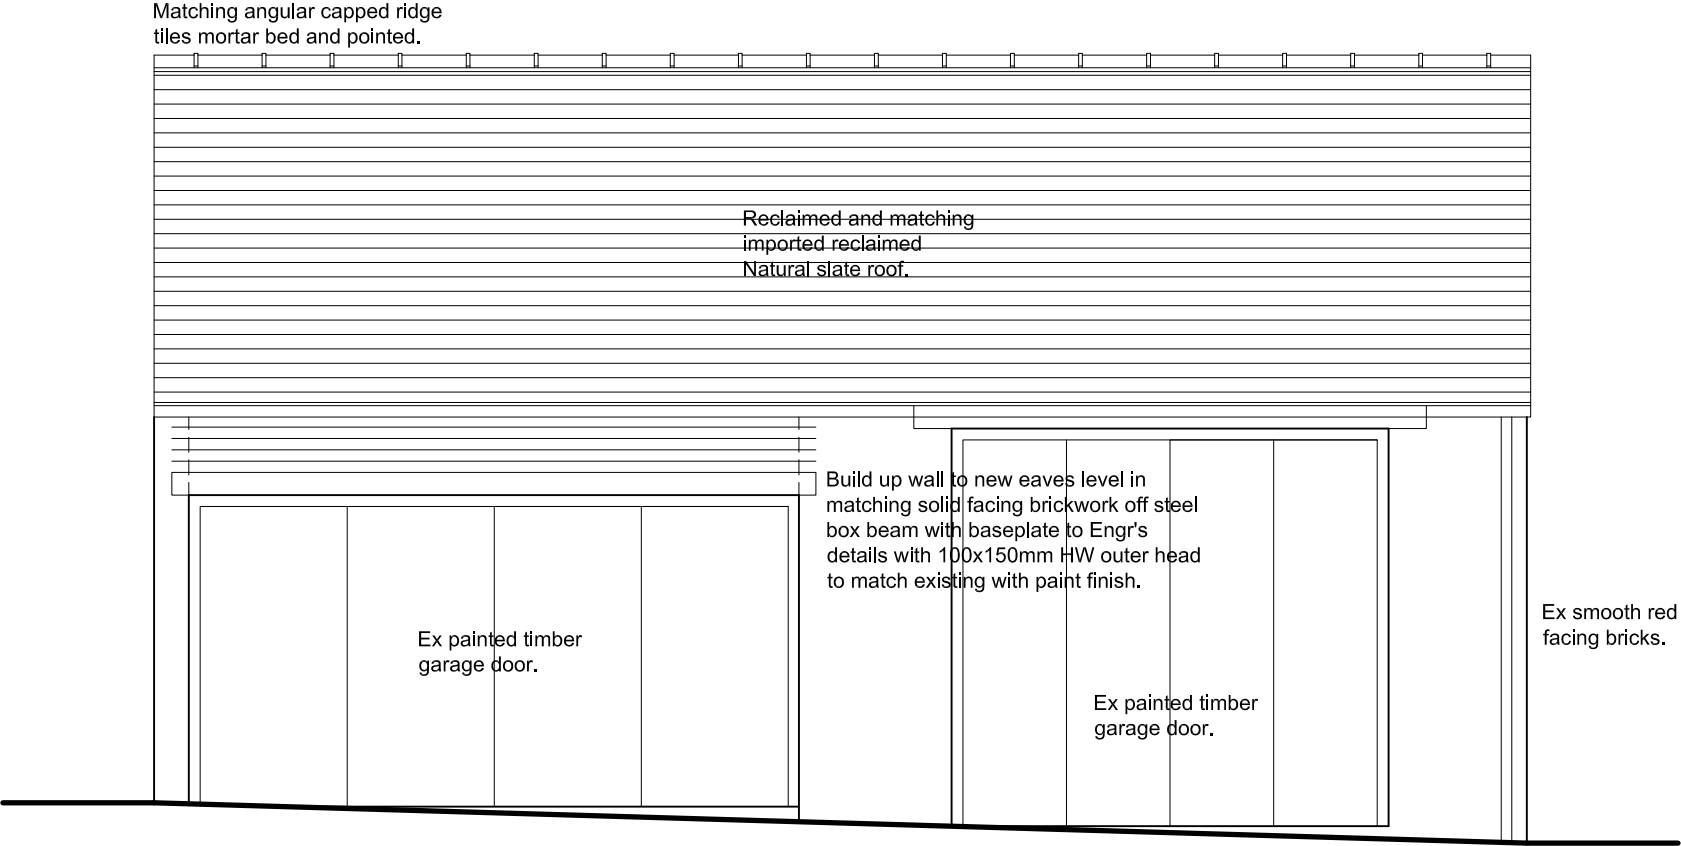

REAR (SSW) ELEVATION

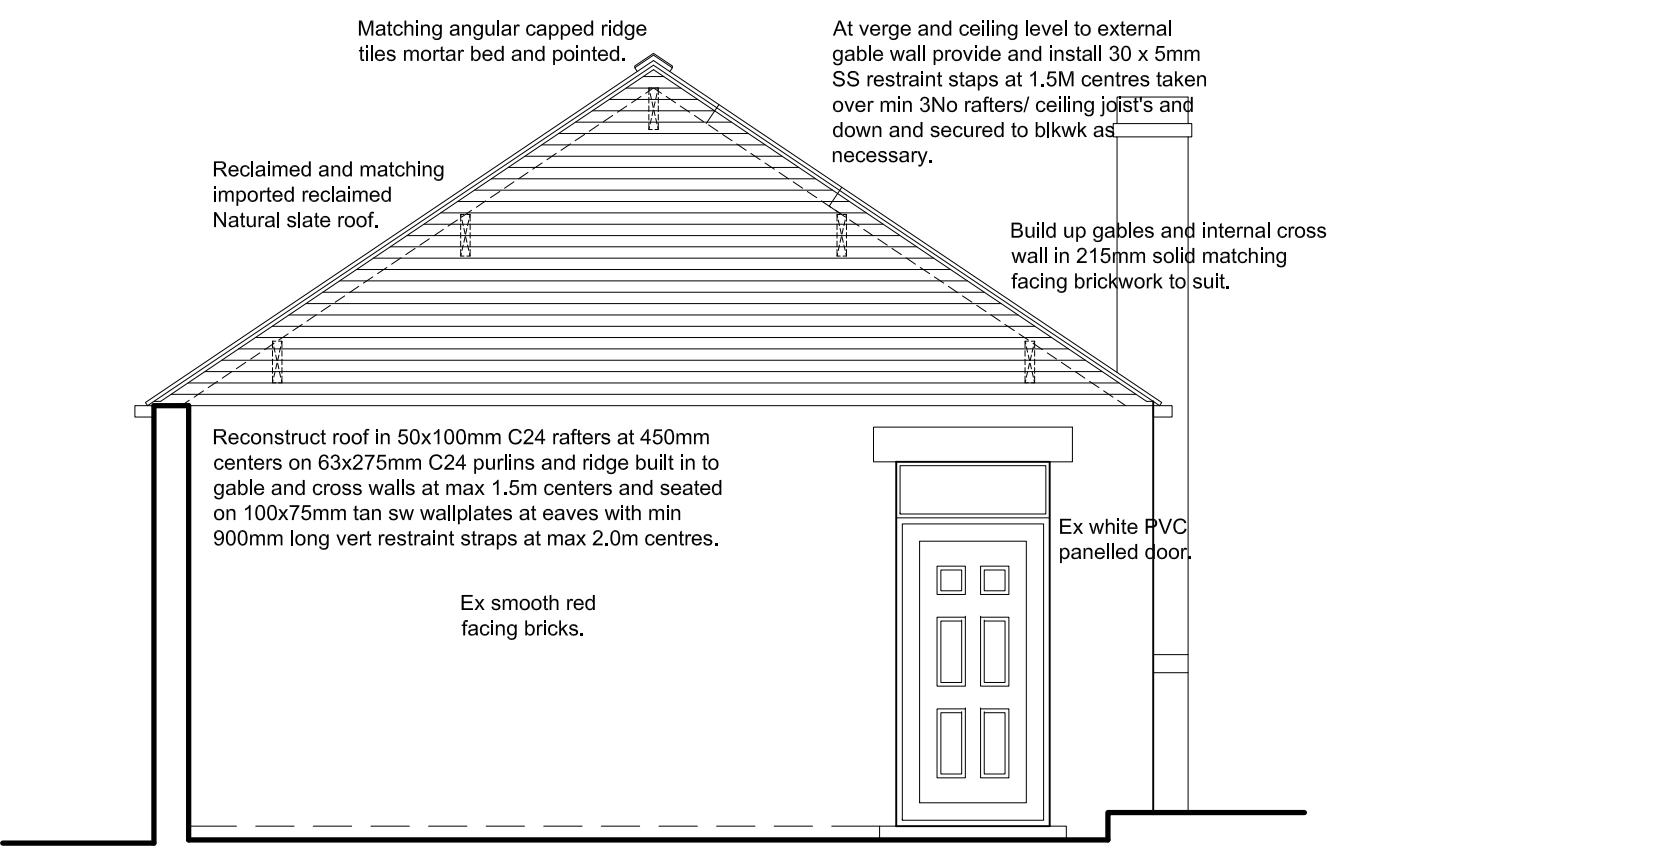

REAR (ESE) ELEVATION

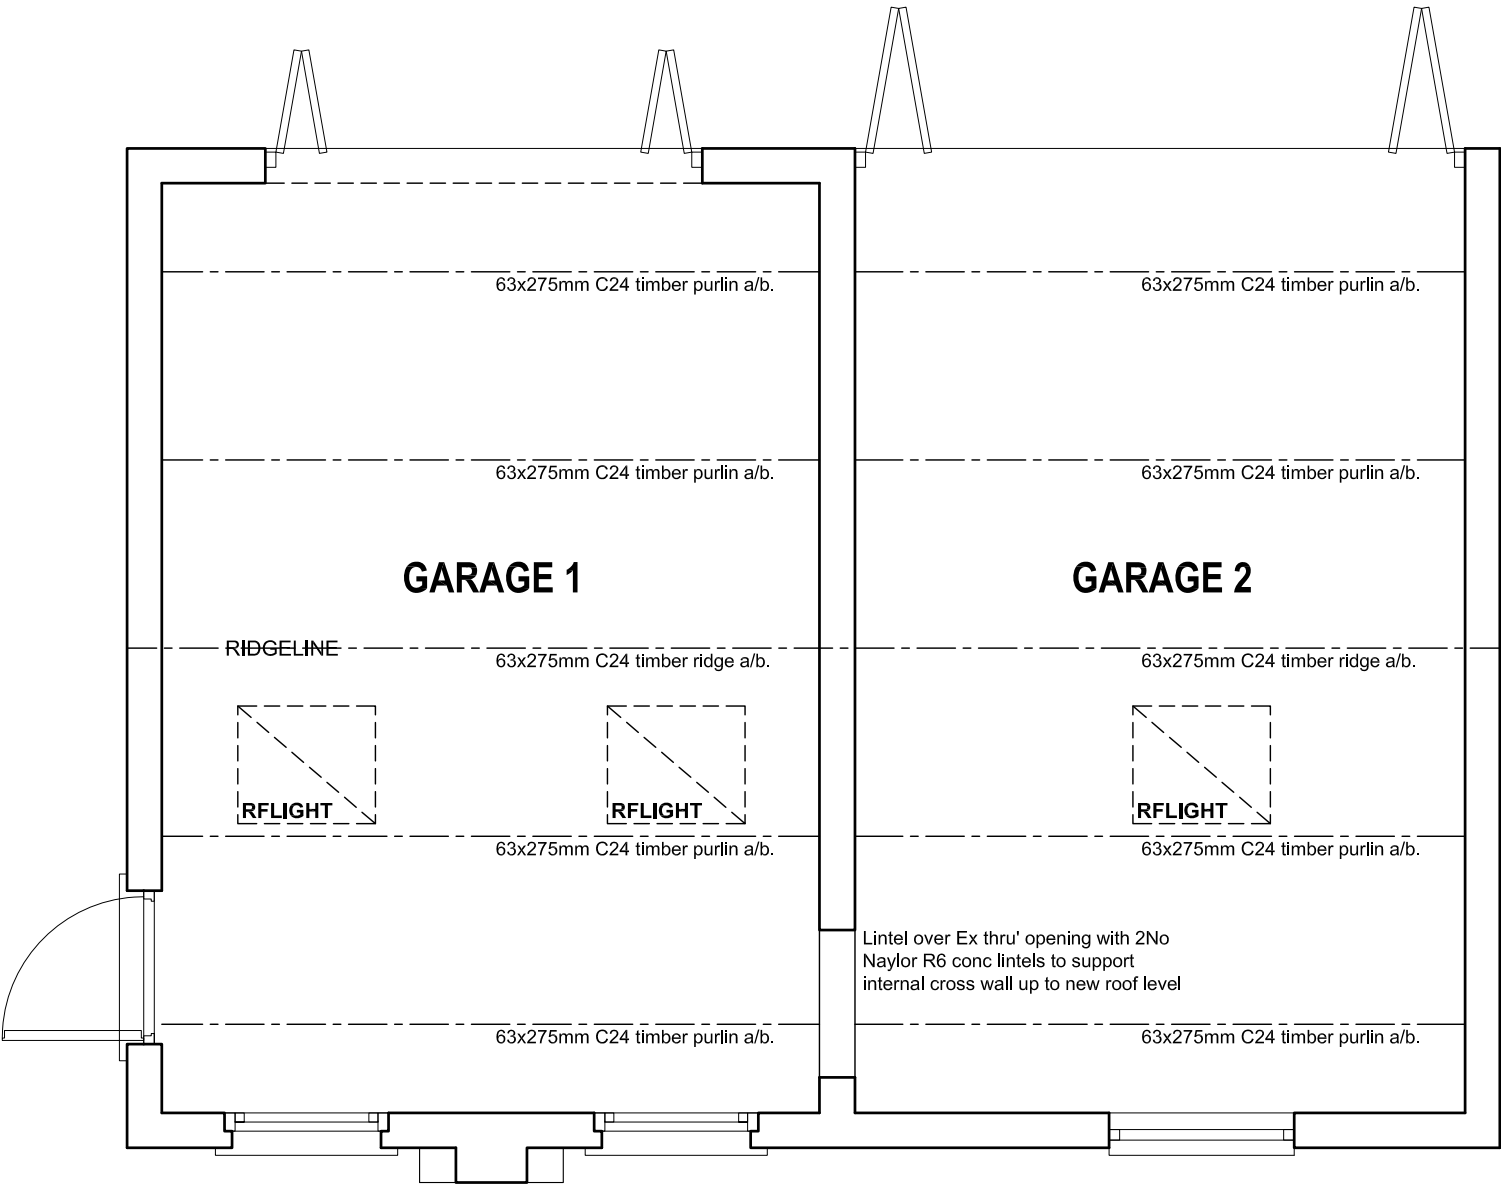

GARAGE PLAN



FRONT (NNE) ELEVATION

B	10/02/2022	USE OF BUILDING CLARIFIED.
	04/11/2021	Clients comments clarified.
A		
Revision	Date.	Description.
PROPOSED EXT'S AND ALT'S TO, 158 SUMMER LANE, BARNSELEY, S75 2AD.		
DETAILED PROPOSALS 3 Garage - Plans and Elevations.		
Mr & Mrs Ekin.		



Building Design Services

JE Architectural Ltd
23 Windmill Road, Wombwell,
Barnsley, S73 8PW.
Tel: 01226 754507
Email: jealtd@btconnect.com

This drawing and the copyright is the Architectural Company's property and maybe used or reproduced only by agreement. All Dimensions in Millimetres Unless specified otherwise and subject to verification on site.

Scale: 1:50 @ A2	Date: OCT 2021
Ref: 202103	Drwg No: 05

0 cm

2 cm

4 cm

6 cm