


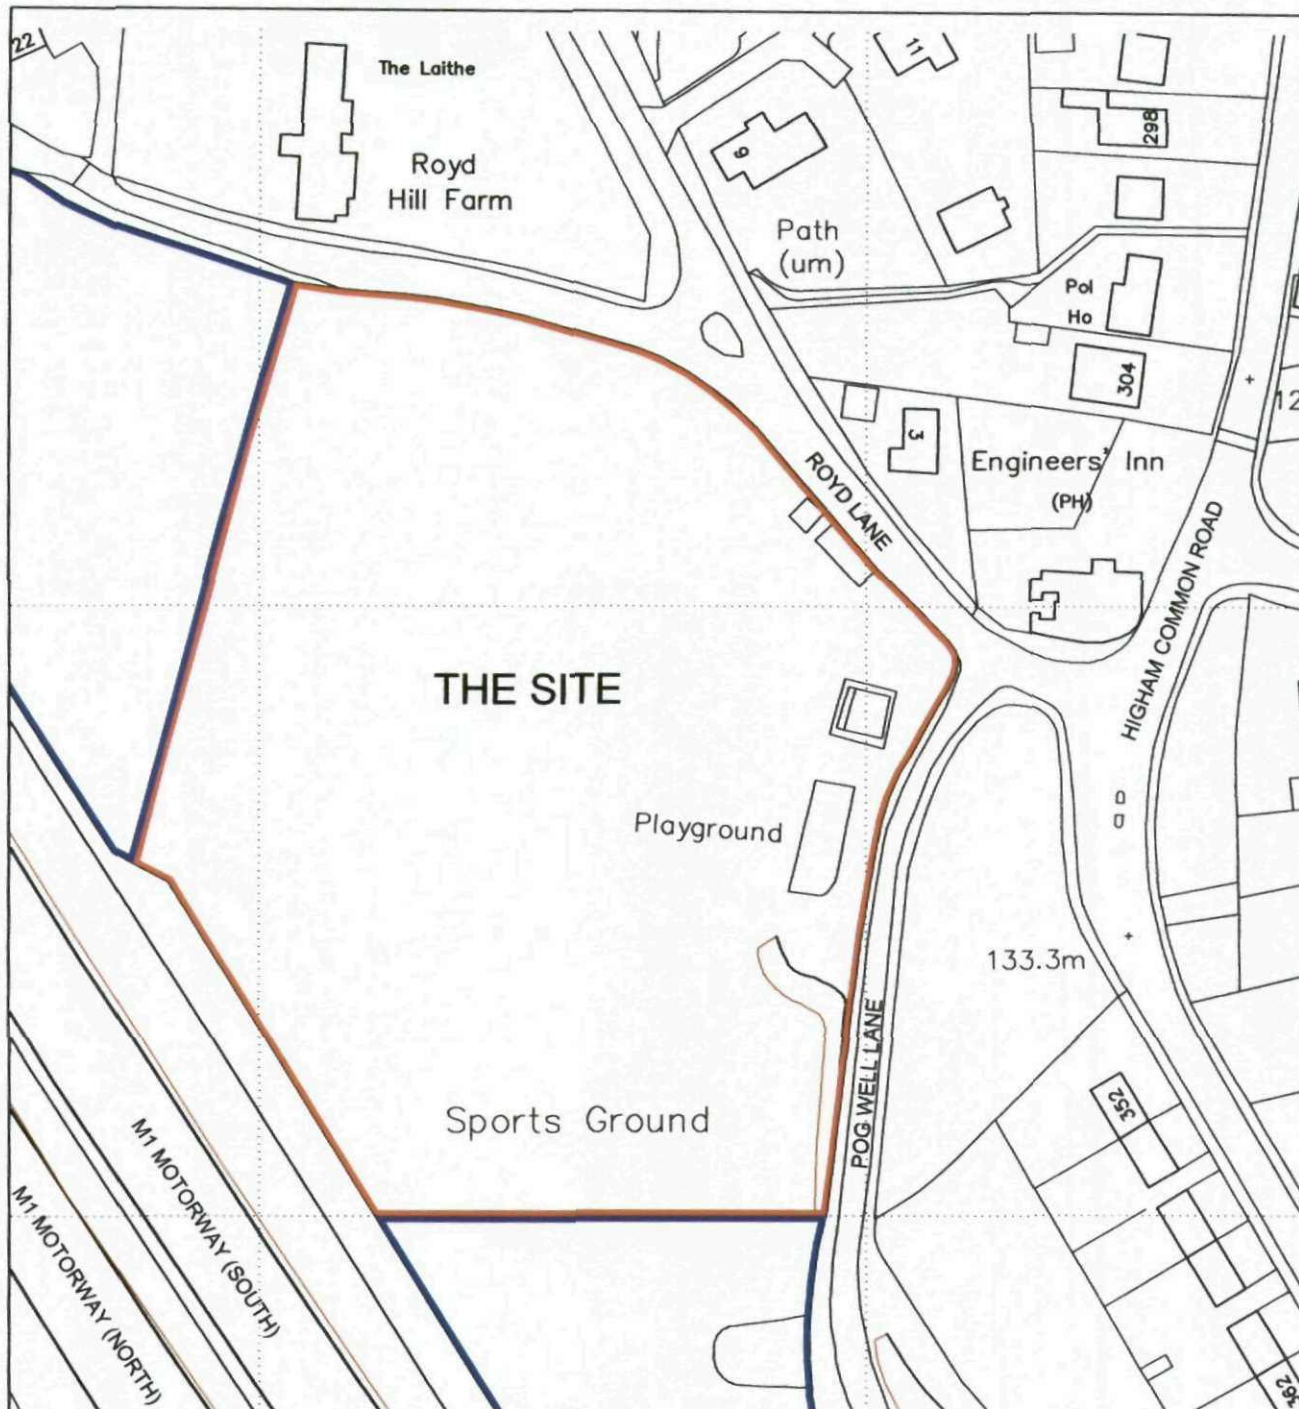

Ordnance Survey (c) Crown Copyright 2011. All rights reserved. Licence number 100020449



1:1250 METRES 0 10 20 30 40 50



NUTTALL YARWOOD & PARTNERS **CHARTERED ARCHITECTS**

THE GROVE, HIGH STREET, DODWORTH, BARNESLEY, S75 3RQ. Tel: 01226 206771 Fax: 01226 200889 e: info@nyarchitects.com

Project.
 HIGHAM RECREATION GROUND
 ROYD LANE, OFF HIGHAM COMMON ROAD
 HIGHAM, BARNESLEY, S75 5PF

Client.
 HIGHAM CRICKET CLUB

Drawing Title.
 LOCATION PLAN

Date. DEC. 2011 **Scale.** 1:1250 @ A4

Ref. 42/07 **Dwg. No.** LOC 01 **Rev.**