


©Crown Copyright and database rights 2023 OS Licence no. 100041041

Location Plan
1:1250

N

25m 50m 75m

Scale 1:1250

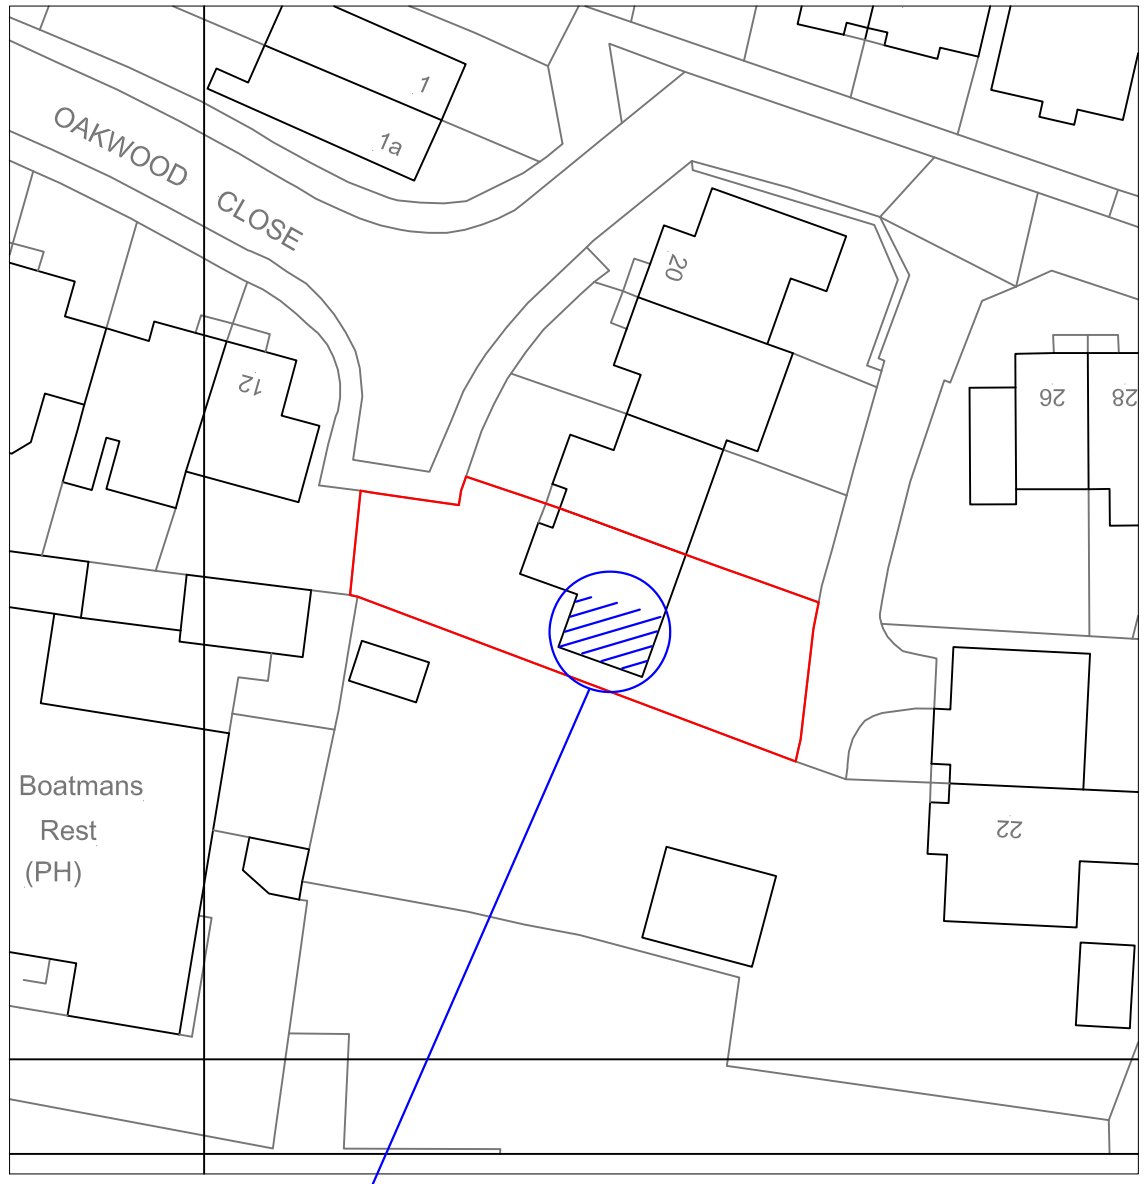

Block Plan
1:500

10m 20m 30m

Scale 1:500

REV	DRAWN	DATE	DESCRIPTION

sedgwick

Repair Solutions Design Office,
Solent House, 1460 Parkway,
Whiteley, Hampshire PO15 7AF

JOB ID
Davison

SITE ADDRESS
14 Oakwood Close,
Worsbrough, BARNSLEY,
South Yorkshire,
S70 4TJ

REFERENCE	DRG No.	DRG SIZE
9114431	102	A3