




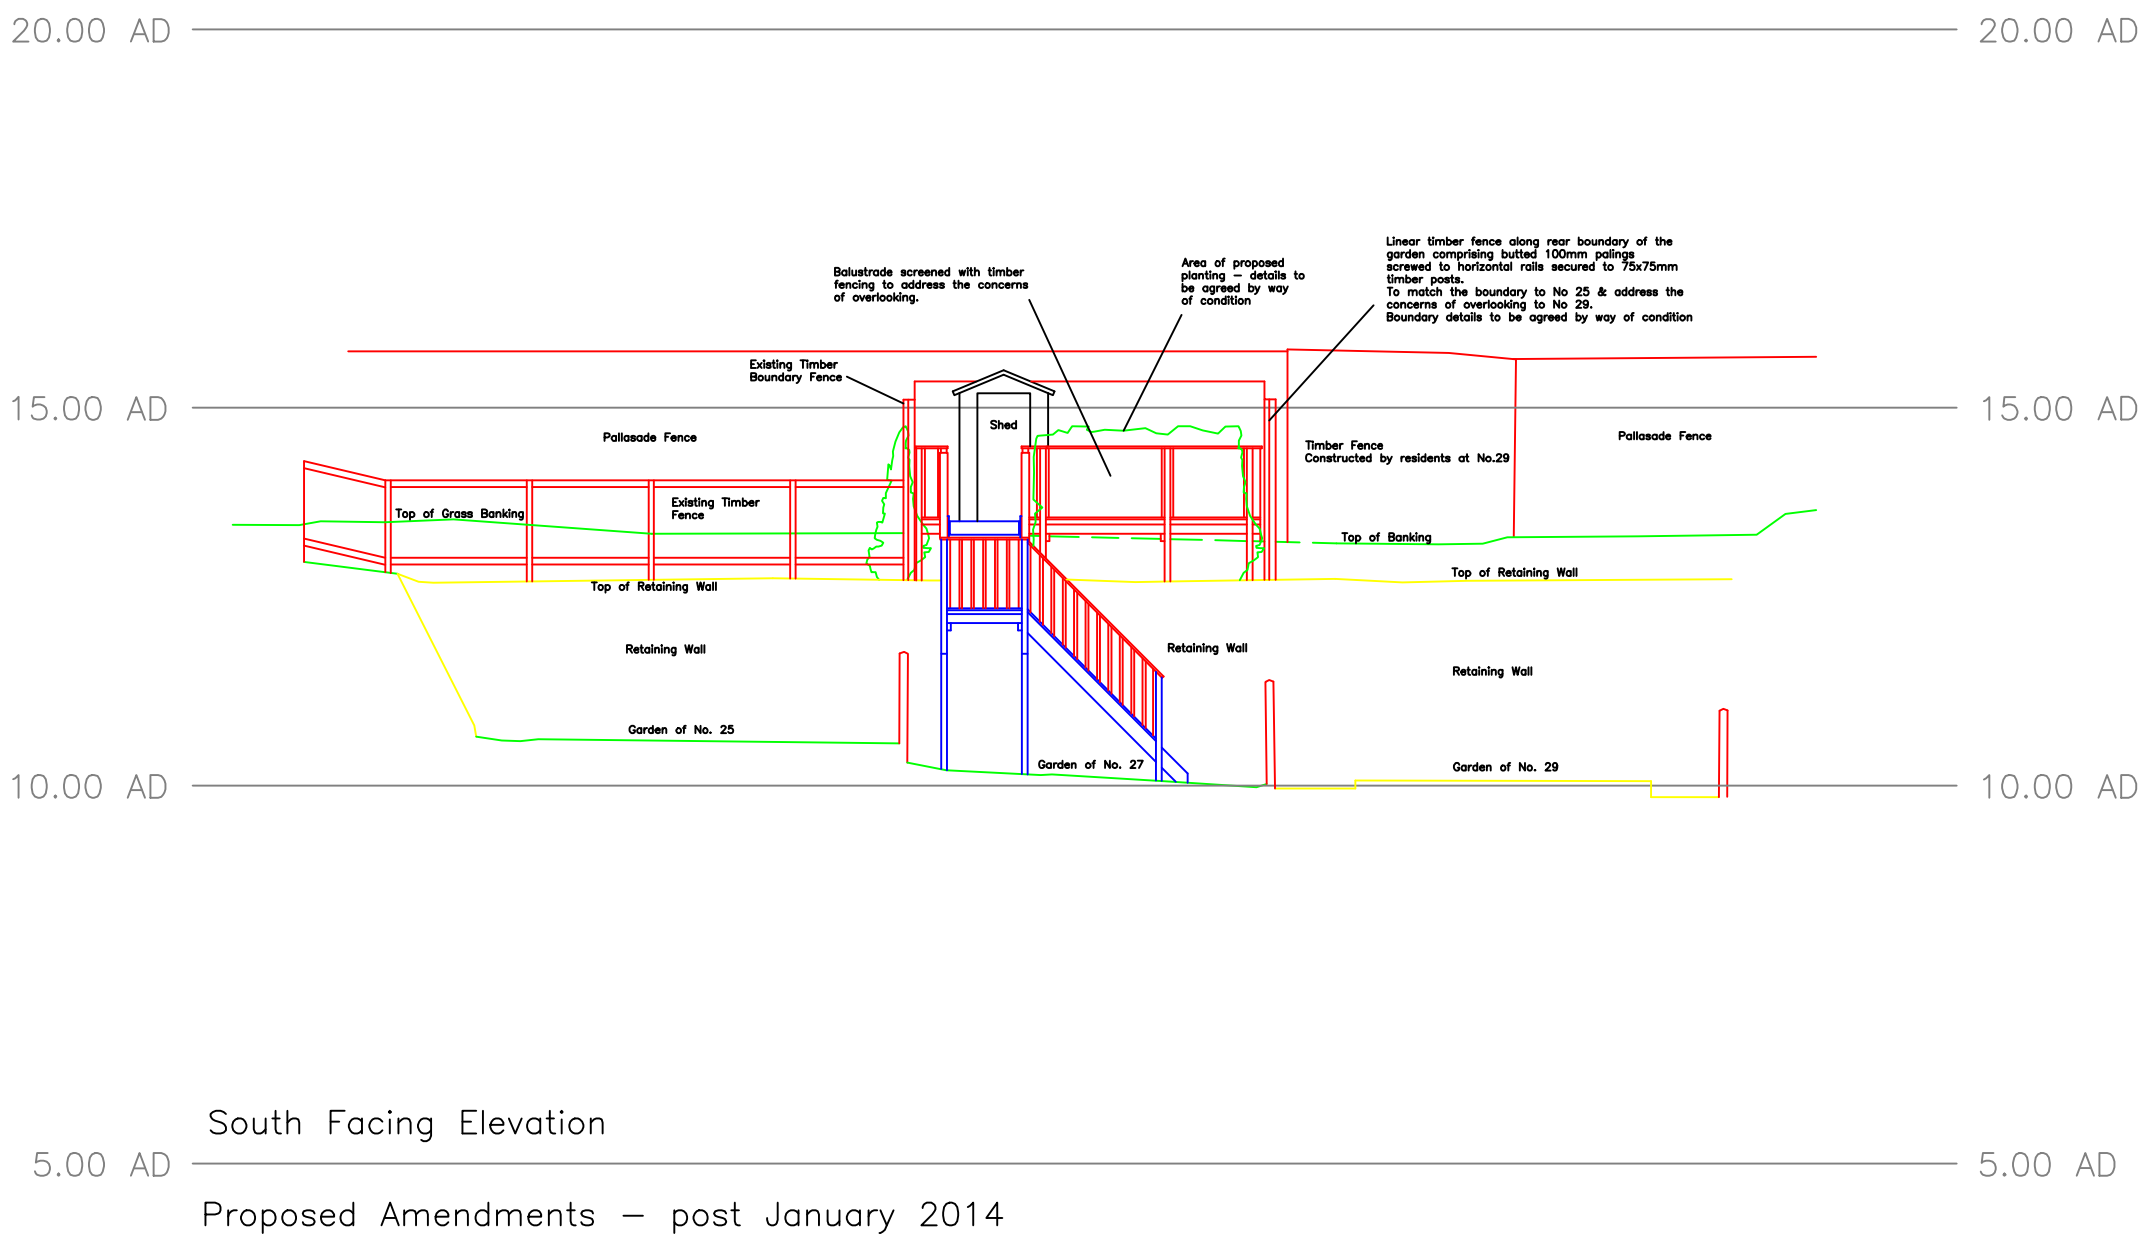

Original South Facing Elevation
Photograph Taken 14th September 2013

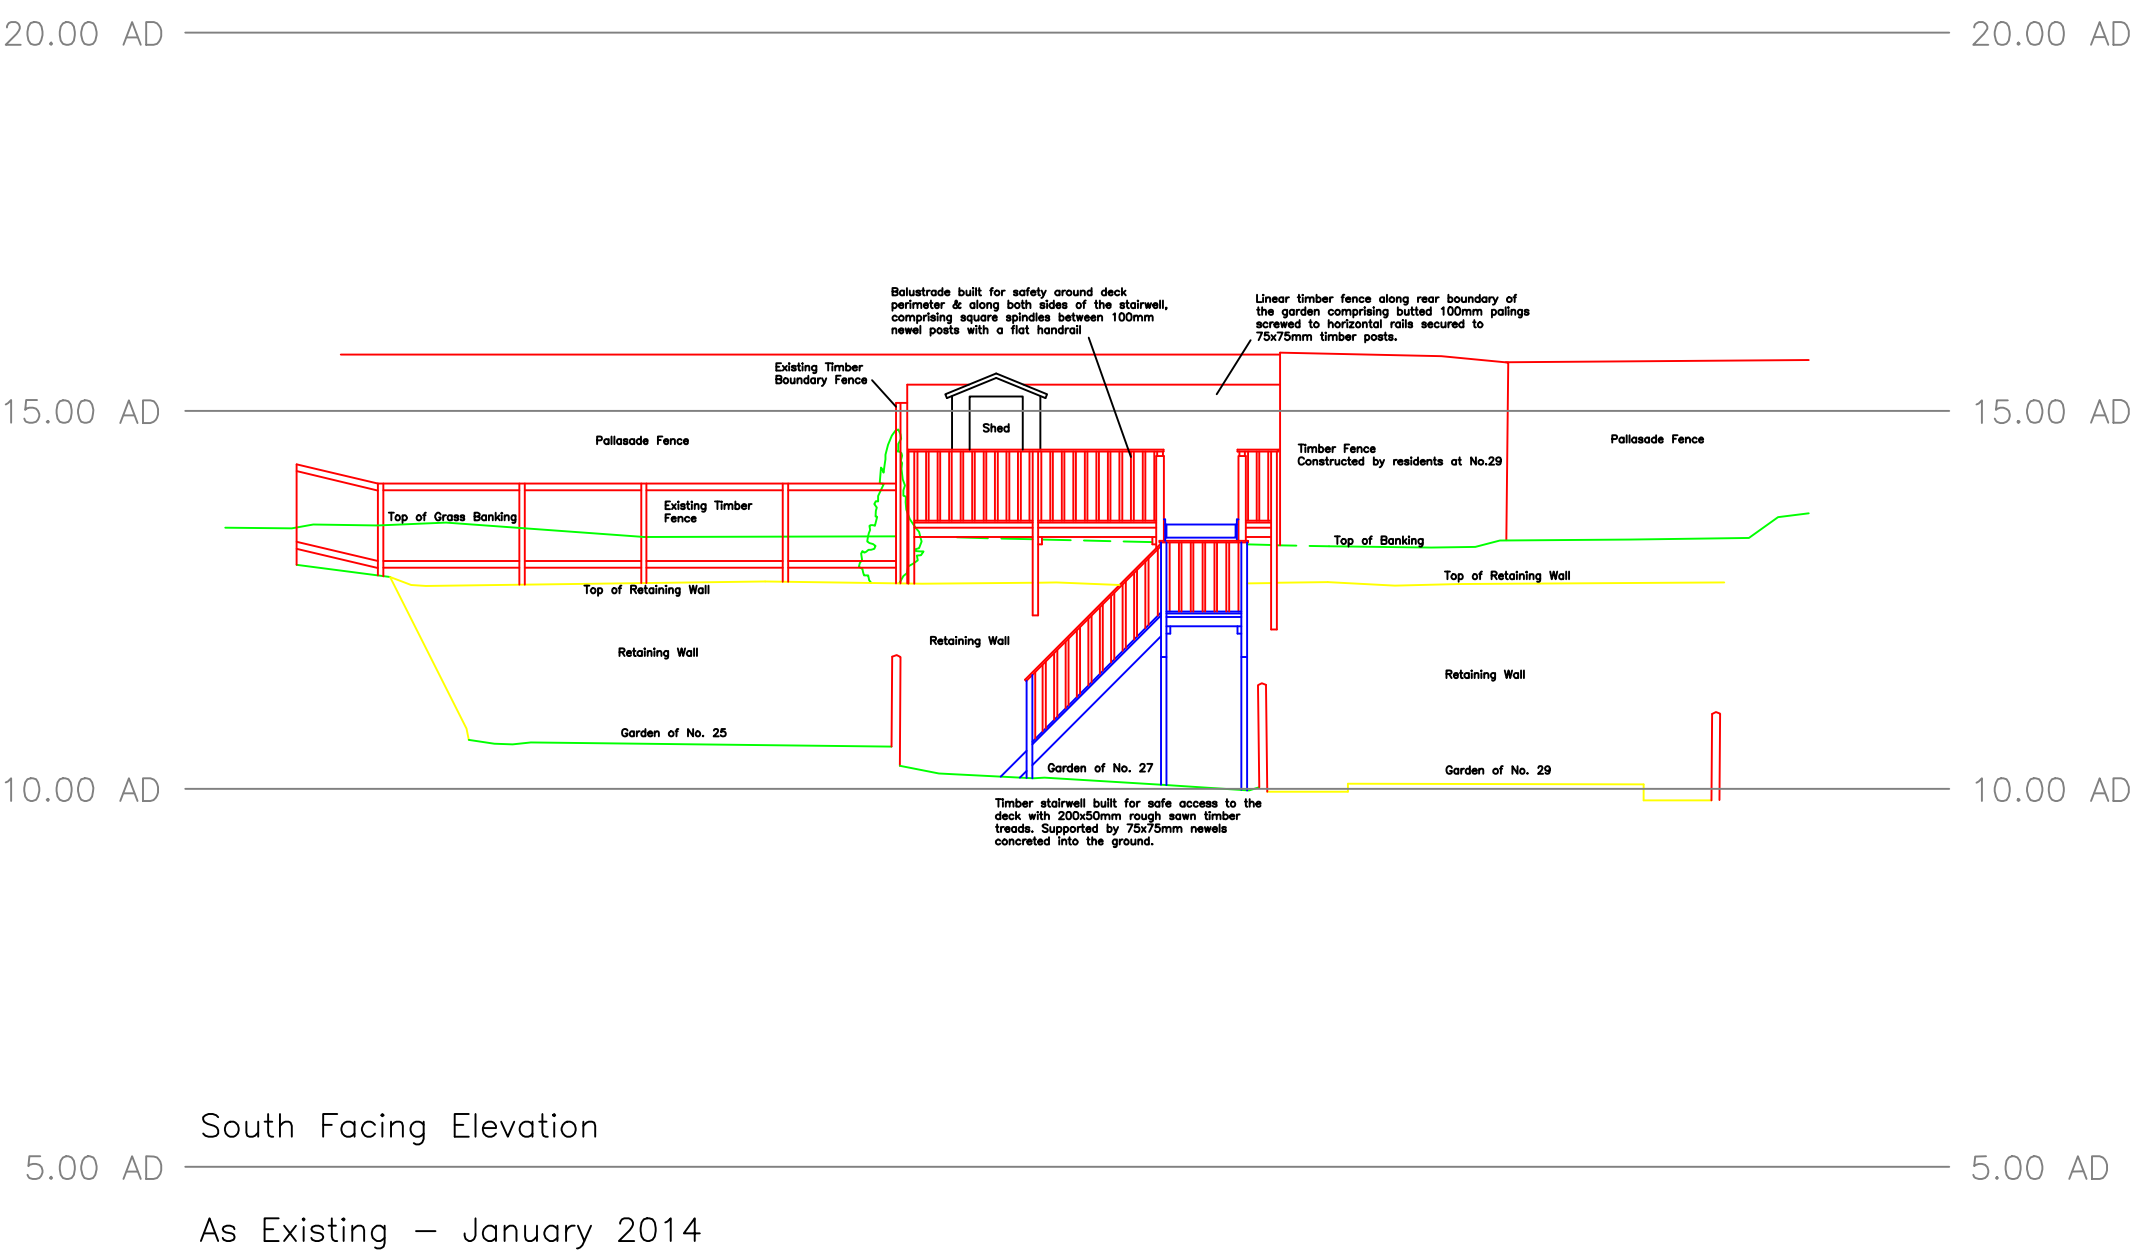

As Existing South Facing Elevation
Photograph Taken 1st February 2014

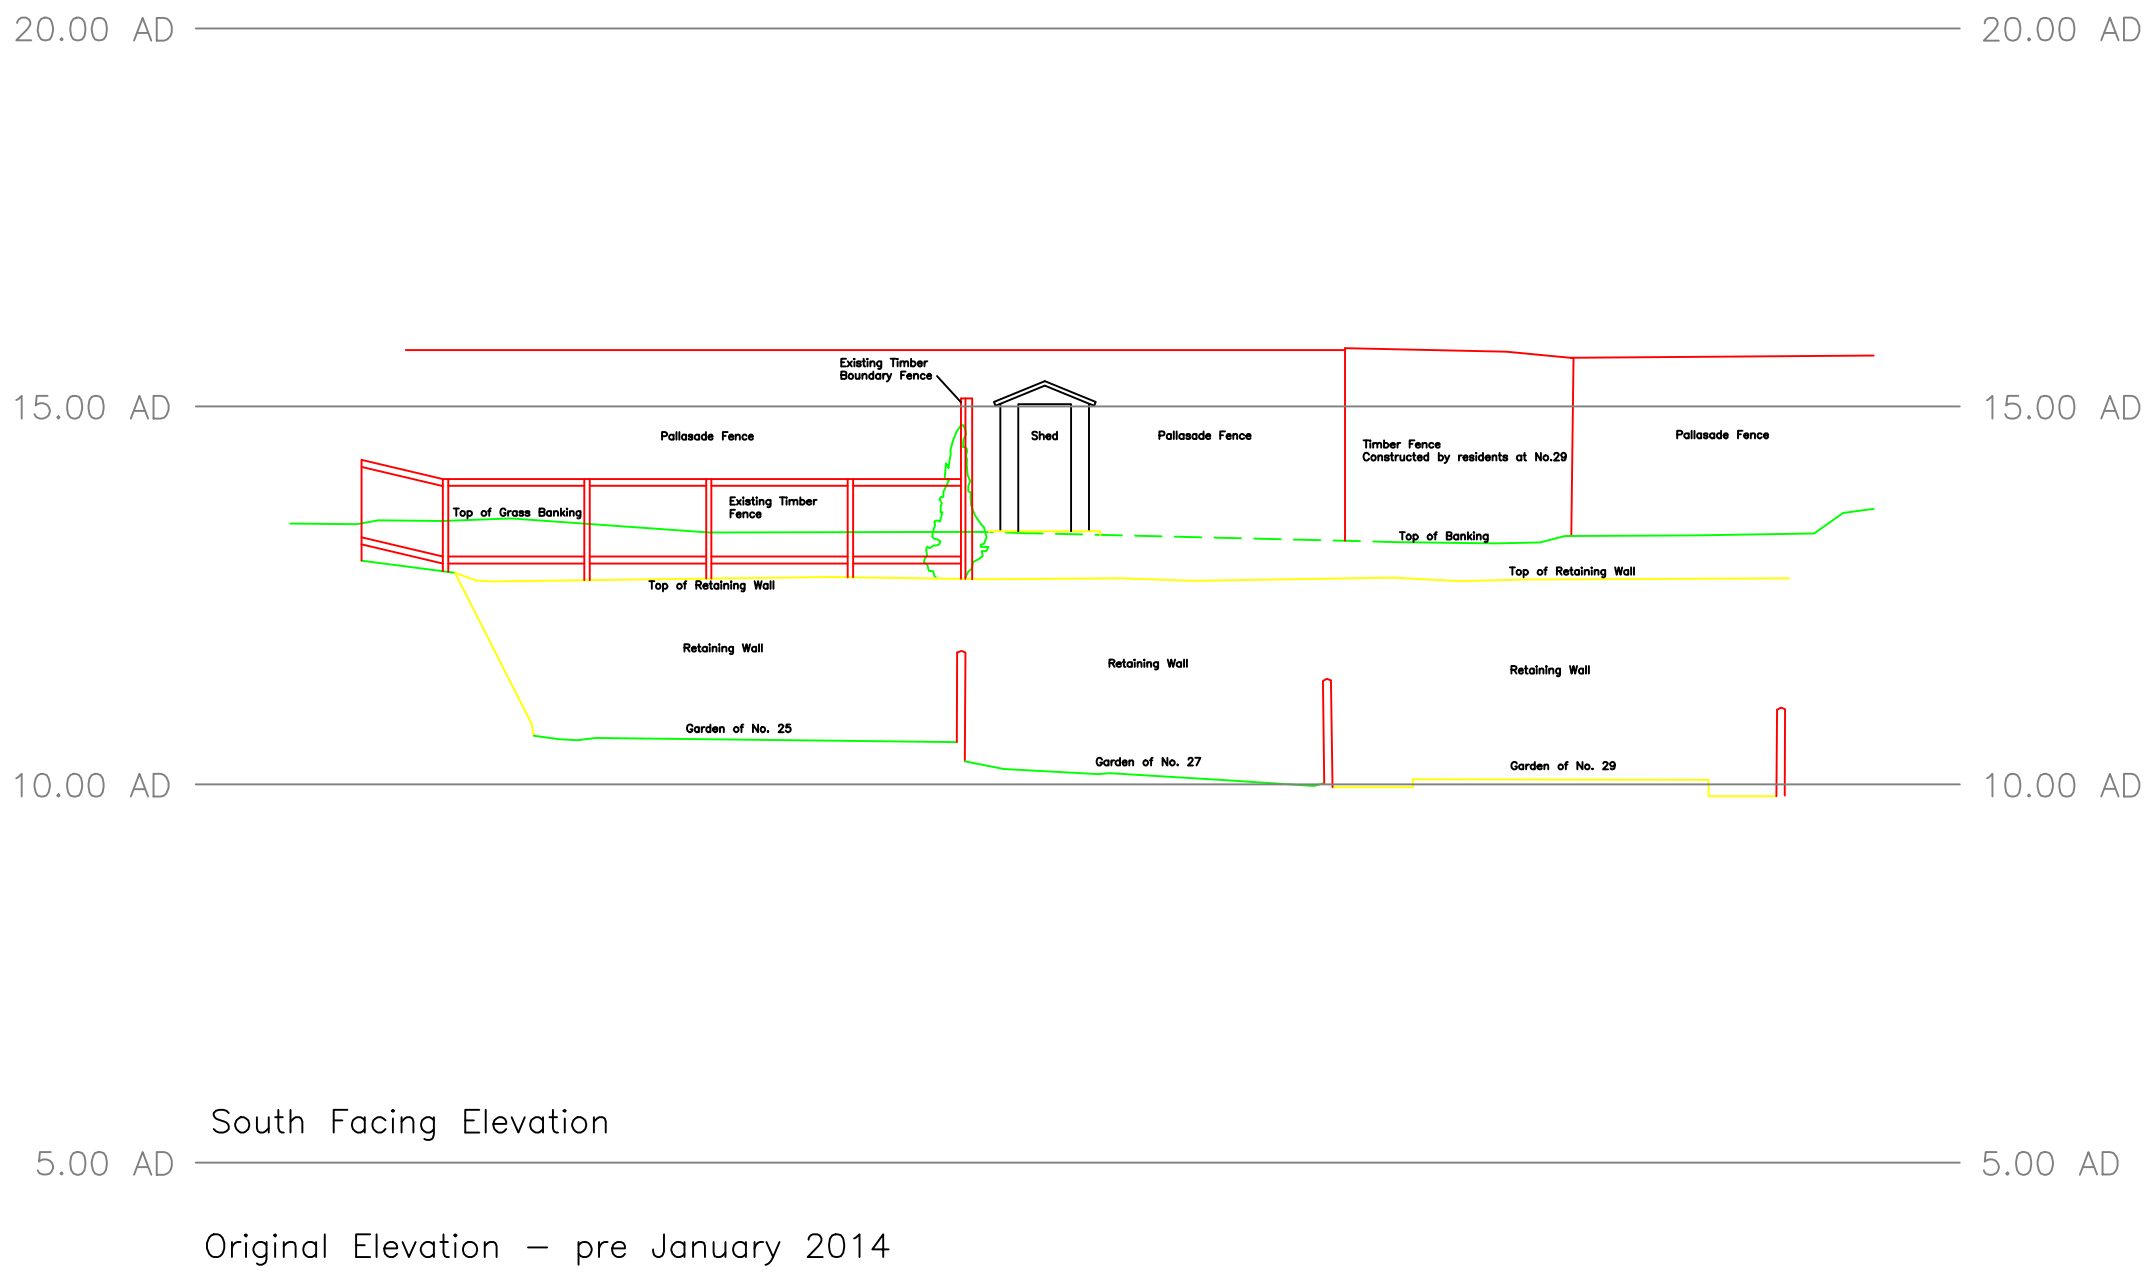

Proposed Amended South Facing Elevation

General
All details are subject to RICS 1:500 Survey scale accuracies.
Grid crosses should be checked for plotting paper distortions.
Details or services hidden or obscured by vegetation, debris or vehicles at survey dates may be omitted. Hedge & Vegetation details are outline

Rev	Description	By	Date
-----	-------------	----	------

Surv	Drawn	Date	Chkd	Date	Appr'd	Date
AD	AD	03/14	RB	03/14	AD	03/14

Client.
Mr & Mrs Delooze
27 Ashfield Close
Penistone
Sheffield
S36 6EY

Title.
Timber Decking & Stairwell
Elevations & Sections
27 Ashfield Close
Penistone

Dwg No. **AD-PPE01**
Sheet No. **1 of 1**

Scale	1:100	Rev.	0
-------	-------	------	---