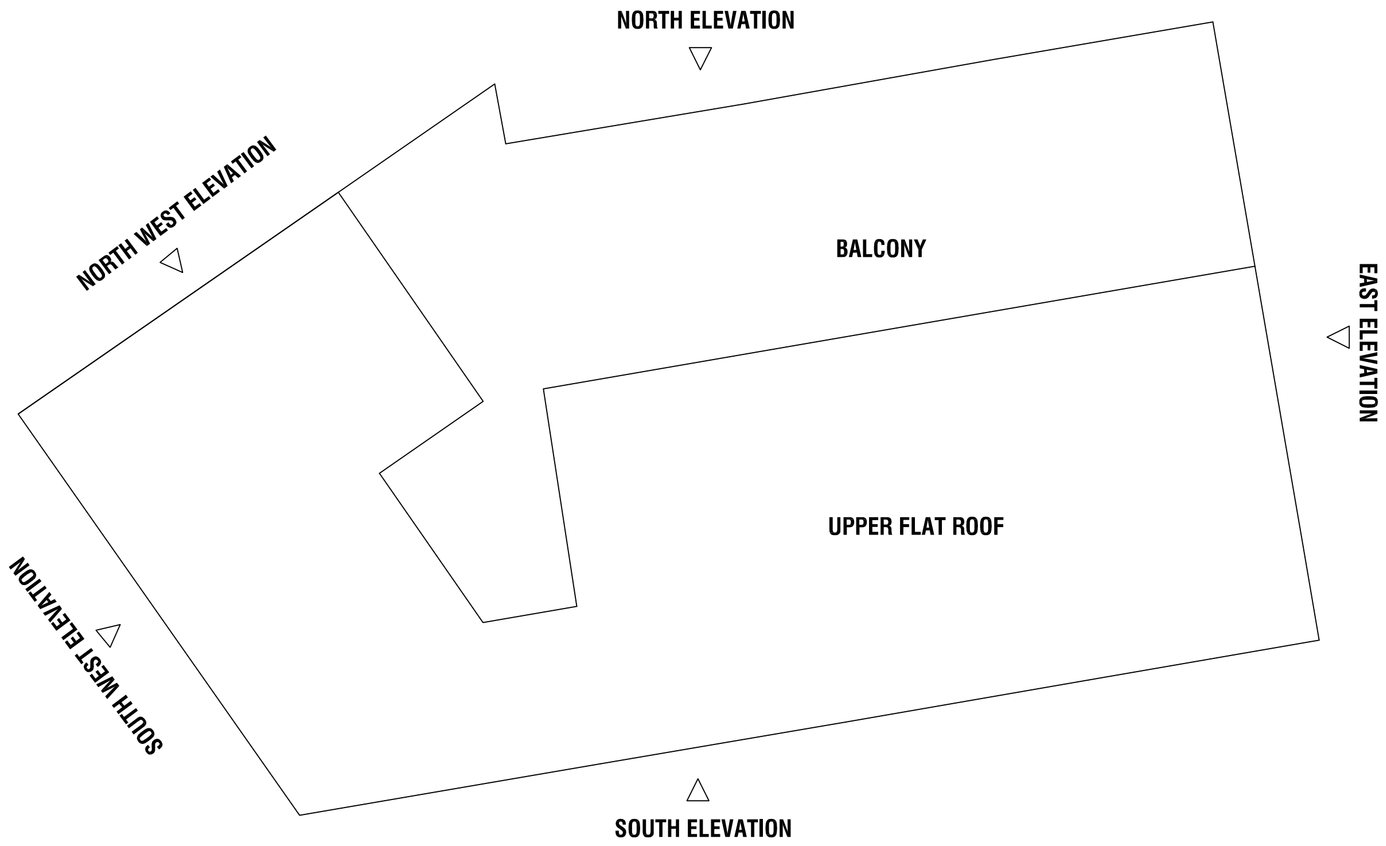

ROOF PLAN EXISTING - Scale 1:50

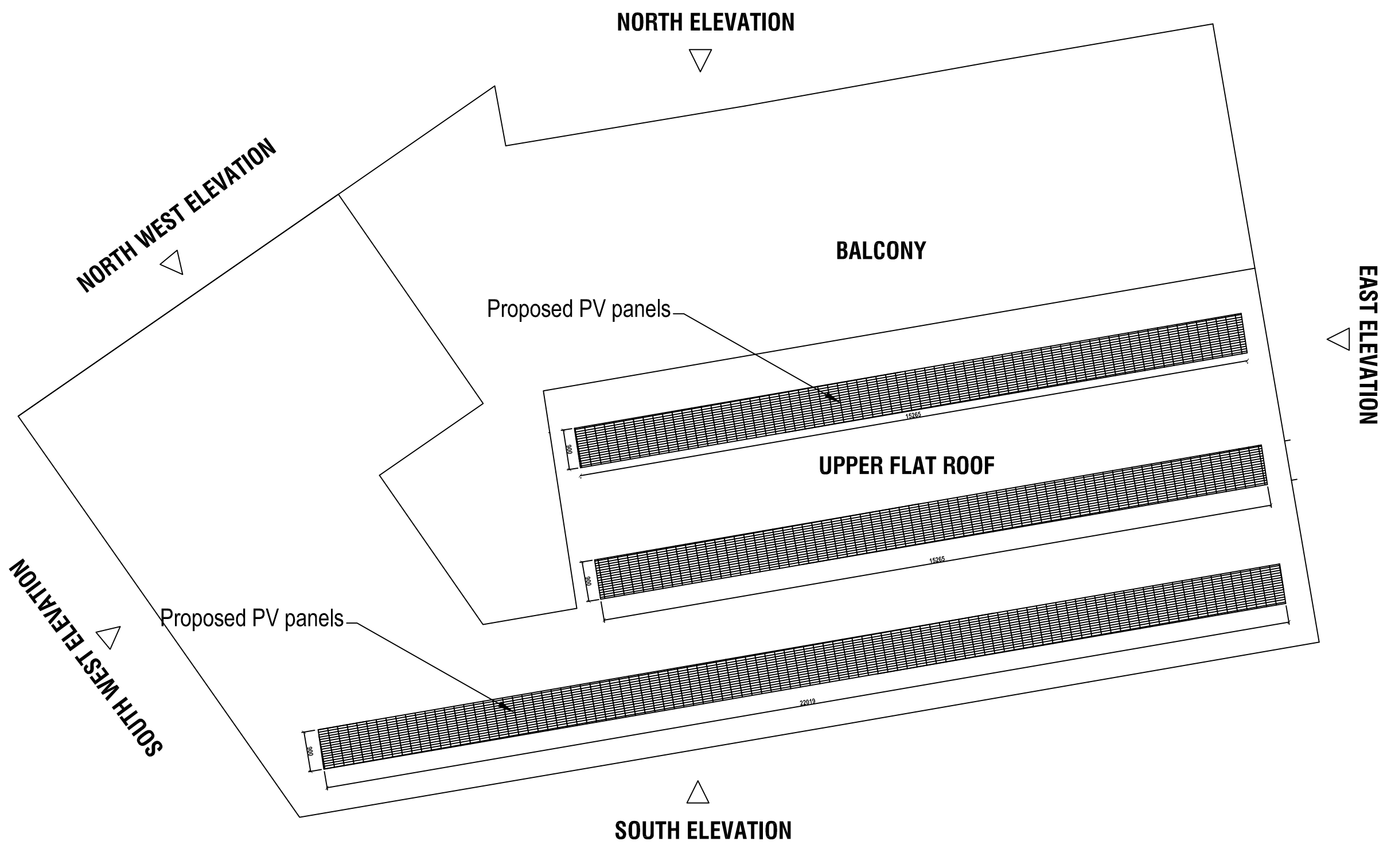

ROOF PLAN PROPOSED - Scale 1:50

REV	DATE	DESCRIPTION
A	Oct 11	PV panel dims added

The contractor is to comply in all respects with the current Building Regulations and is to check all site dimensions and levels.
Do not scale from the drawing, use written dimensions. To be read in conjunction with Pre-Tender Health & Safety Plan / Preliminaries Section (Section A34 etc).
Ordnance Survey mapping reproduced by permission of WMDC & Controller of HM Stationery Office Crown Copyright. WMDC OS licence No LA076406

NPS NORTH EAST LTD
NAVIGATION HOUSE
WHISTLER DRIVE, CASTLEFORD
WEST YORKSHIRE, WF10 5HX
TEL: 01977 628300 FAX: 01977 628301
EMAIL: enquiries@nps-ne.co.uk

Head Office:
Lancaster House, 16 Central Avenue, St Andrews Business Park,
Norwich, NR7 0HR Tel: 01603 700000 Fax: 01603 700001

Other Office locations can be found on website : www.nps.co.uk

PROJECT	CLIENT		
Photo Voltaic Scheme to Various Properties	Berneslai Homes		
	CAD FILE REF	DATE	SCALE
		August 2011	1:100@A1
SUBJECT	REV	DRAWN	CHECKED
2-10 King Street Hoyland, Barnsley Roof Plan	A	G Melling	
	PROJECT NR	DRAWING NR	
	AG10.113	05	

© NPS This drawing may not be reproduced in any form without prior written agreement