


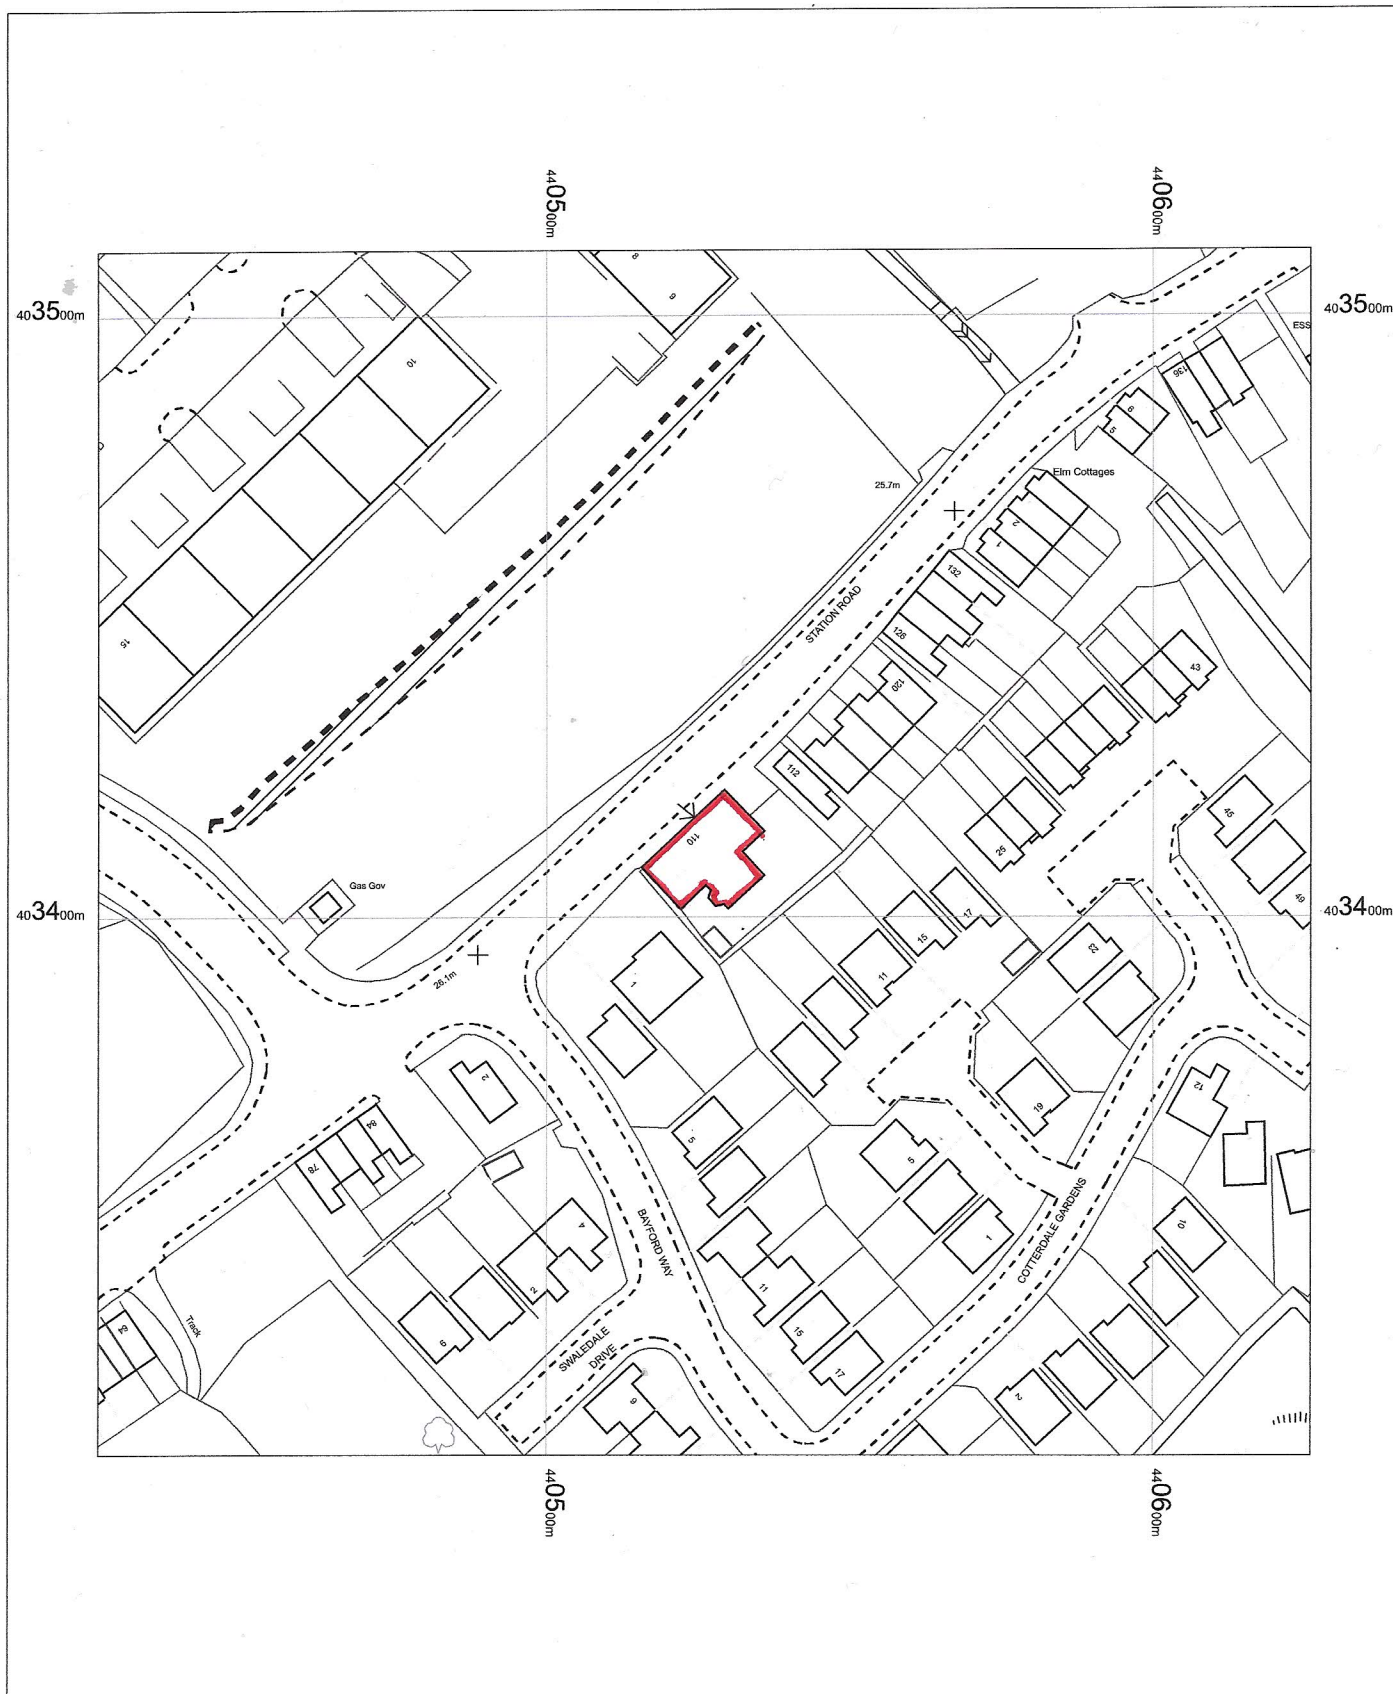


Thawleys (layal convenience)
110 Station Road
Barnsley
S73 0BL

OS MasterMap 1250/2500/10000 scale
26 September 2016, ID: BW1-00563316
maps.blackwell.co.uk

1:1250 scale print at A4, Centre: 440526 E, 403411 N

©Crown Copyright and database rights 2016 OS

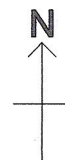

BLACKWELL'S
www.blackwellmapping.co.uk

TEL: 0113 245 2623