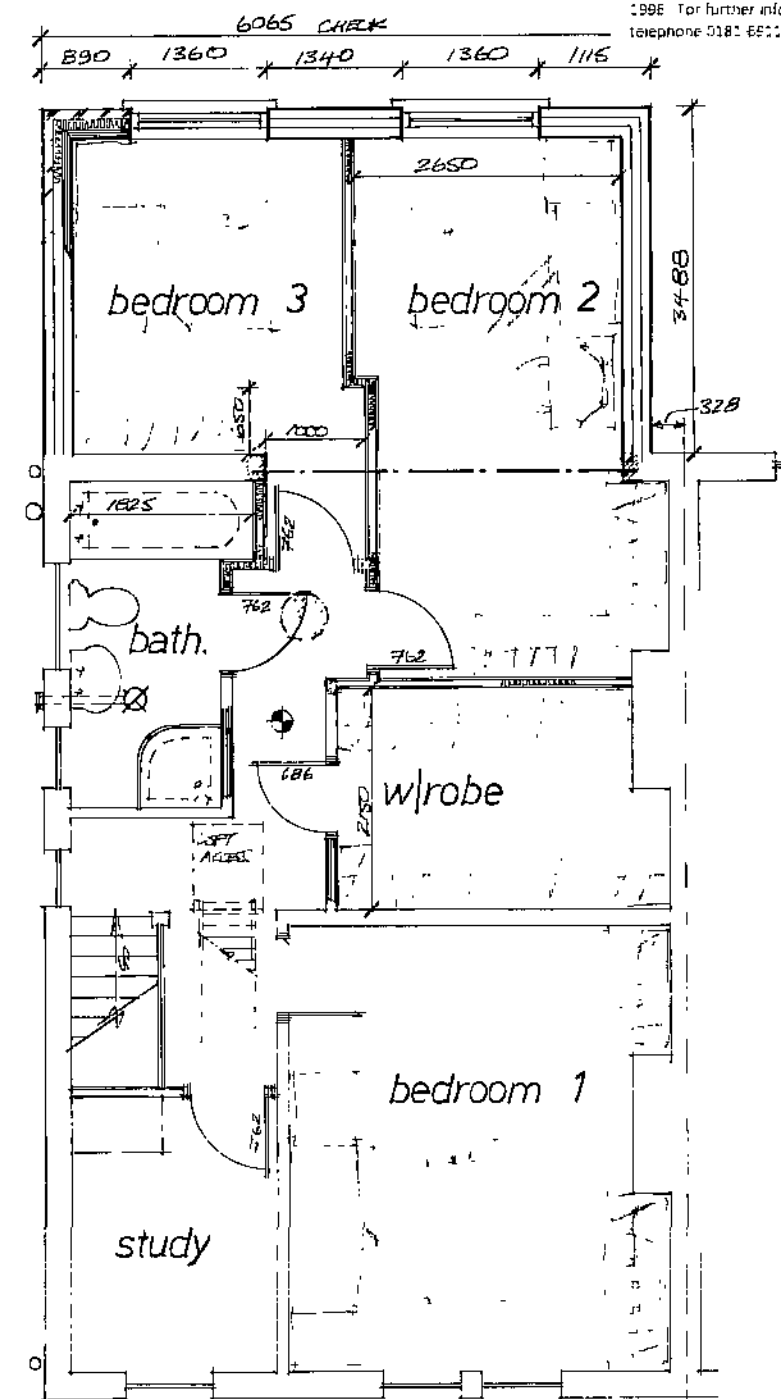
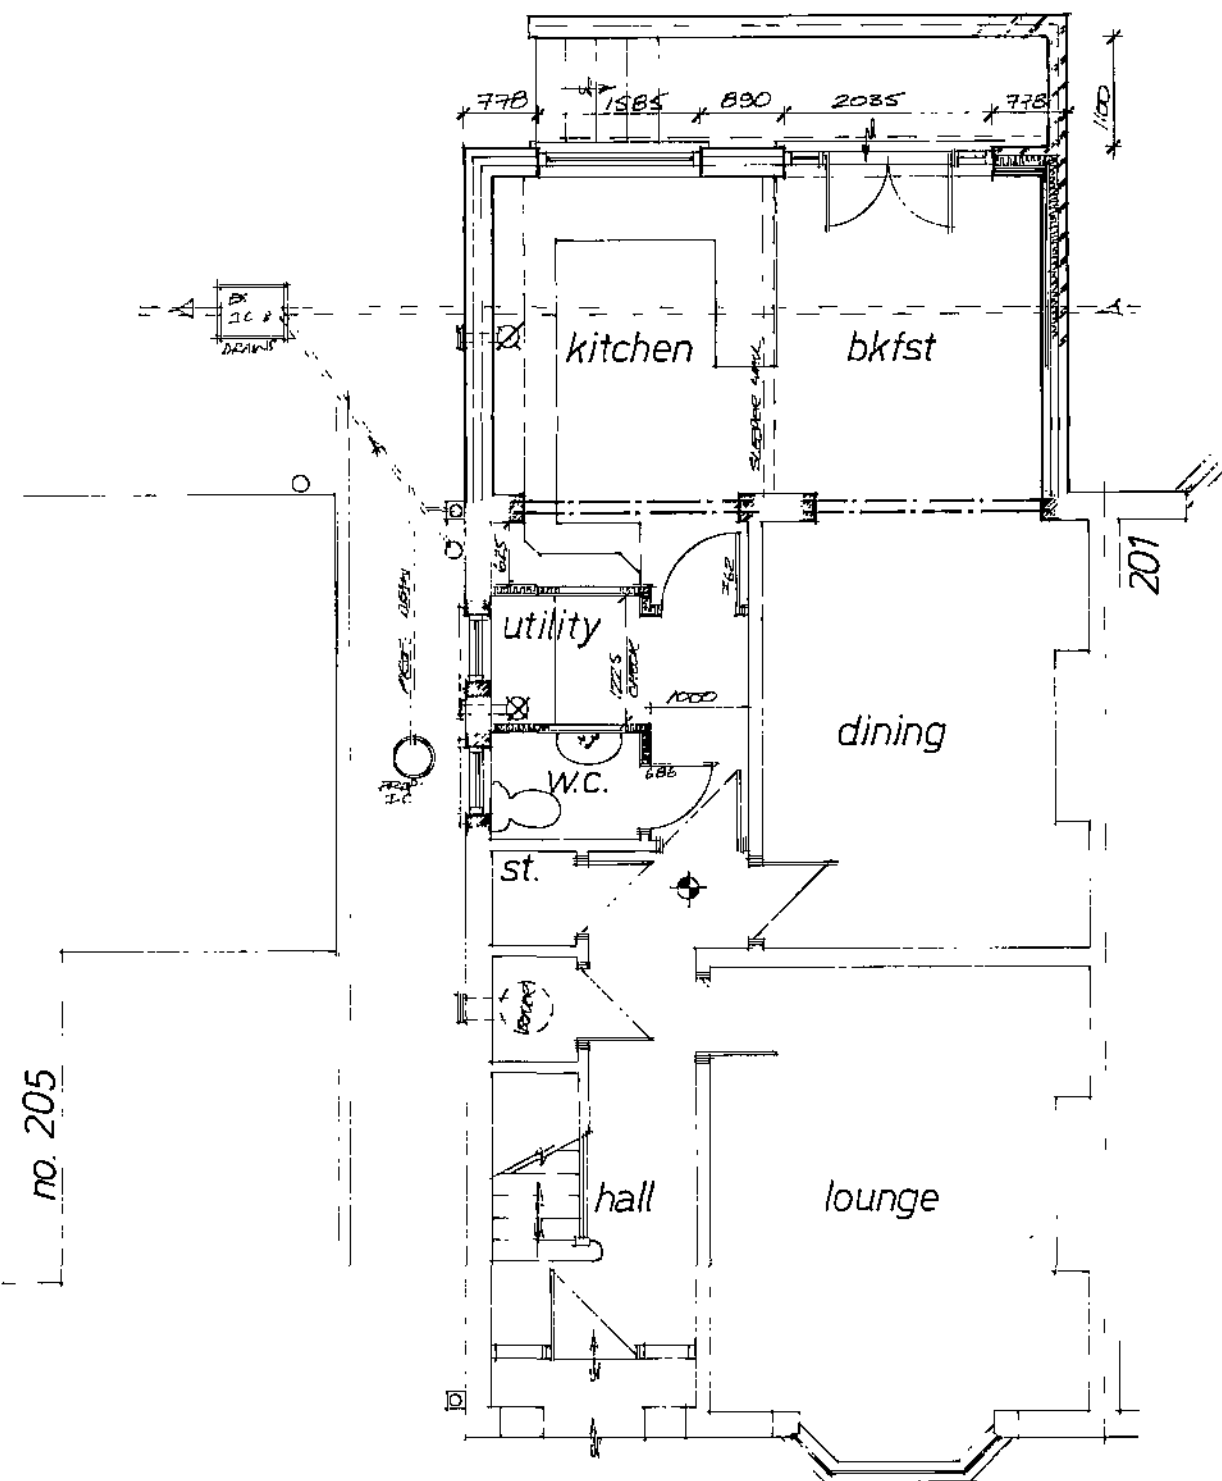
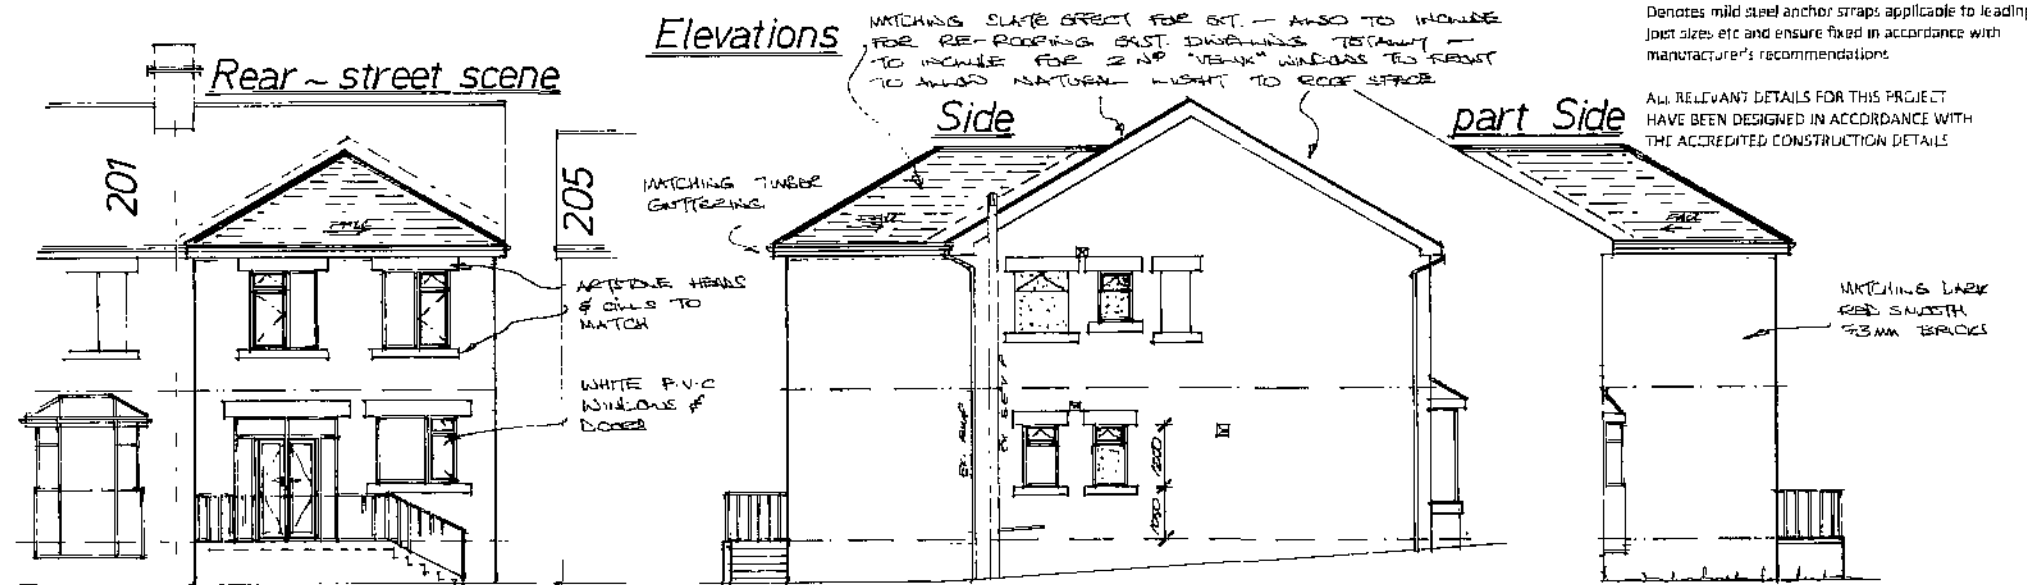


B/Regs:
Planning:

Rev Notes Date

Garry Greetham Associates Ltd
Residential Design Consultant
Westwood House
18 Carr Lane
Tinkersley
Barnsley S75 3BE
Tel(01226)746573

PROJECT: 2 Storey Rear Ext.

CLIENT: Mr. & Mrs. S. Egon

TITLE: Property as Proposed

ADDRESS: 203 Dodworth Road, Barnsley, S70 6HR.

DRAWN BY: 999

SCALE: 1:100, 1:50 DATE: Jan.11

DRAWING NO: 734-03 REV

Member of the Chartered Institute of Architectural Technologists