


- Notes:
- This drawing is copyright.
 - Do not scale dimensions from this drawing.
 - This drawing is to be read in conjunction with all other relevant drawings.
 - All discrepancies on this drawing are to be reported to the architect.
 - Do not modify any element of this drawing.
 - Use drawing only for purpose(s) issued.
-
- North Sign / Key Plan

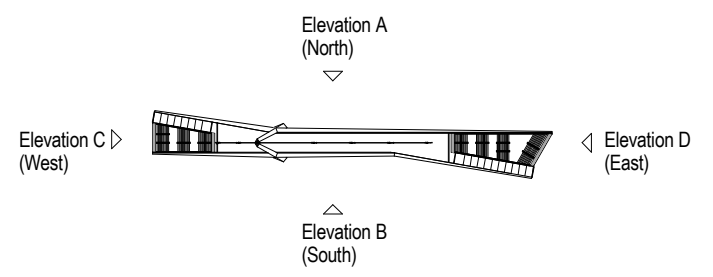

The following external model files are included within this drawing:

KEY

1. Pylon - painted steel
2. Parapet (outer) - painted steel
3. Parapet (inner) - painted steel (contrasting colour)
4. Soffit - painted steel
5. Handrail - timber
6. Anti-slip Resin to deck and stairs
7. Steel structure to Structural Engineer's detail
8. Cable and connections to Structural Engineer's detail
9. Pylon uplift
10. Integrated LED lighting
11. Profiled metal cladding to stairs and funicular enclosure
12. Double doors to plant
13. Doors to bicycle store
14. Glazed enclosure to funicular lift
15. Tactile surface
16. Outdoor Market Stalls
17. Drainage channel. Positive drainage will be provided to the bridge and discharged into the local drainage network.


BOUNDARY KEY

- F1 - Profiled metal fence
F2 - Metal railing fencing


NOTE

Datum Level +0.00m = +92.35m

Refer to Landscape Architect's drawing no.
BGW2-IBI-XX-PN-L-G700-0001 for public realm proposal.

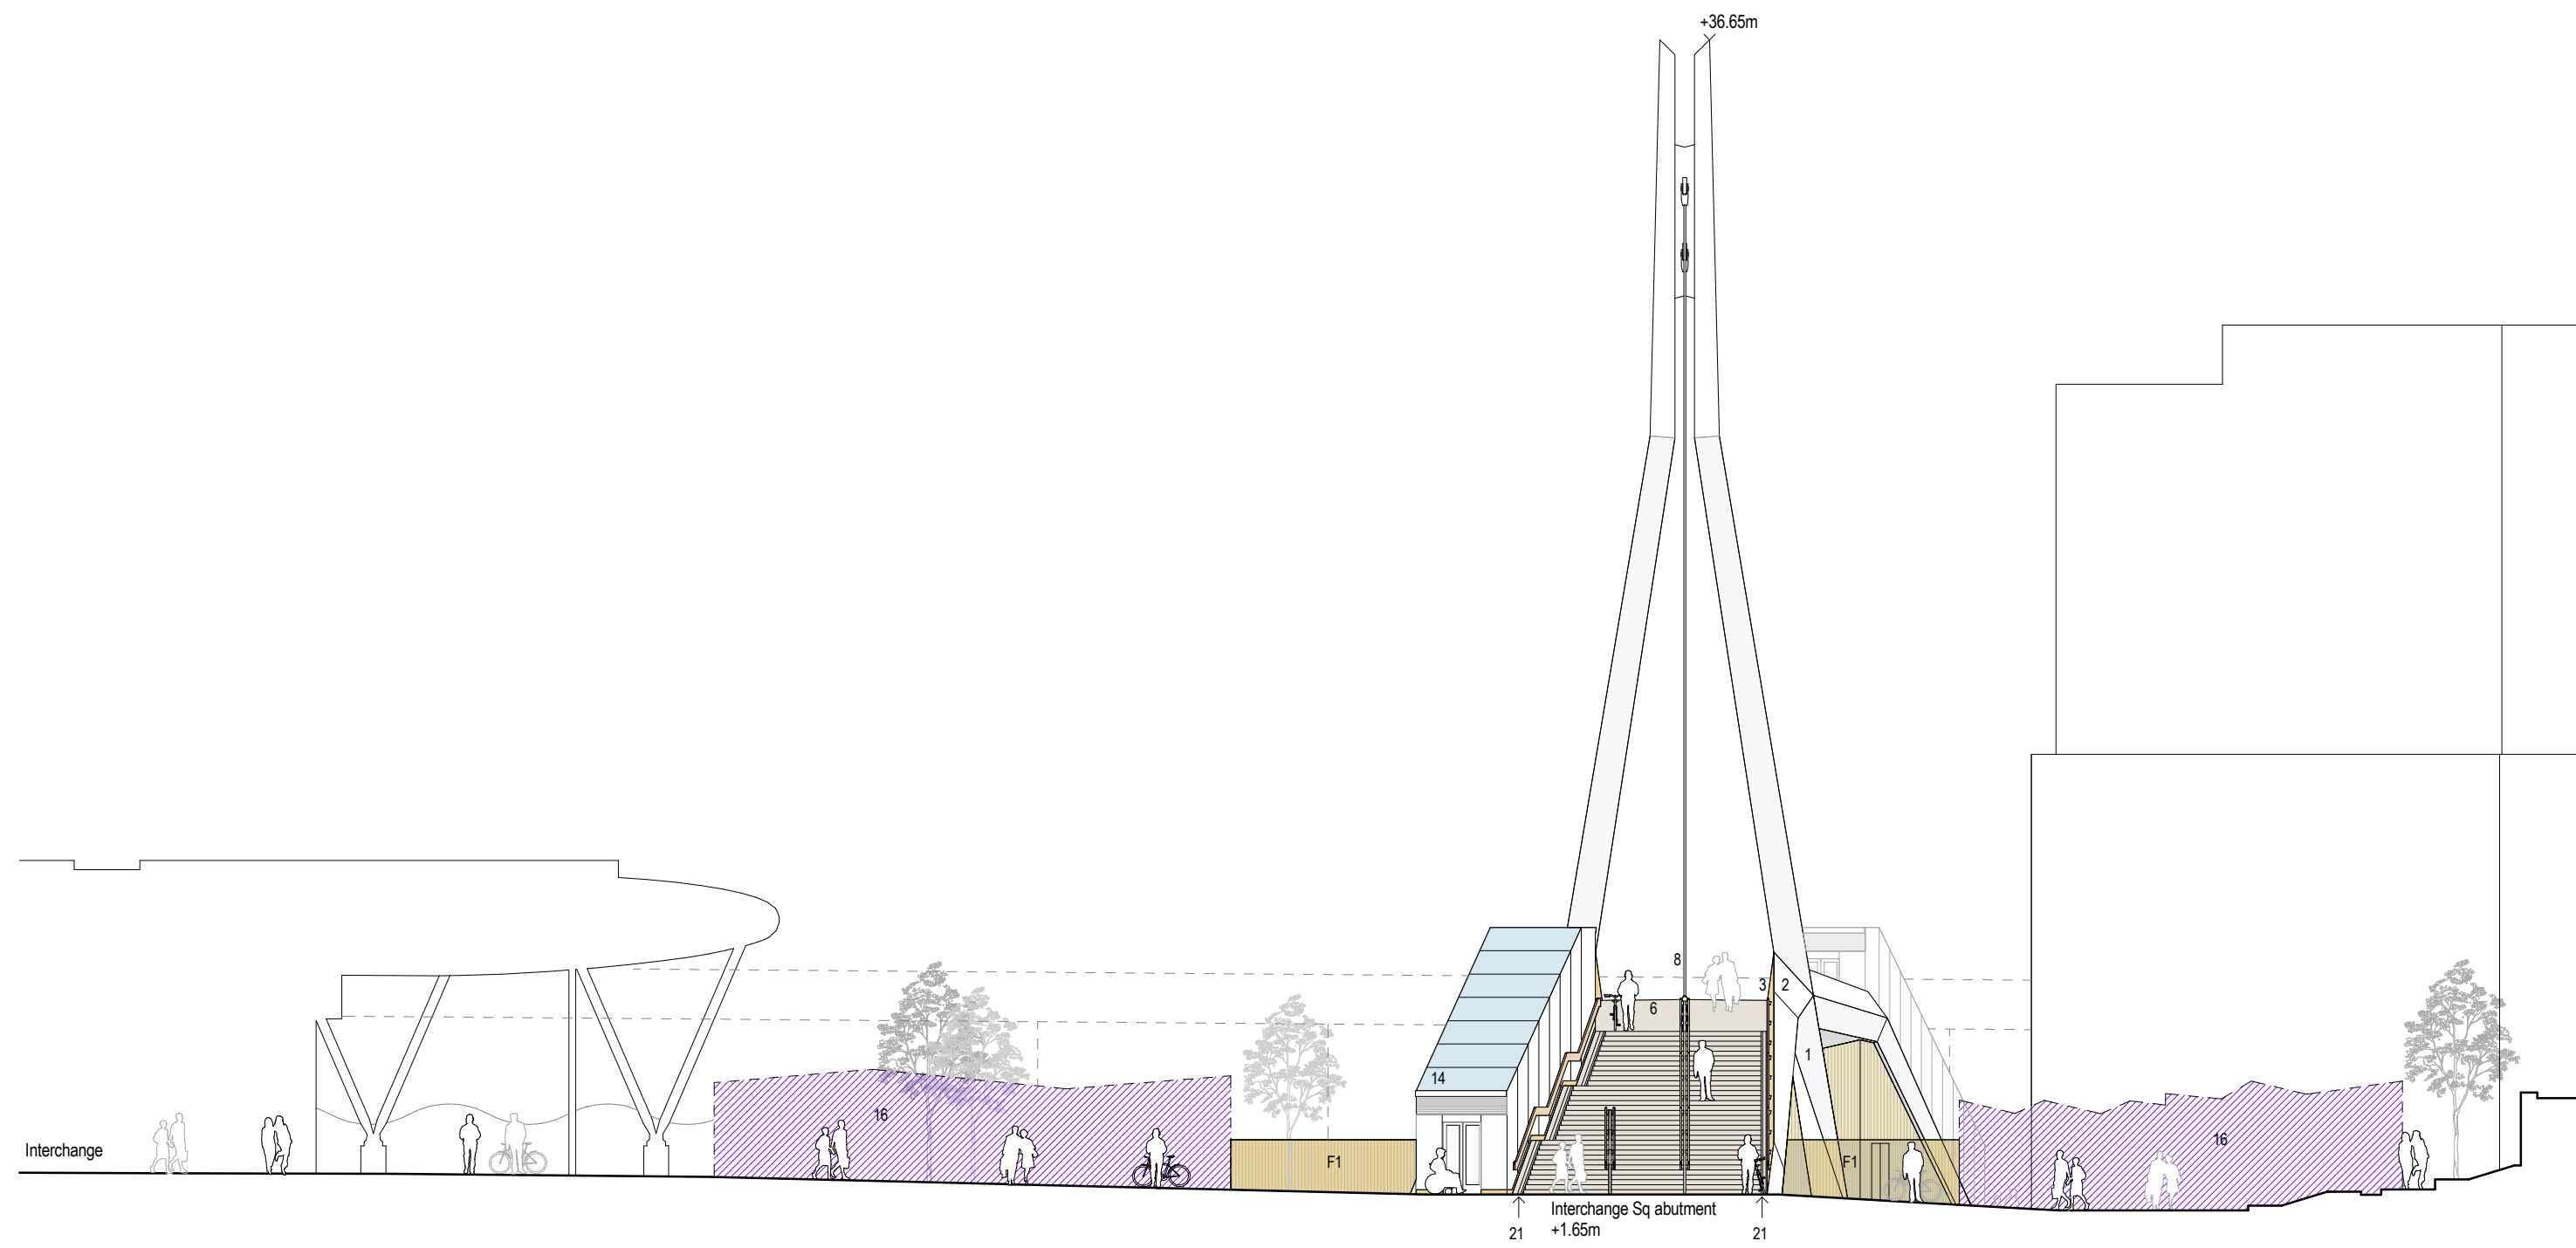

Proposed Elevation C (West)
1:200

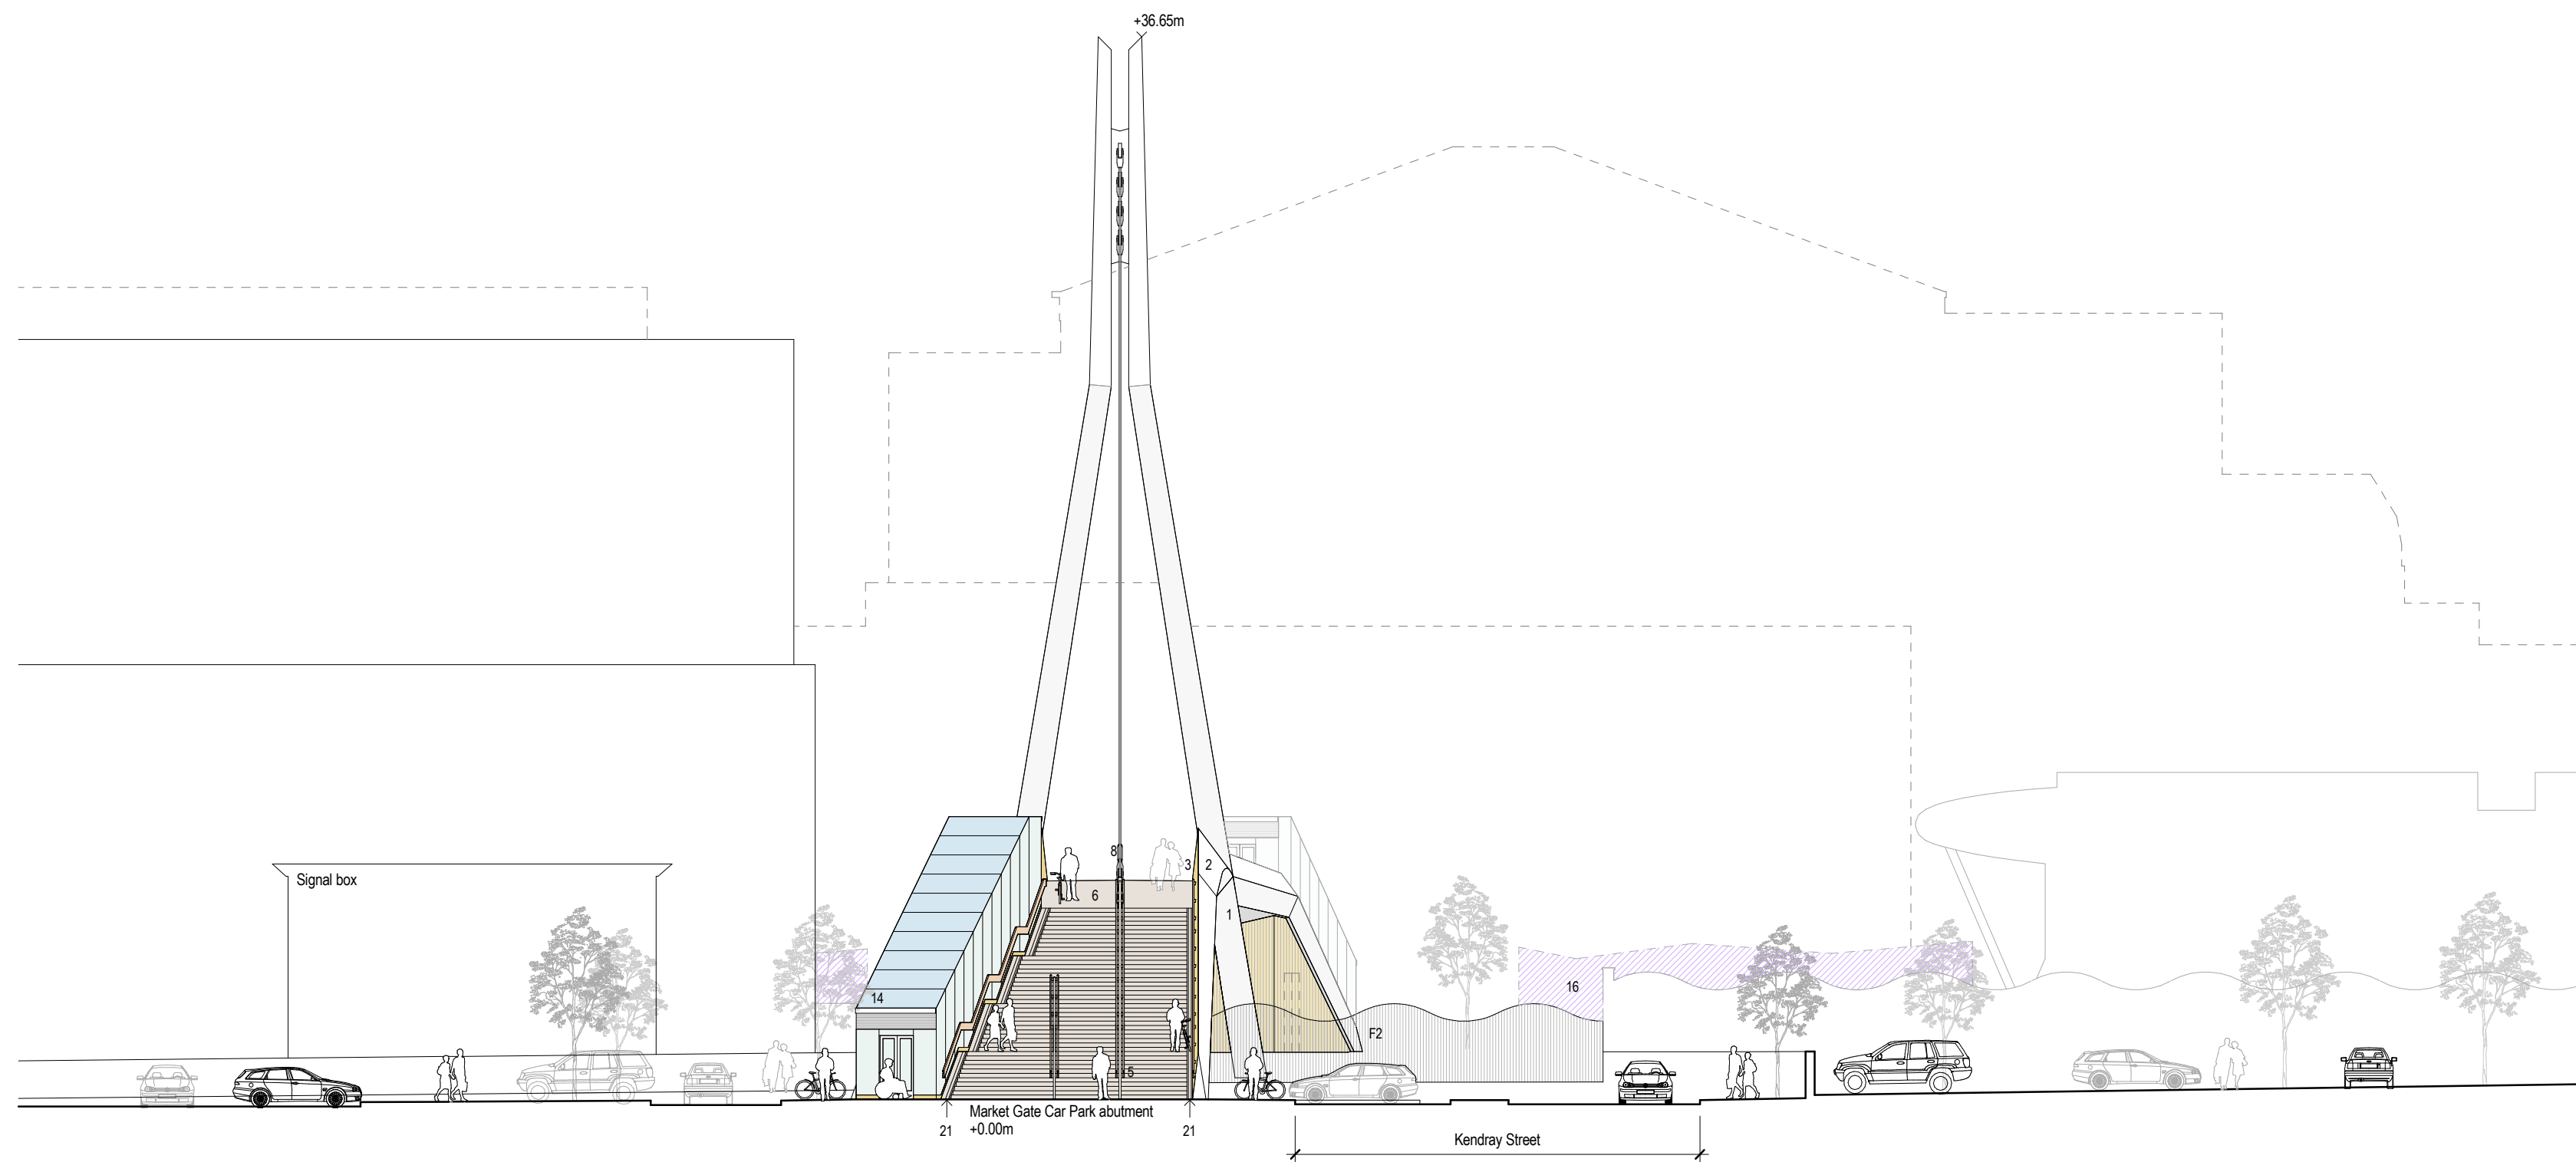

Proposed Elevation D (East)
1:200

P01	27.07.18	Planning Issue	WL	SL
Rev	Date	Revision Notes	Dn	Rv

Barnsley Metropolitan Borough Council



www.ibigroup.com

Project
Barnsley Pedestrian Bridge

Drawing Title
Proposed Elevations - Sheet 2 of 2

Job Number 50147	Drawing Originated Date 20/07/2018	PAS 1192 Status Code S4
Scale@A1 As indicated	Purpose Planning	
Drawing Number BGW2-IBI-PB-XX-EL-A-F100-0018		Revision 1