

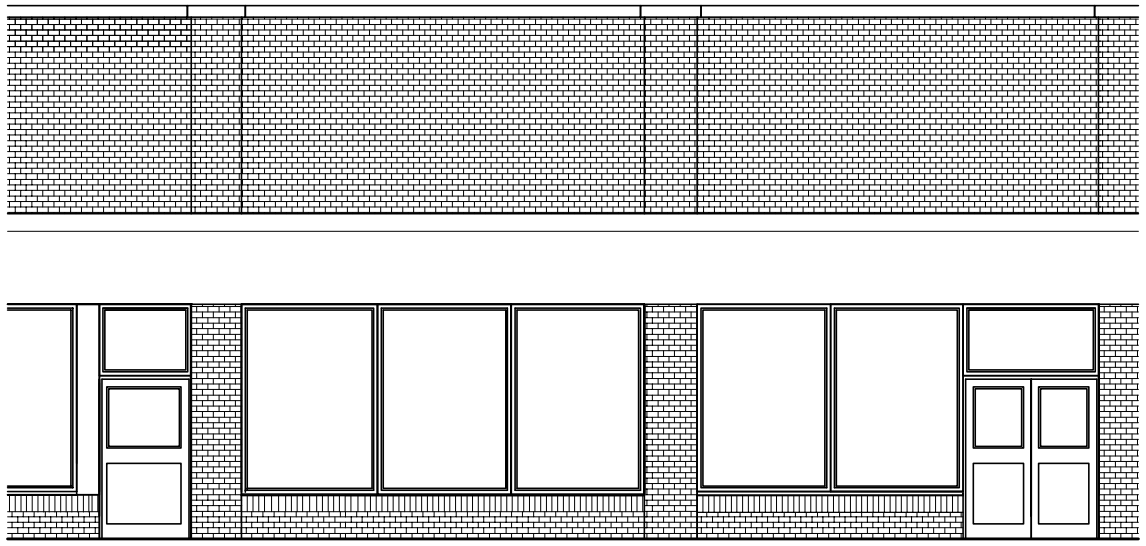



Front as Existing

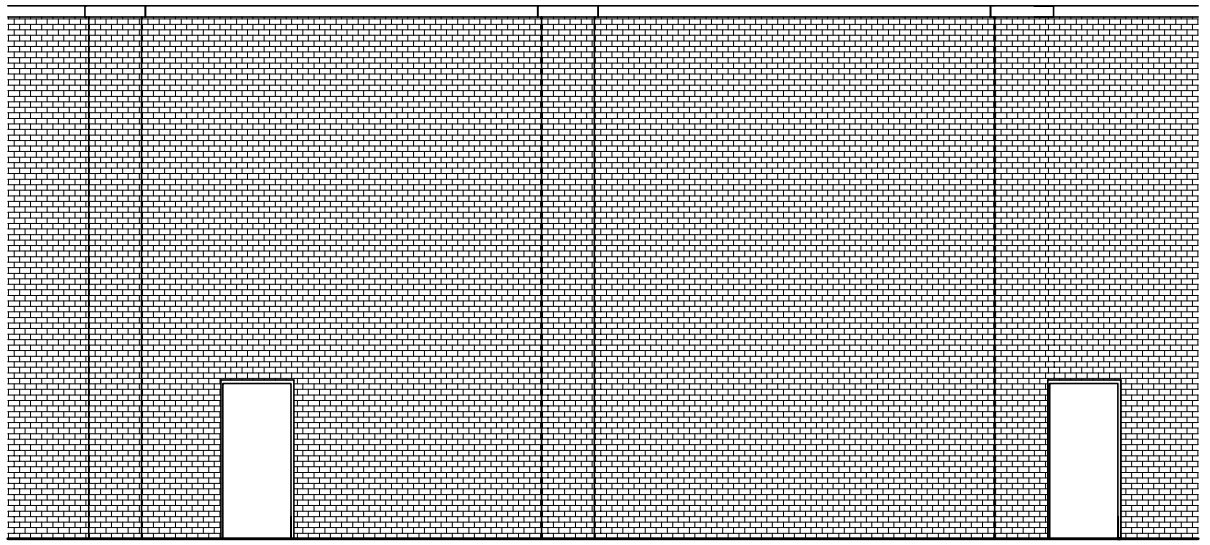


Rear as Existing

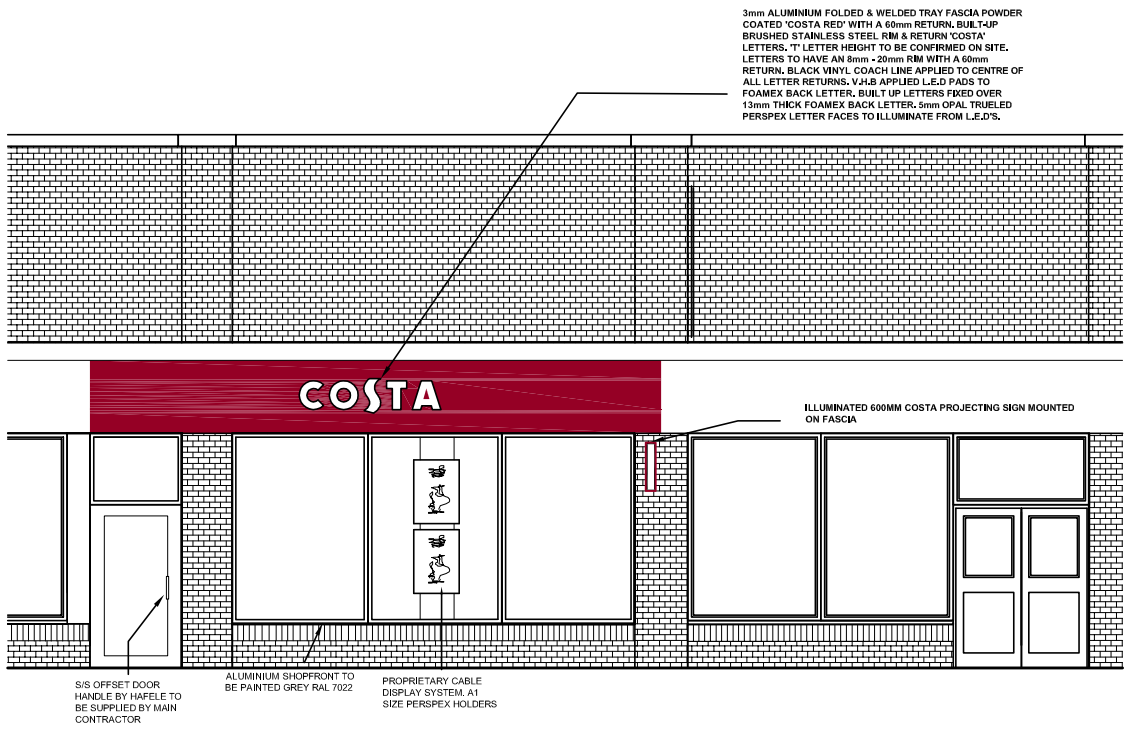


Front as Proposed

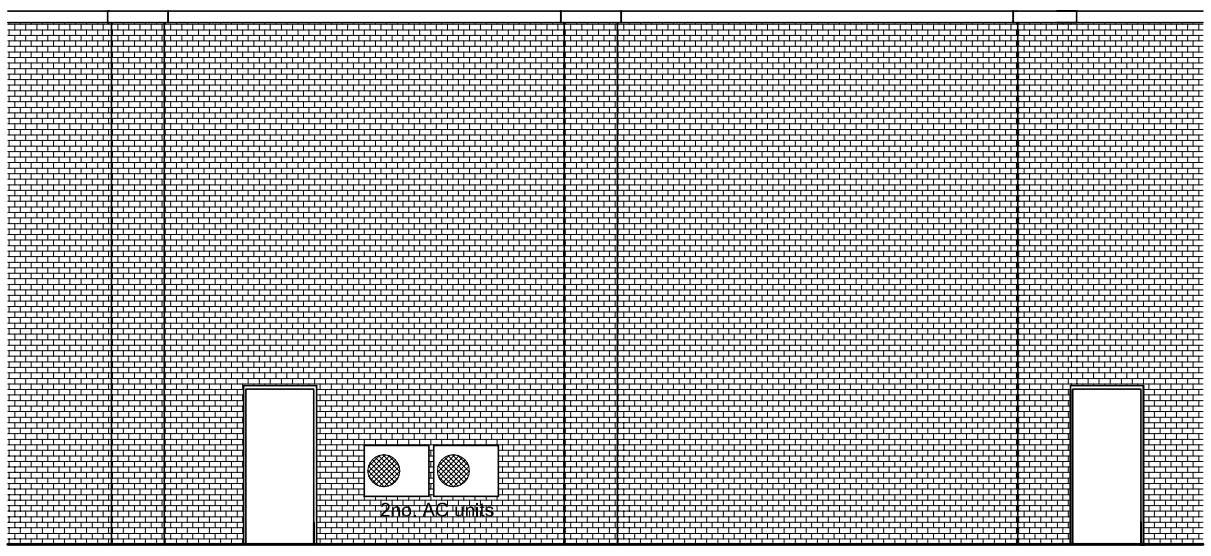


Rear as Proposed

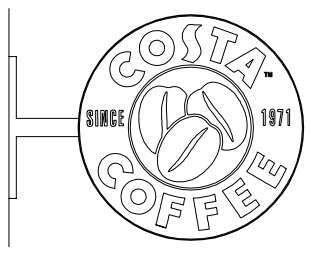



DOUBLE SIDED 600mm DIAMETER PROJECTING SIGN PRINTED POLYCARBONATE PANEL FIXED TO SUB FRAME WITH DE-SCALED STAINLESS STEEL BEADED EDGE. STAINLESS STEEL BEANS BONDED TO FACE FIXED USING INTEGRAL GALVANISED STEEL FRAME FINISHED SILVER WITH MATCHING STAINLESS STEEL COVER PLATE FOR BRACKET. INTERNAL LED ILLUMINATION

**PROJECTING SIGN DETAIL SCALE 1:20 (A3)**

SCALE 1:50

0 0.5 1 1.5 2 2.5m

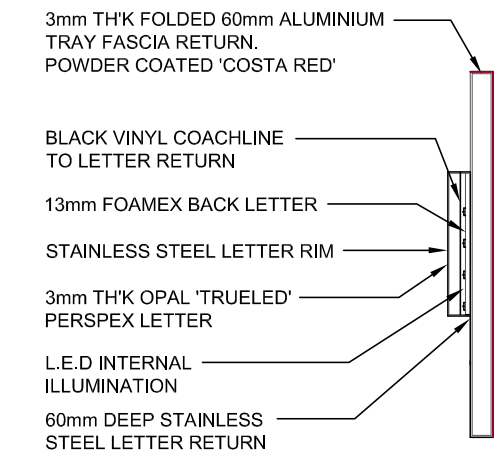


**FASCIA SIGN DETAIL - SCALE 1:20 (A3)**

PEP

PEP Project Management Ltd

CLIENT

COSTA COFFEE

PROJECT

Peel Street

ADDRESS

Peel Street
Barnsley
South Yorkshire
S70 2RL

DRAWING TITLE

Elevations

| JOB/DRAWING NO. | SCALE | DATE |
|---|---|---|
| A404015/03 | 1:50@A3 | 18/12/15 |

| DRAWN BY | CHECKED BY |
|---|---|
| SC | AC |

REVISIONS

| REV. | DATE/DESCRIPTION |
|---|---|
| A | 18/12/14 Elevations Revised |
| B | 14/05/15 Elevations Revised |


3 Liscombe West, Liscombe Park
Soulbury, Leighton Buzzard, LU7 0JL

Tel: 01442 827106
E-mail: admin@peppm.co.uk


GENERAL NOTES:
1. To be read Inconjunction with other consultants drawings.
2. Check site conditions prior to commencement of work.
3. Any discrepancies to be reported directly to the Project Manager.
4. Do not scale off drawing. Use figured dimensions only.
5. All dimensions for existing buildings and openings to be checked on site