




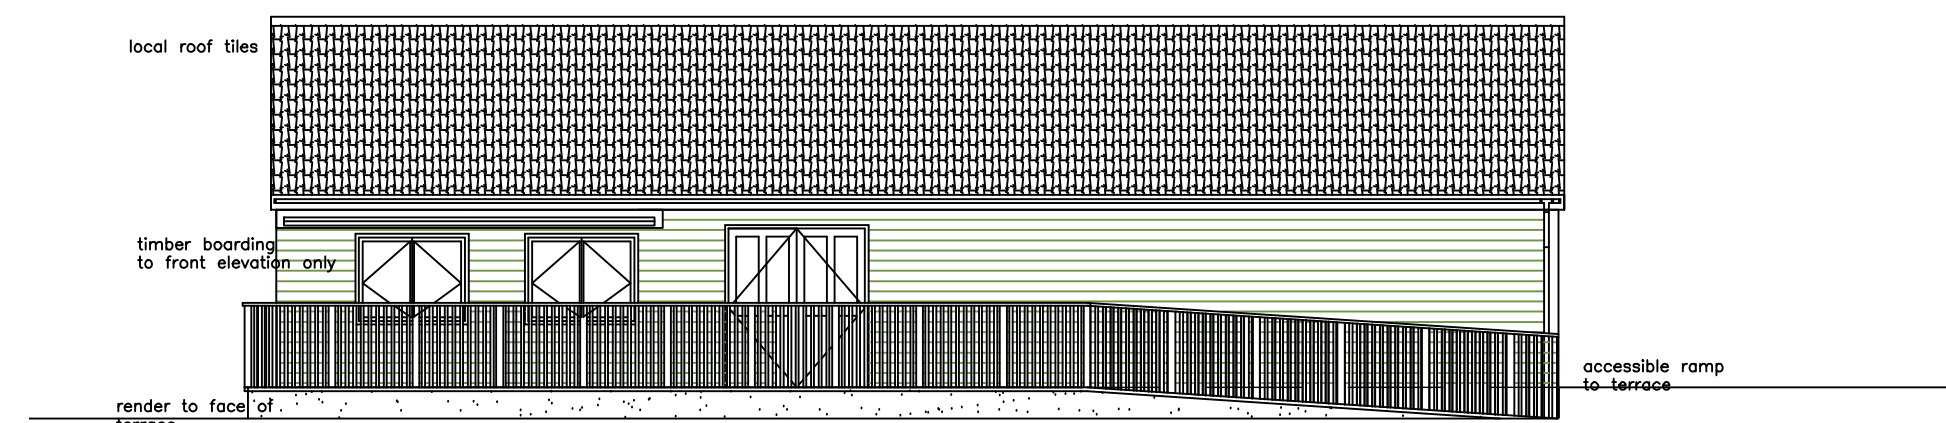

FRONT ELEVATION

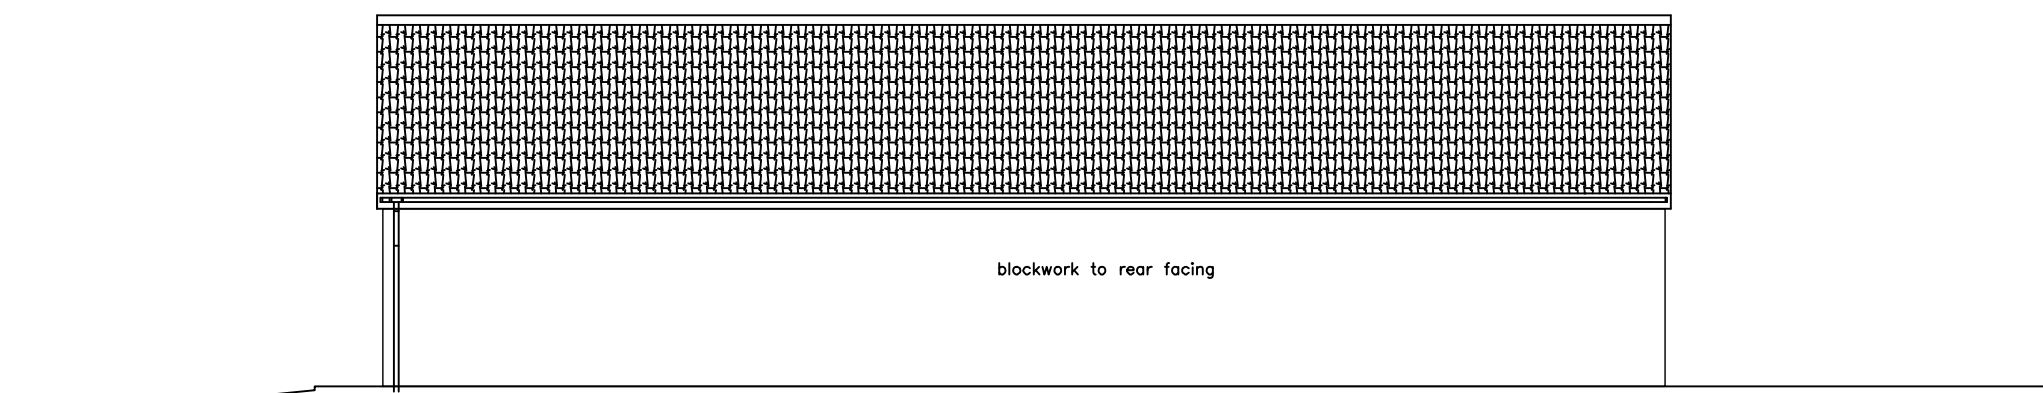


REAR ELEVATION

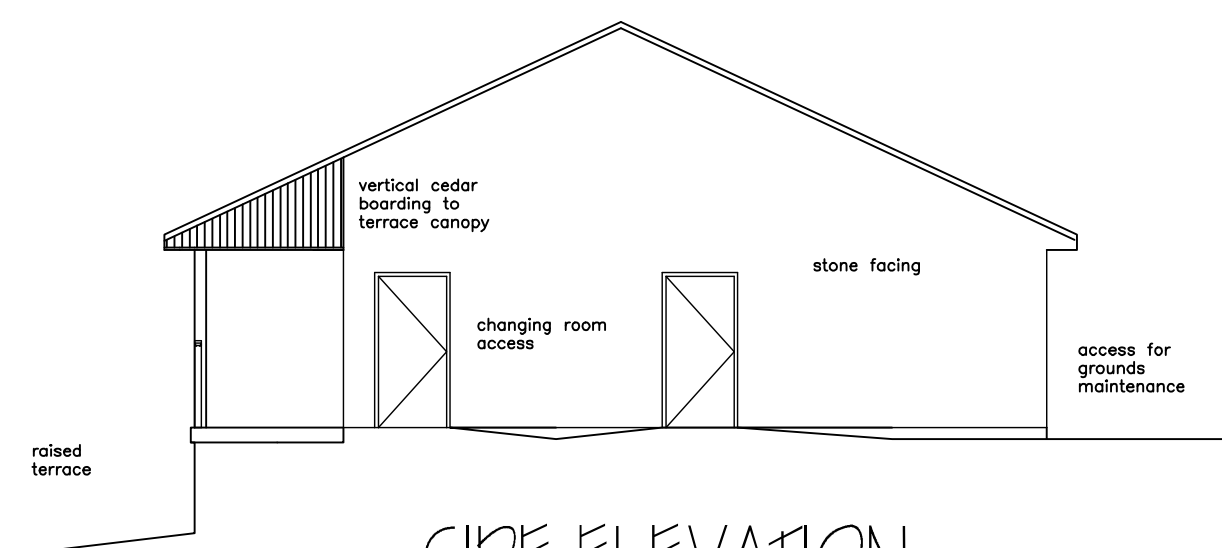

SIDE ELEVATION




SIDE ELEVATION

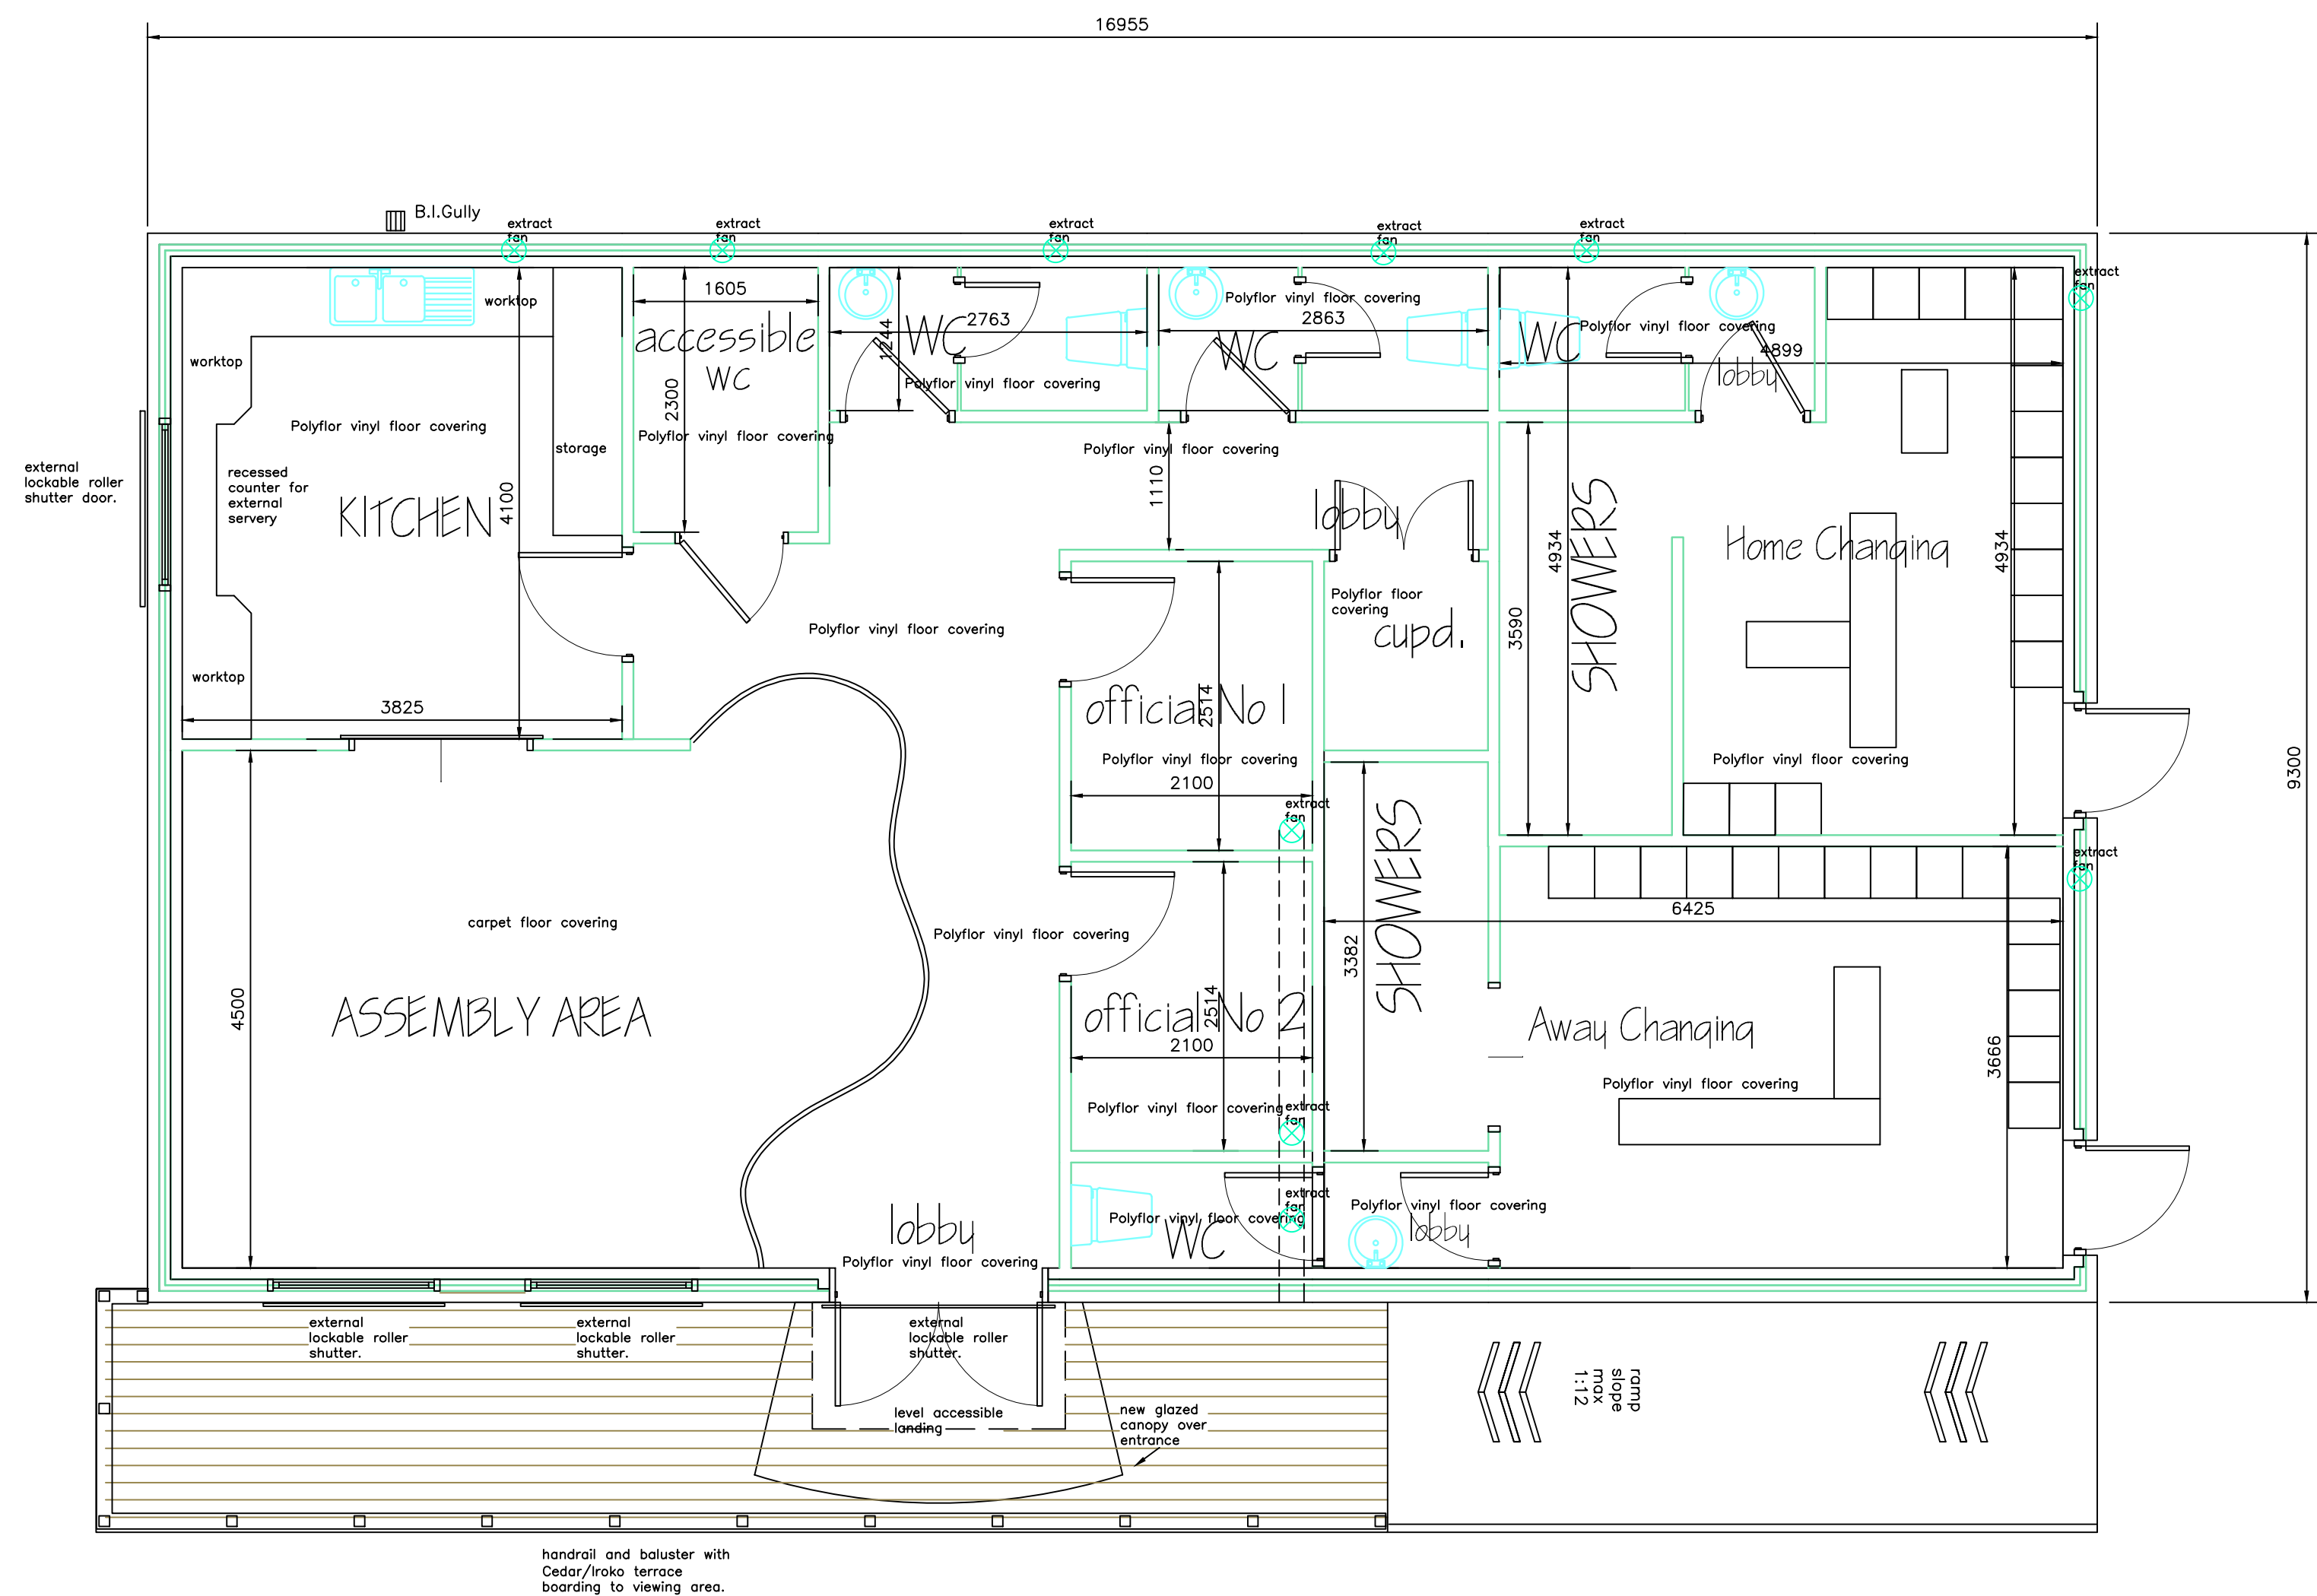

Actual depth of foundations to be determined on site.
All work to be to the satisfaction of the local authority.
All dimensions to be checked on site and any discrepancies must be notified immediately.
All dimensions are in millimetres unless otherwise stated.
Information given on this drawing is subject to local authority approval.
Do not scale this drawing.

PROJECT
MANAGEMENT
services

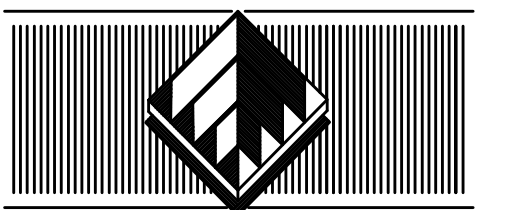

CHARTERED BUILDING CONSULTANTS

4 HUDDERSFIELD ROAD, BARNLEY, SOUTH YORKSHIRE S70 2LT
TELEPHONE (01226) 286278
FAX (01226) 731265 E-mail: info@pmsdesign.co.uk

CLIENT PROPOSED ROTARY COMMUNITY
PAVILLION
for Worsborough Sports Development Association

PROJECT
R/O The Welfare Hall, park Road, Worsborough
Barnsley

PLANNING DETAILS Sheet One

FILE NAME	DWG.No	SCALE	DATE	DRAWN	REV.
wedo-01.dwg	2279/01	1:300 1:80	01/2010	JJB	