




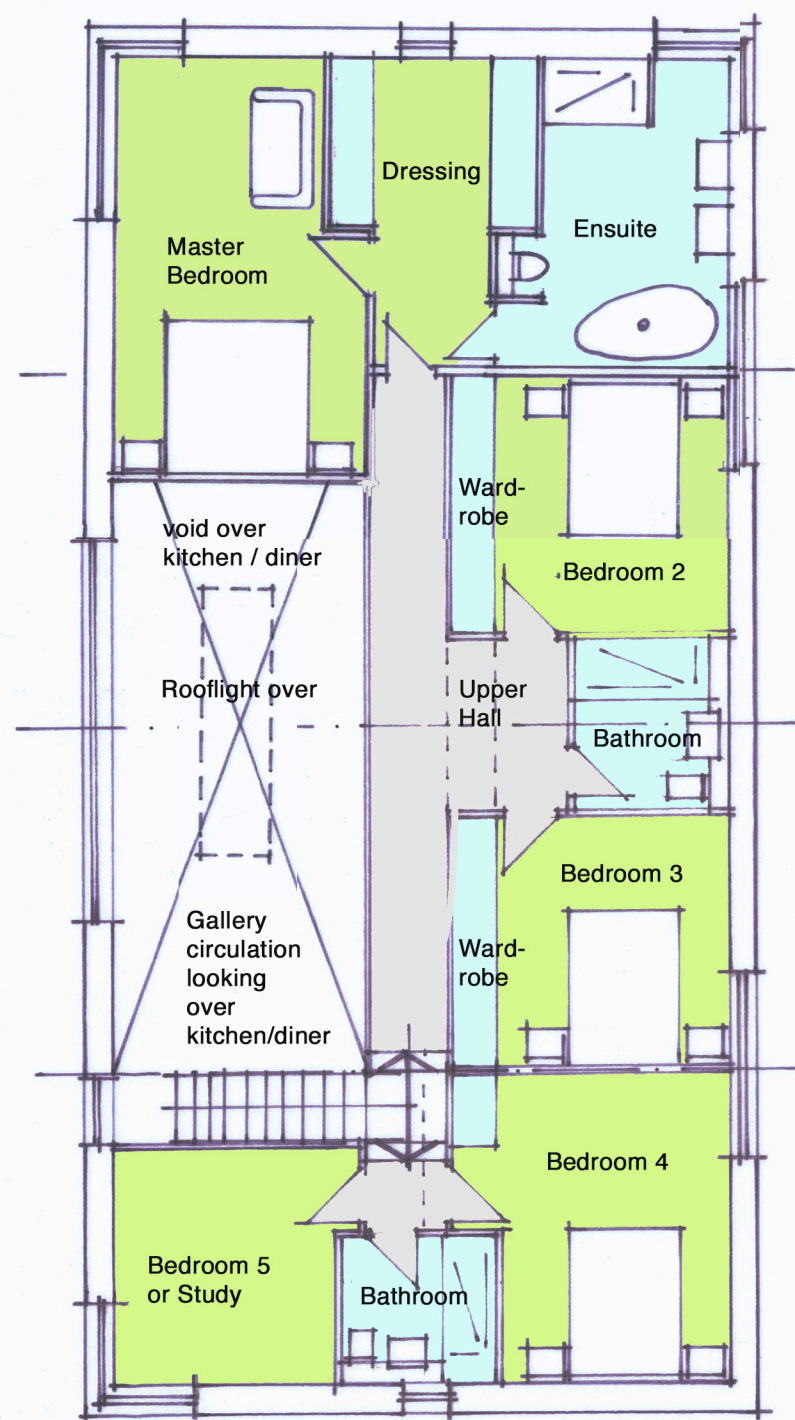

First Floor Plan as Proposed _ 1 : 100

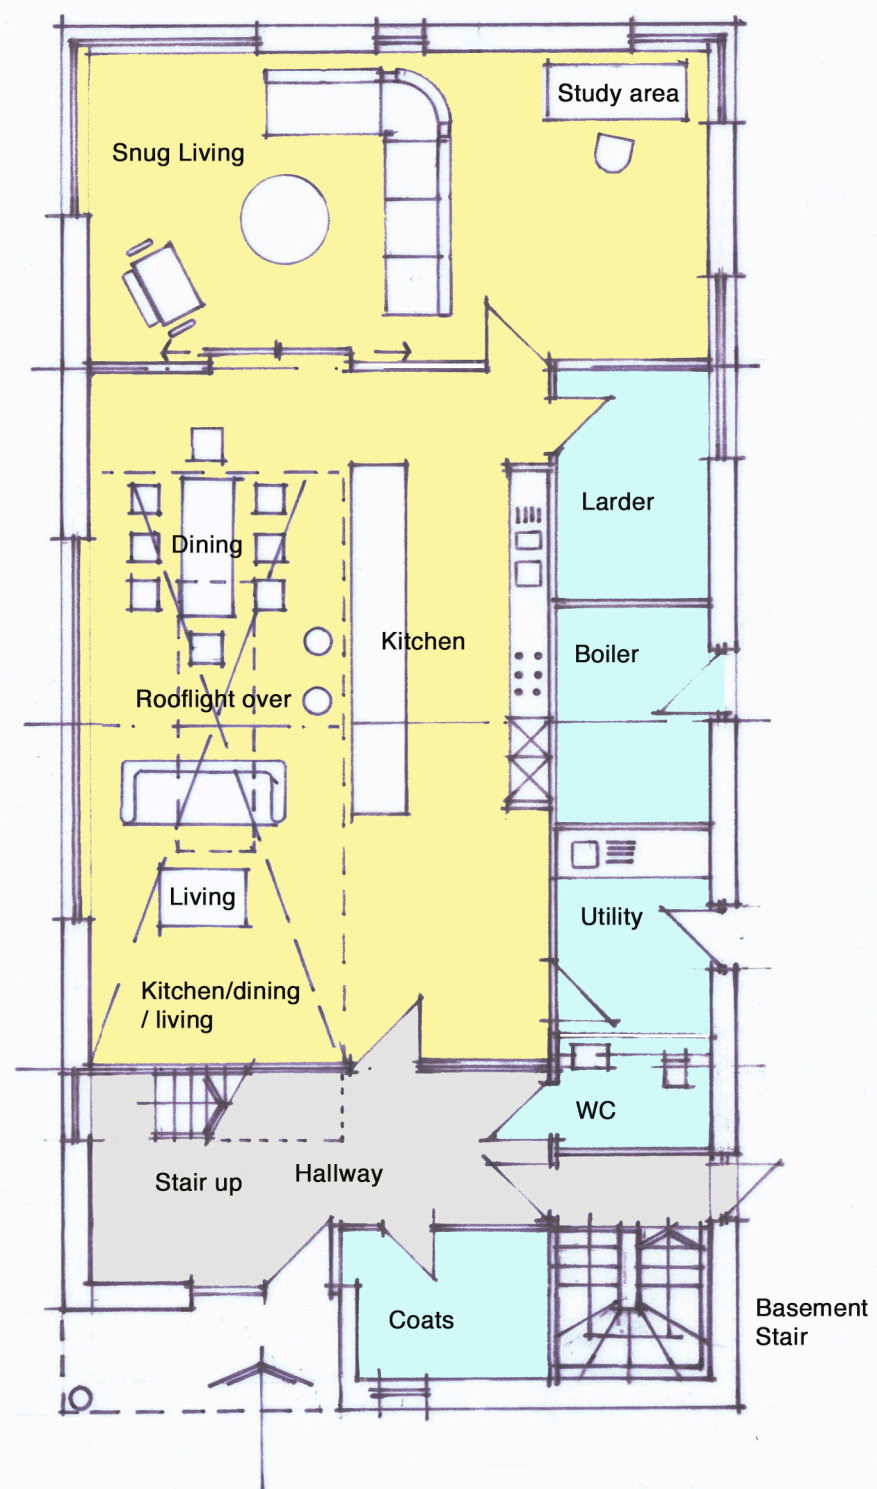

Ground Floor Plan as Proposed _ 1 : 100

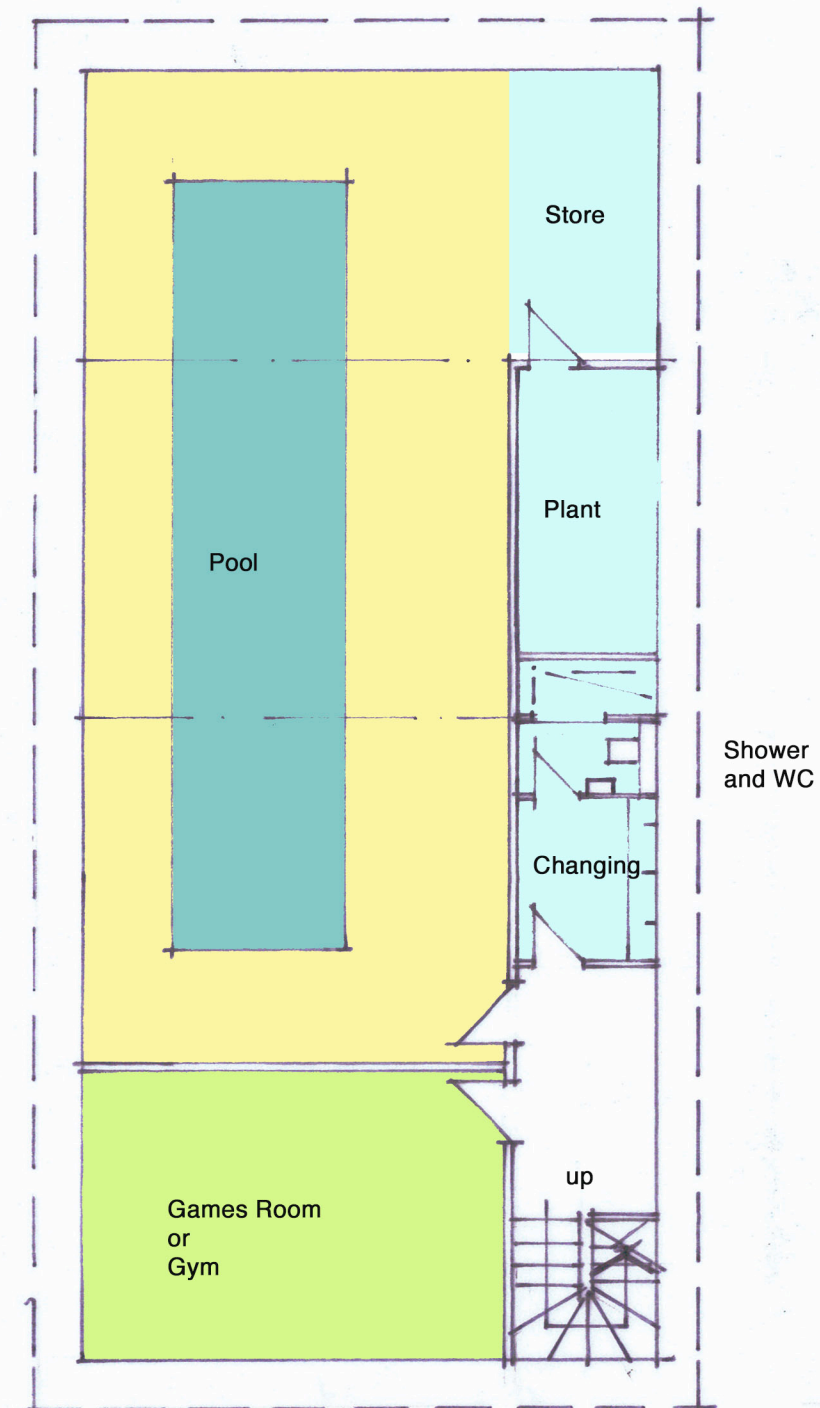

Basement Floor Plan as Proposed _ 1 : 100