


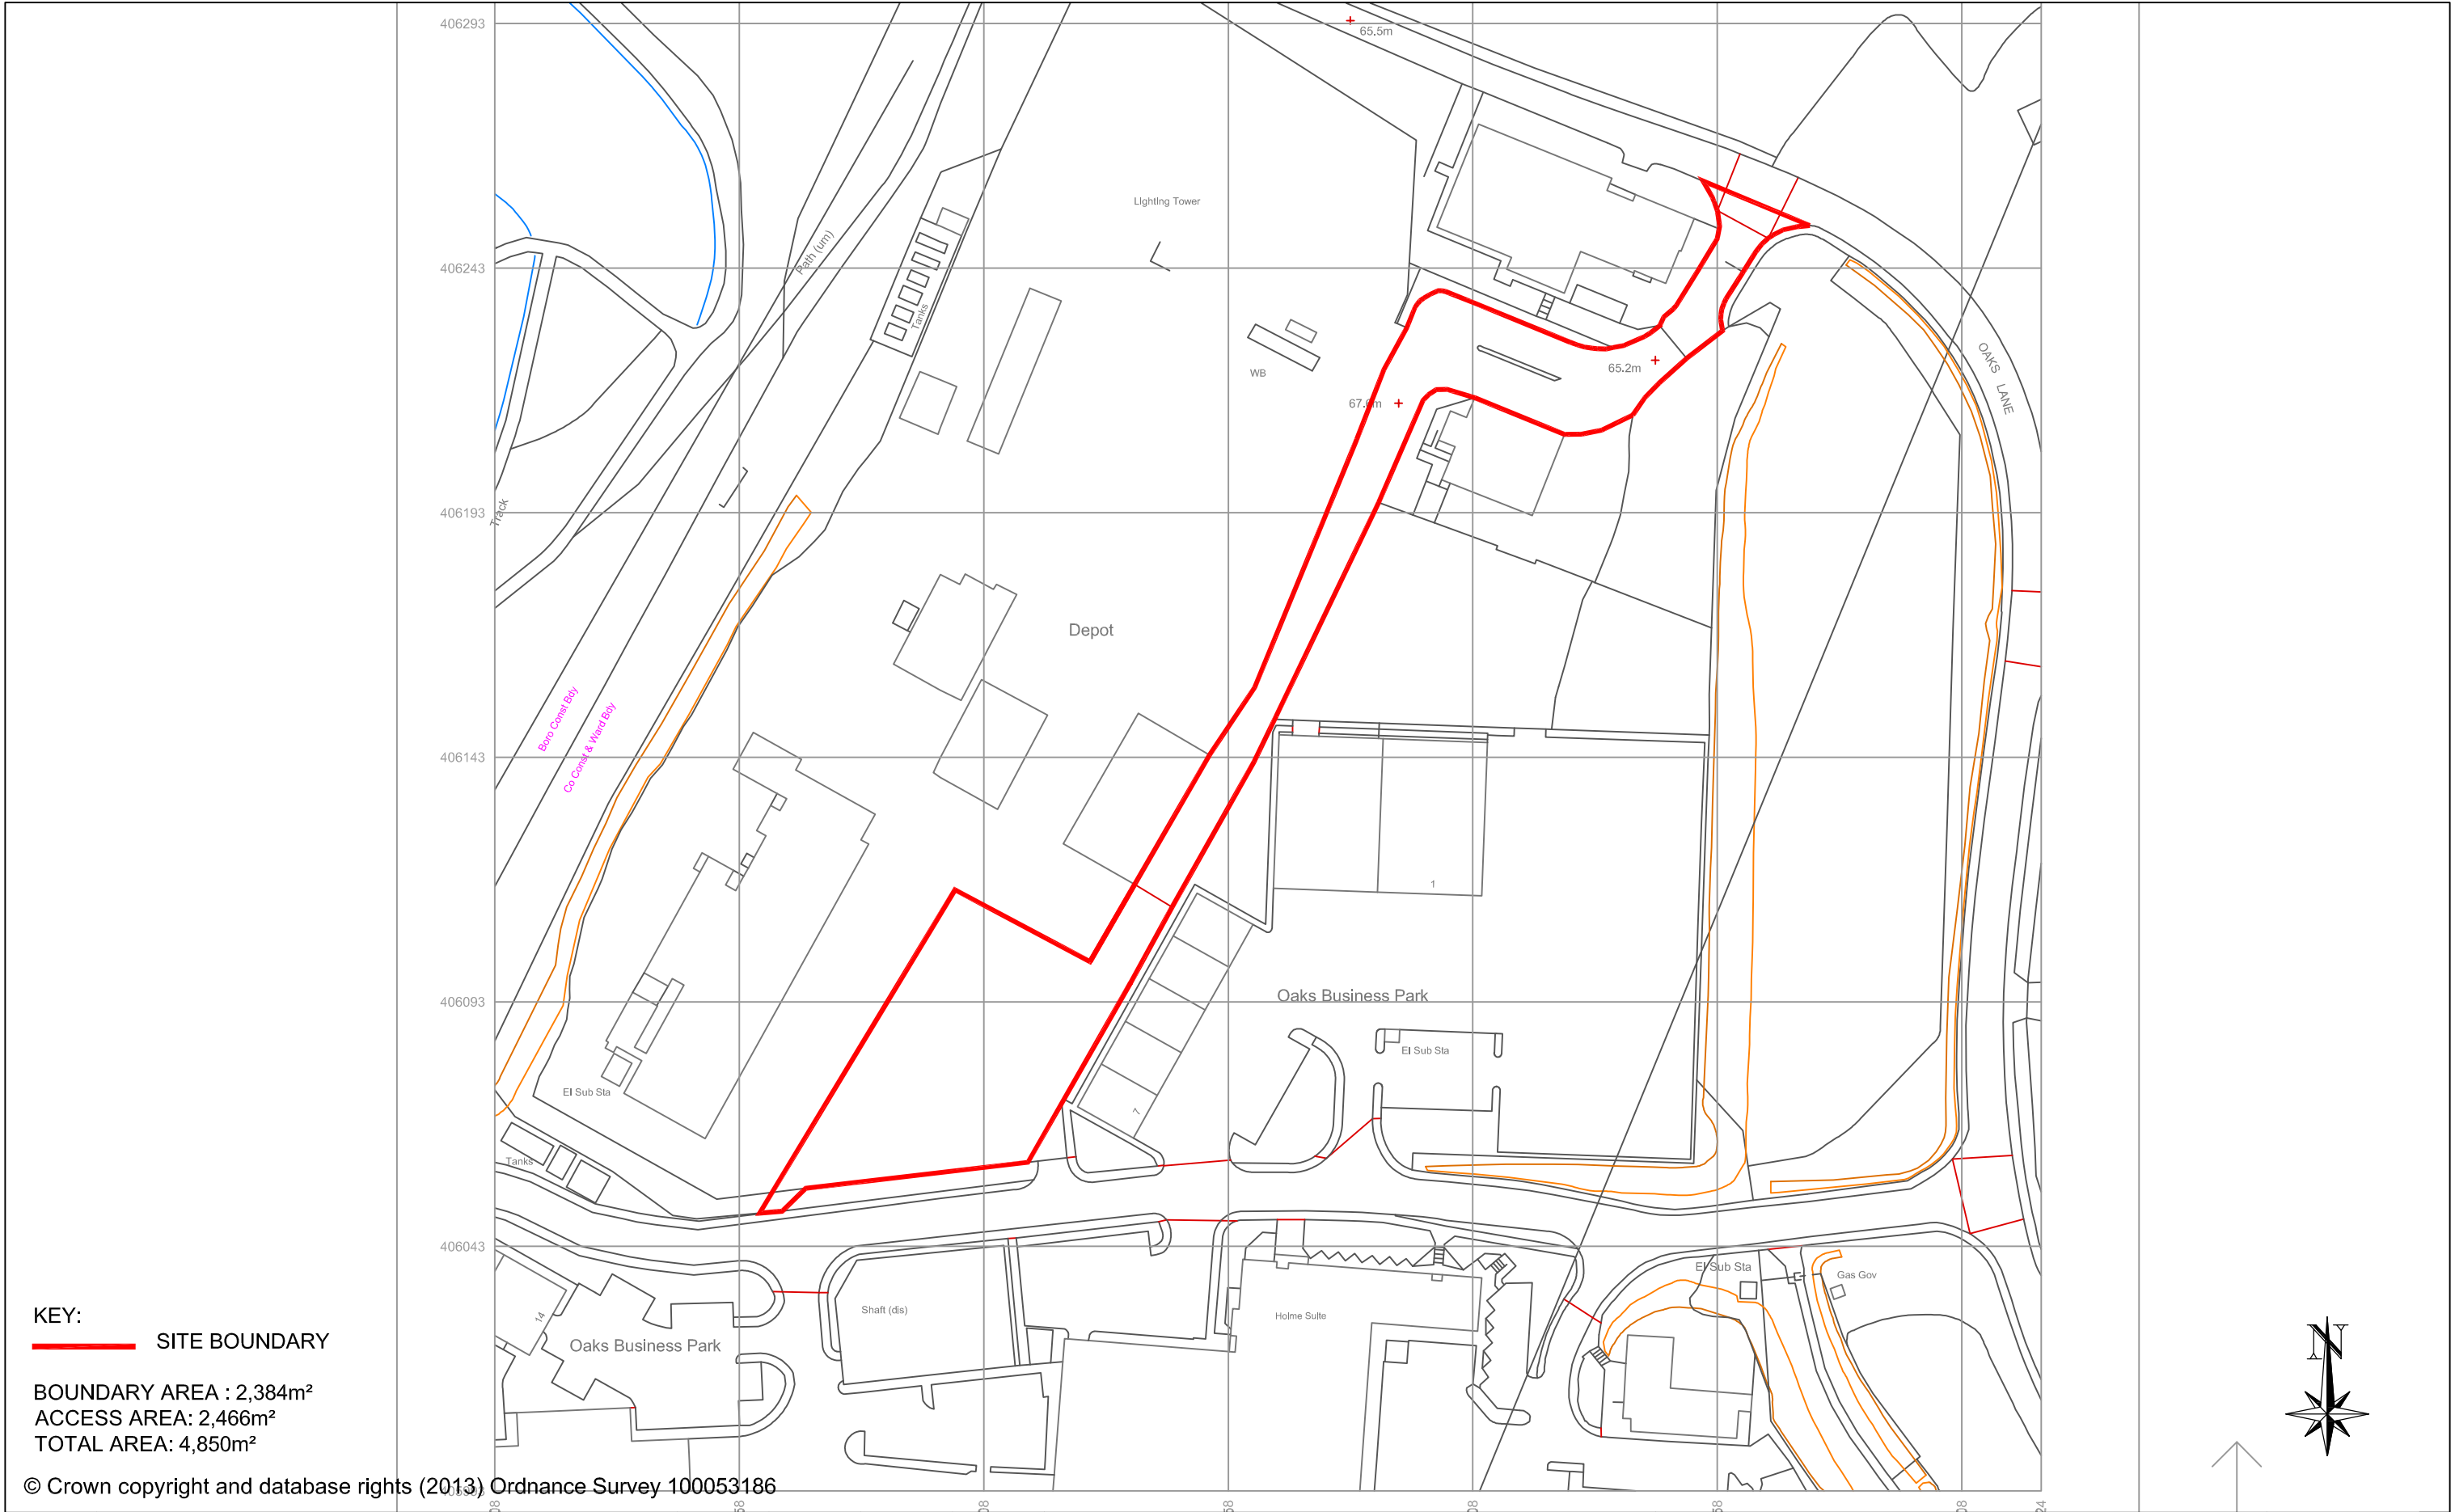

						CLIENT	PEAK POWER CONNECTIONS LTD		TITLE		APPLICATION AREA		
						PROJECT	OAKS LANE, BARNLEY, S71 1HT (GRID REF: SE364060)		DRAWING NO.		G000281-1002-A-D01		
						STAIRFOOT:			TYPE		SCALE		
A	ORIGINAL ISSUE		12/09/16	MM	KC	AJ	The information in this drawing is the copyright of Sterling Power Utilities Ltd. It must not be copied or reproduced without the express permission of Sterling Power Utilities Ltd. © 2015 Sterling Power Utilities Limited.		PRELIMINARY		1 : 1250		
ISSUE	DETAILS		DATE	DRAWN	CHECKED	APPROVED							