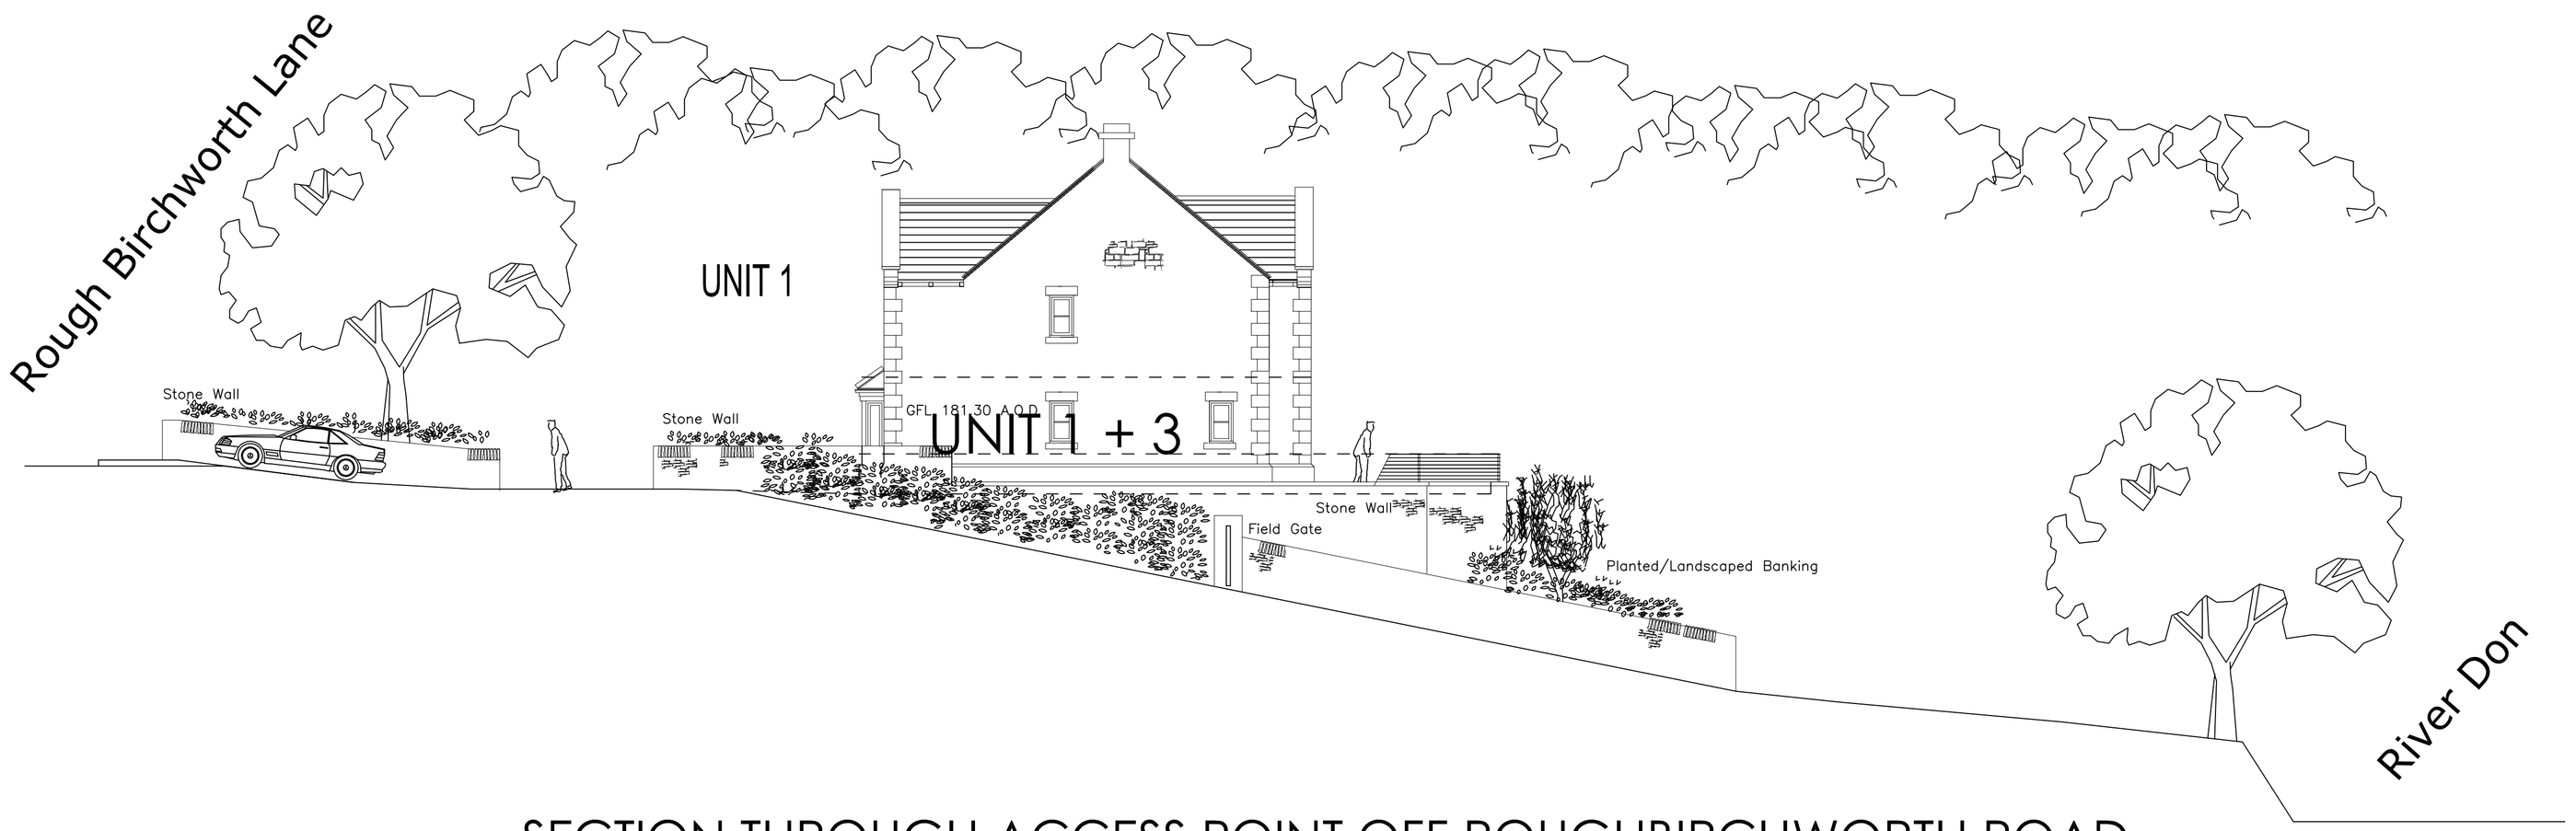

SECTION THROUGH ACCESS POINT OFF ROUGHBIRCHWORTH ROAD.

0.00 2.00 4.00 6.00 8.00 10.00 12.00 14.00 16.00 18.00 20.00
0.00 1.00 2.00 3.00 4.00 5.00 6.00 7.00 8.00 9.00 10.00
SCALE

Peach Architectural Design Ltd

31 GROSVENOR BUILDINGS
CRESCENT ROAD
HARROGATE
NORTH YORKSHIRE
HG1 2RT
Tel/Fax: 01423 529 723
Mobile : 0773 081 7911

Date .	Drawn By.
MAY 2014	SP
Scale.	Revision.

SITE DEVELOPMENT
ROUGHBIRCHWORTH LANE
BOWER HILL
OXSPRING
SECTION THRO' ACCESS POINT

Job No.
OXSPG/U1/P1/02

This drawing is the property of Peach Architectural Design LTD.
Copy right Reserved.
Do not scale
All dimensions and levels to be checked on site prior to commencement.
All work to be carried out to current RNSO approved documents.