

INTERNAL SIDE

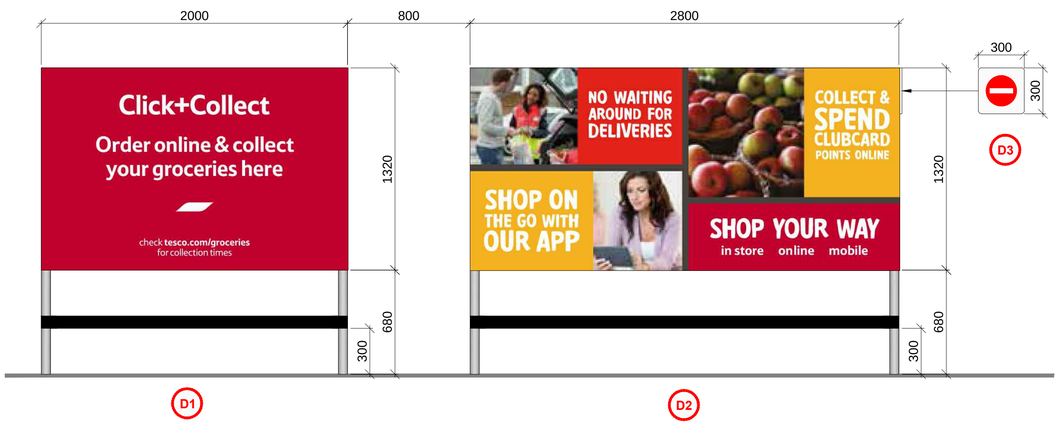

Sign D1
Store to Store free standing signage
Scale - 1:20

Sign D2
Store to Store free standing signage
Scale - 1:20

Sign D3
No entry sign
Scale - 1:20

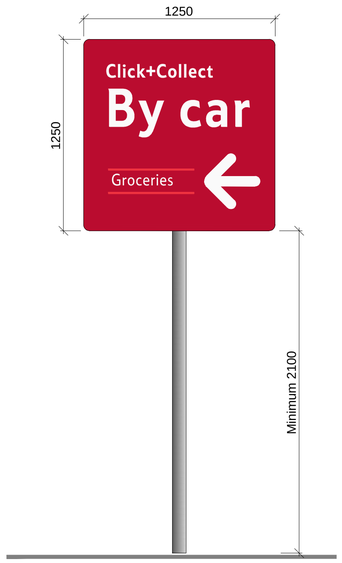

D4 FREE STANDING DIRECTIONAL SIGN
1:20


EXTERNAL SIDE



Sign D1
Store to Store free standing signage
Scale - 1:20

Sign D2
Store to Store free standing signage
Scale - 1:20

Sign D3
No entry sign
Scale - 1:20

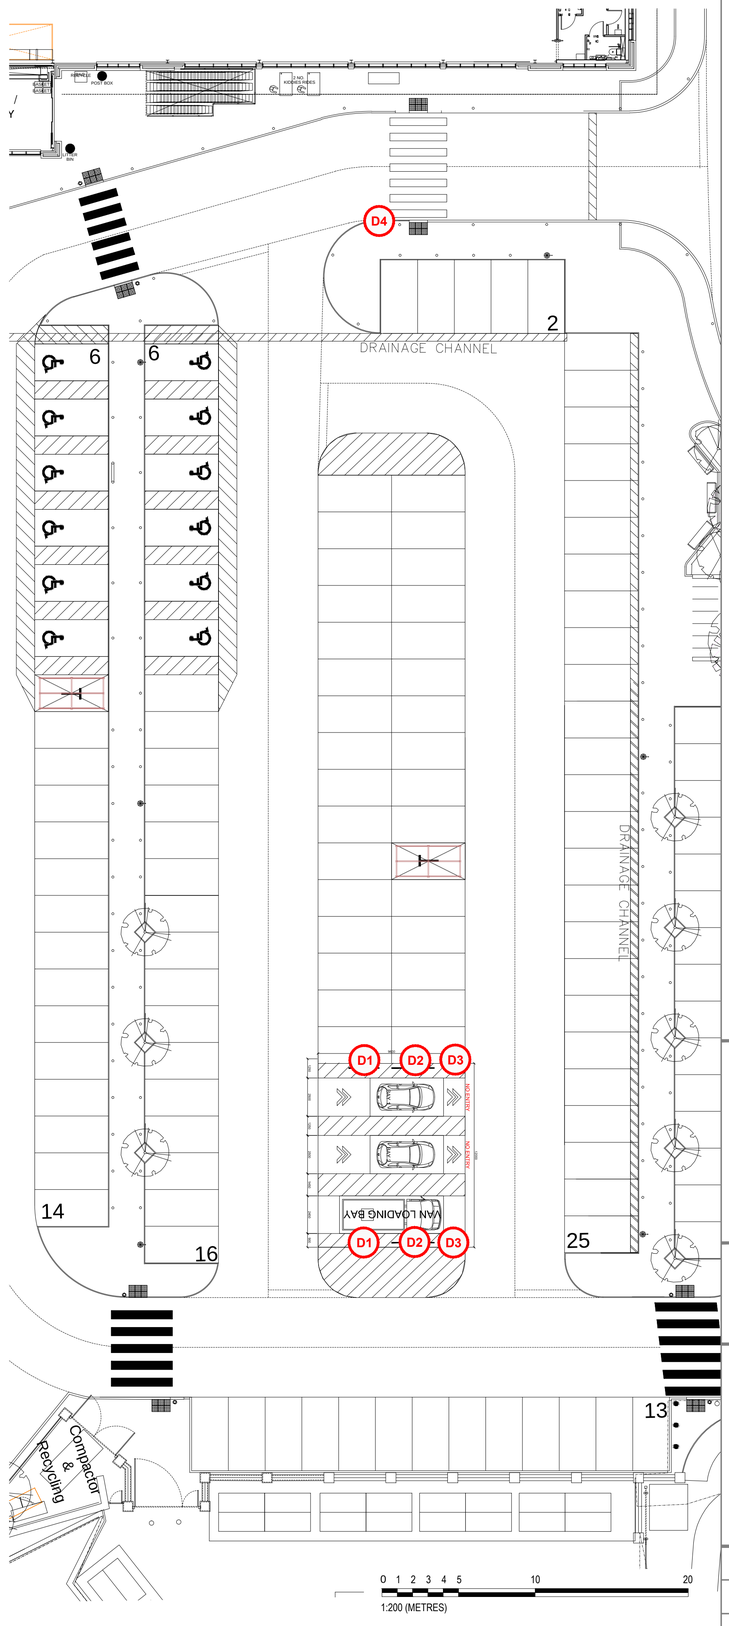

FOR ADVERTISEMENT PURPOSES

1. NOTES

1.1. All dimensions must be checked on site with only figured dimensions worked from. Any discrepancies must be reported to the Architect or Engineer immediately. This drawing is copyright.

1.2 This drawing is prepared to scale although the limitations of the printing process mean only figured dimensions should be used.

2. REFERENCE

.

Revision:

Description:
PROPOSED CLICK & COLLECT
TESCO STORE No. 6110,
SCHOLE AVENUE, SHEFFIELD,
SOUTH YORKSHIRE, S36 6DW

PROPOSED SIGNAGE - PLAN

Client:
TESCO

bmd ARCHITECTS
CHARTERED ARCHITECTS
5 MAIDSTONE BUILDINGS MEWS
72-76 BOROUGH HIGH STREET
LONDON SE1 1GN
Tel. 020 7357 6885 Fax. 020 7357 6887 E-Mail. mail@bmdarchitects.co.uk

Drawing Number: 2094(6110)/P/ 24
Rev.: -

Scale:	Date:	Drawn By:
1: 200@A1	July 2014	MRL
CAD file name: M:\2094\2094-P\2094(6110)P23		Checked By: DNF

© bmd ARCHITECTS 2012