


Old Road, Barnsley

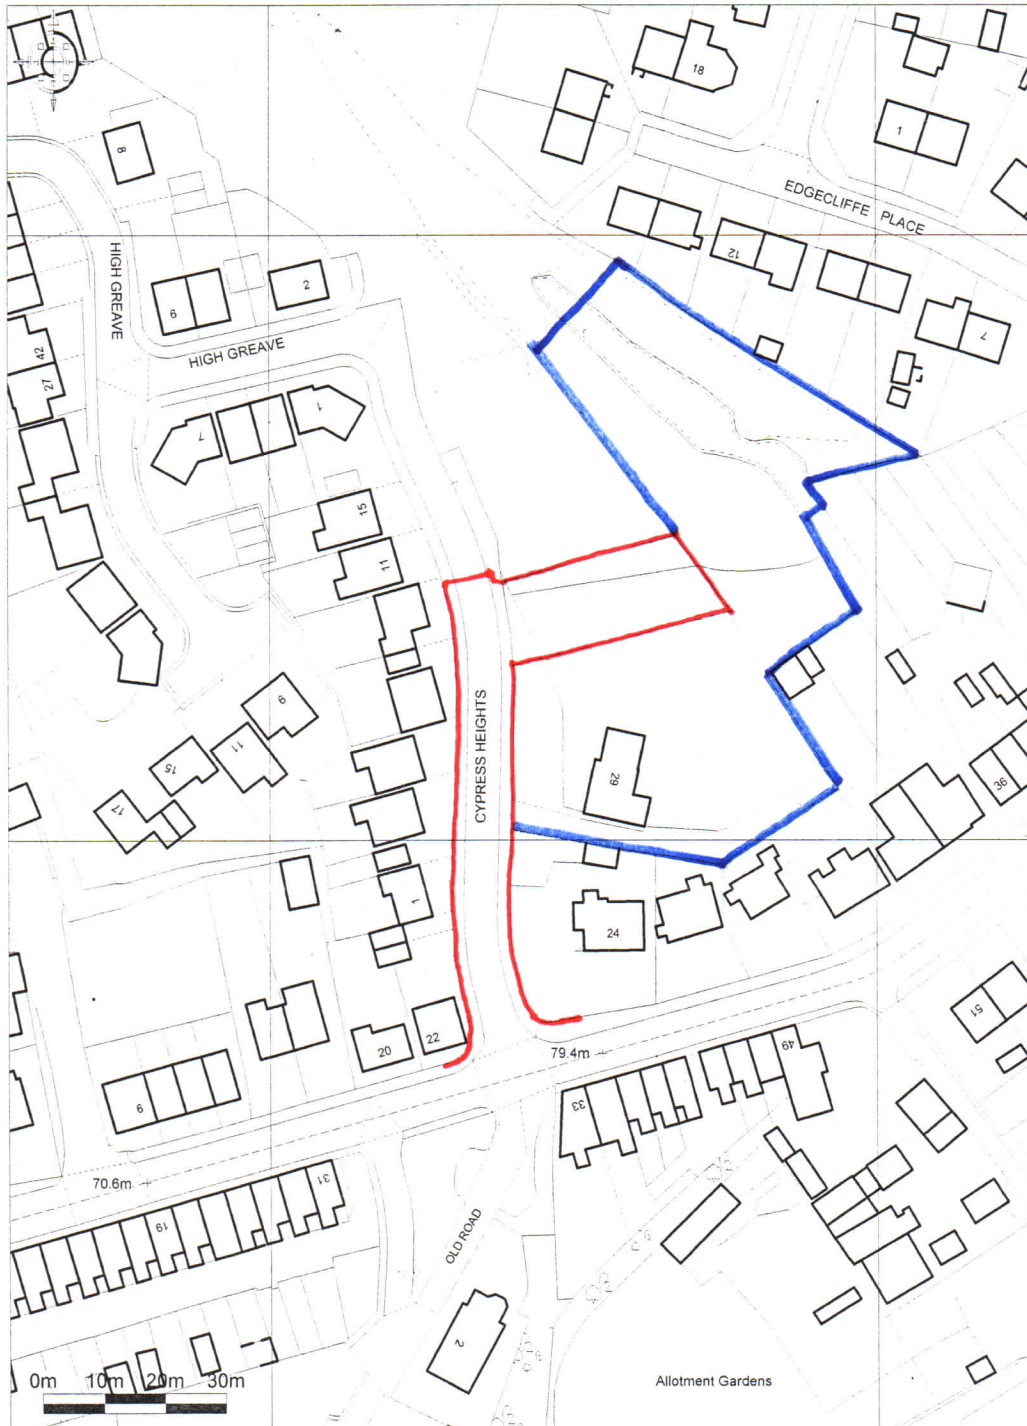

Ordnance Survey © Crown Copyright 2015. All rights reserved.
Licence number 100022432. Plotted Scale - 1:1250

Peter Dimberline RIBA

Proposed Site Layout @ 1:500

2015/24/01

PROPOSED
DETACHED
DWELLING

DWELLINGS DOTTED ARE
TO BE COMPLETED.

No 29

HEIGHTS

CYPRESS

