
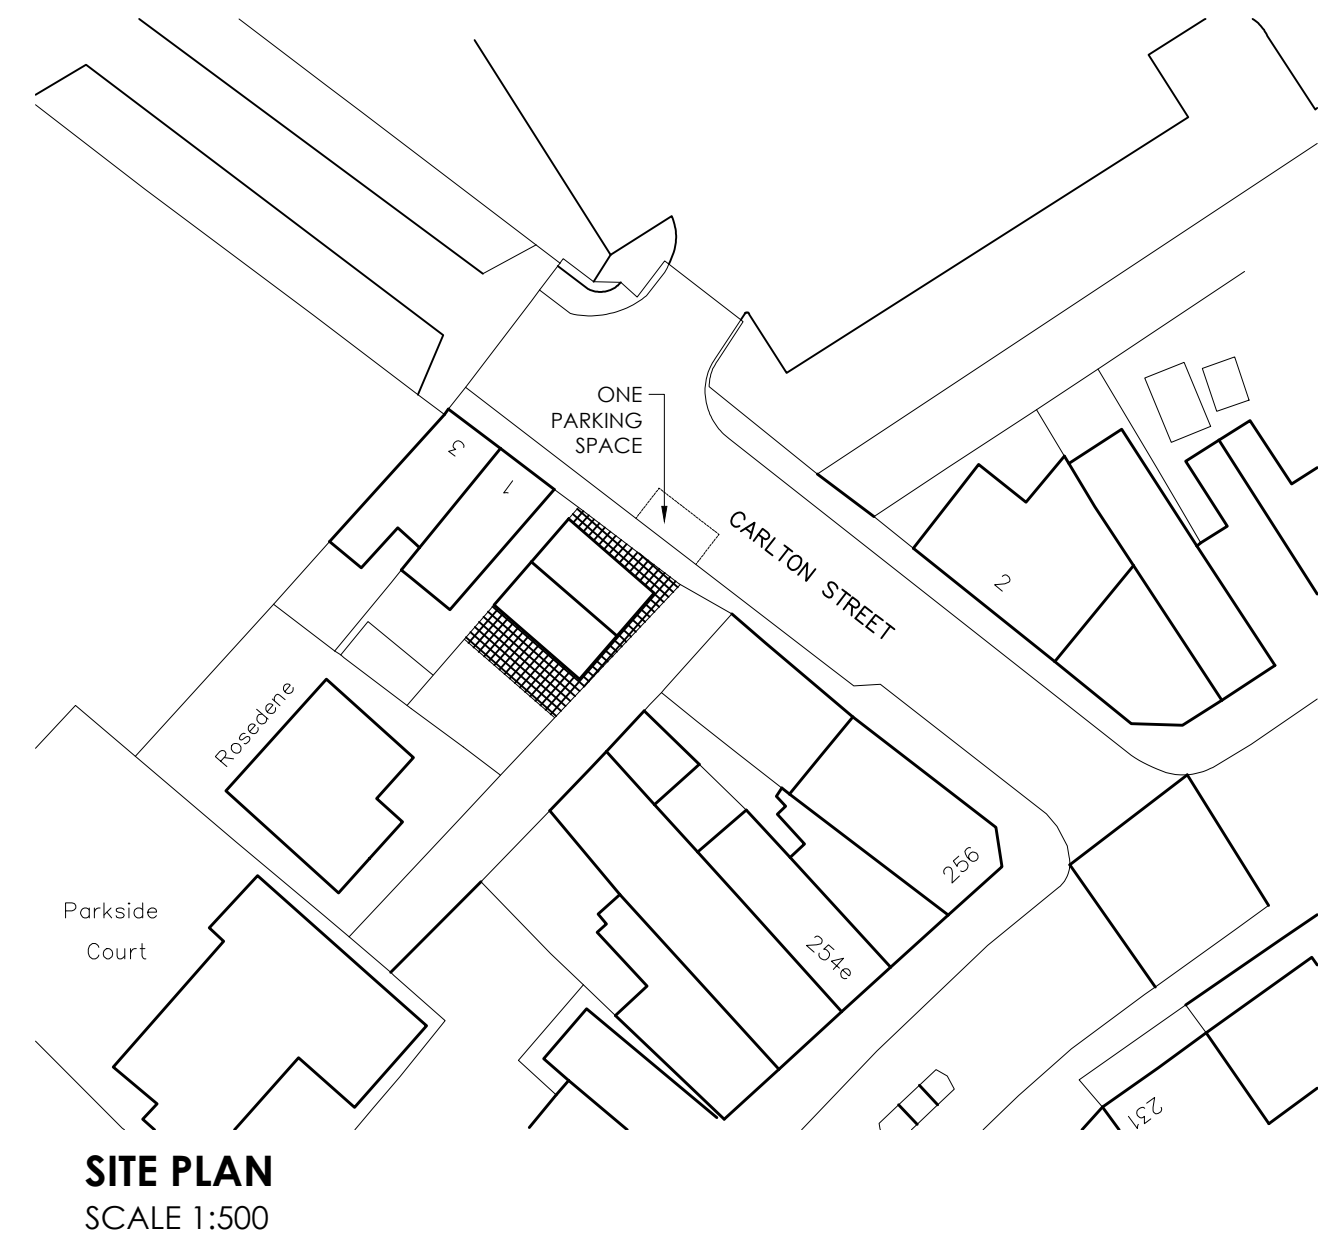
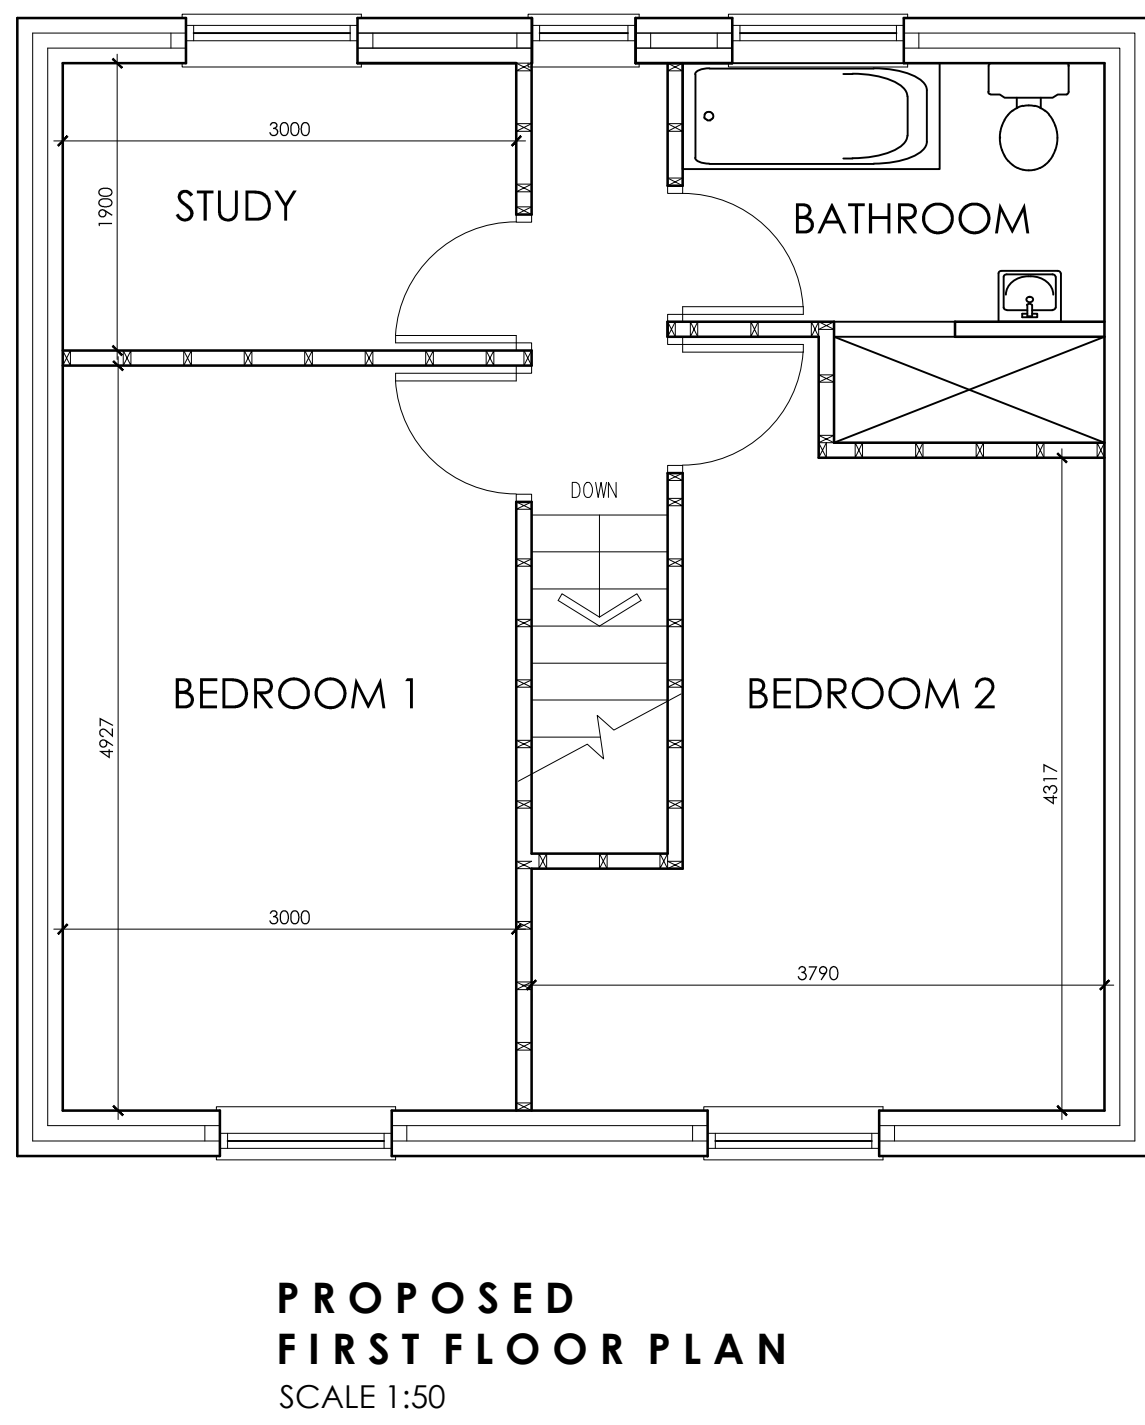
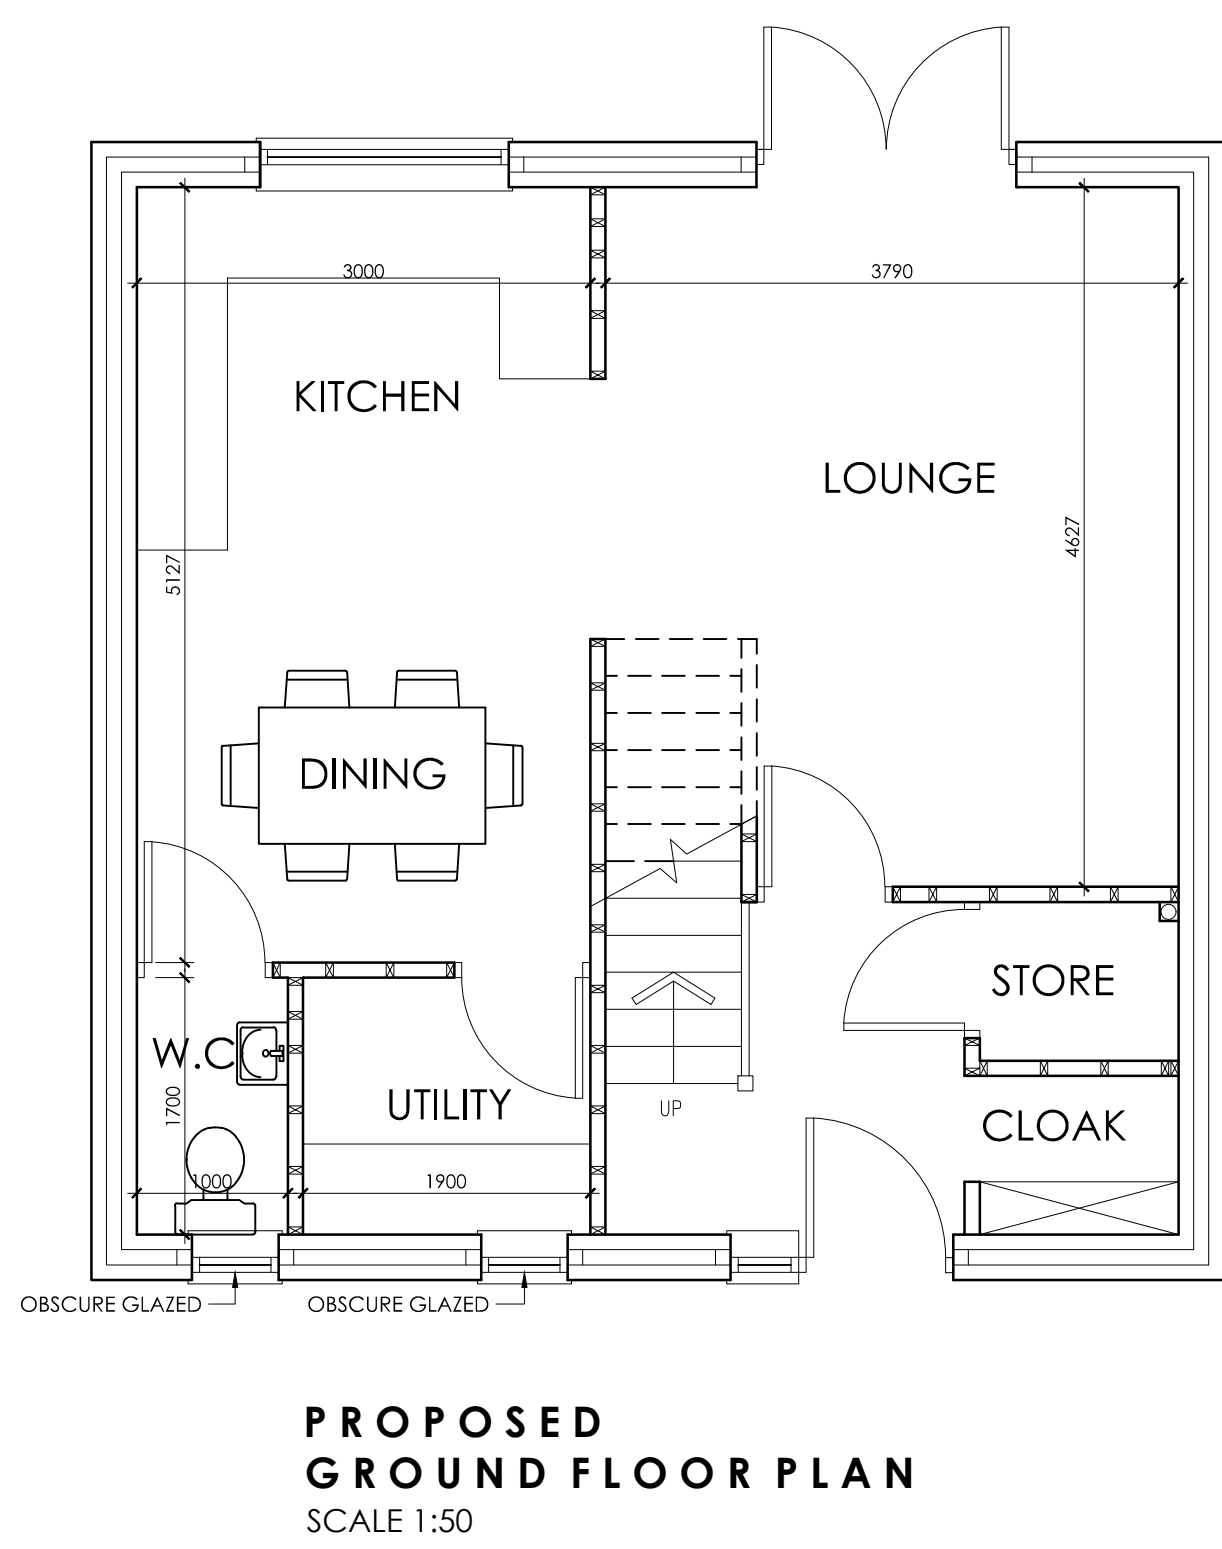
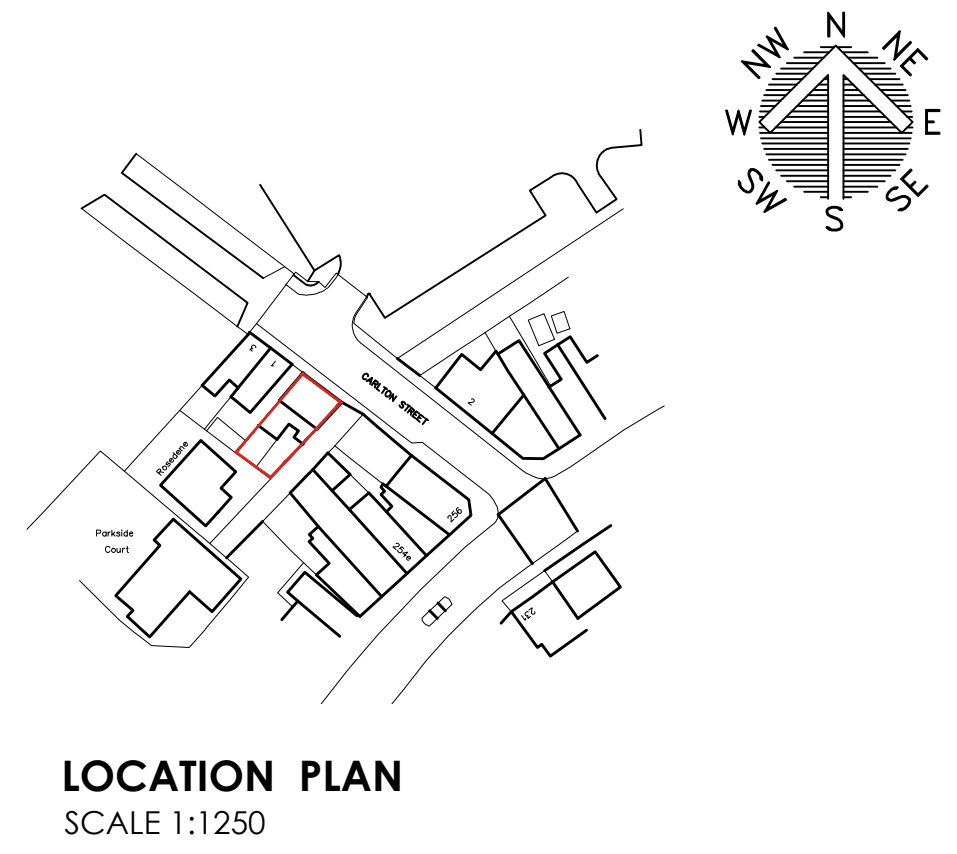
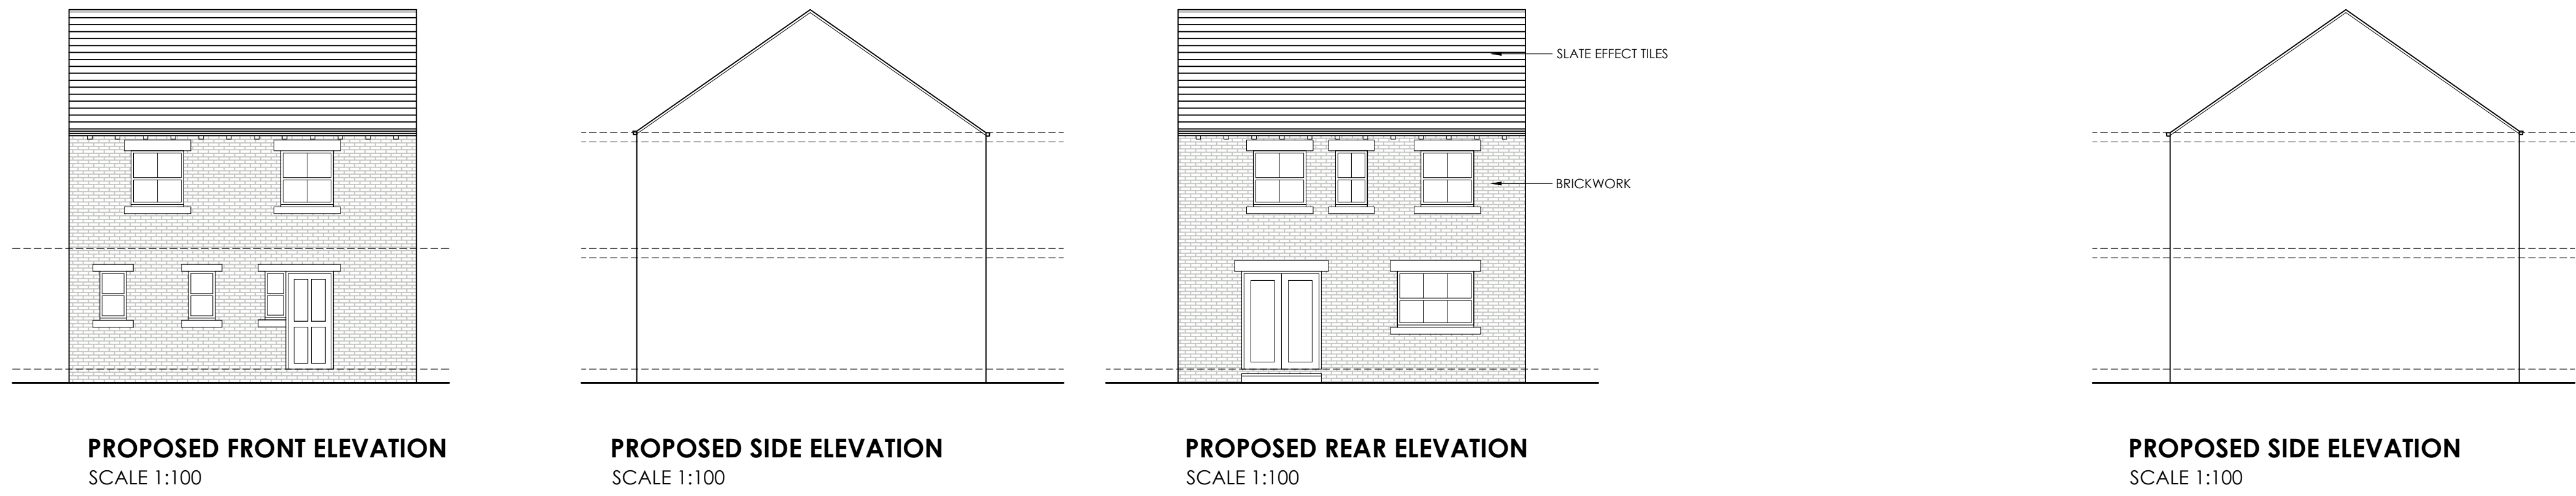


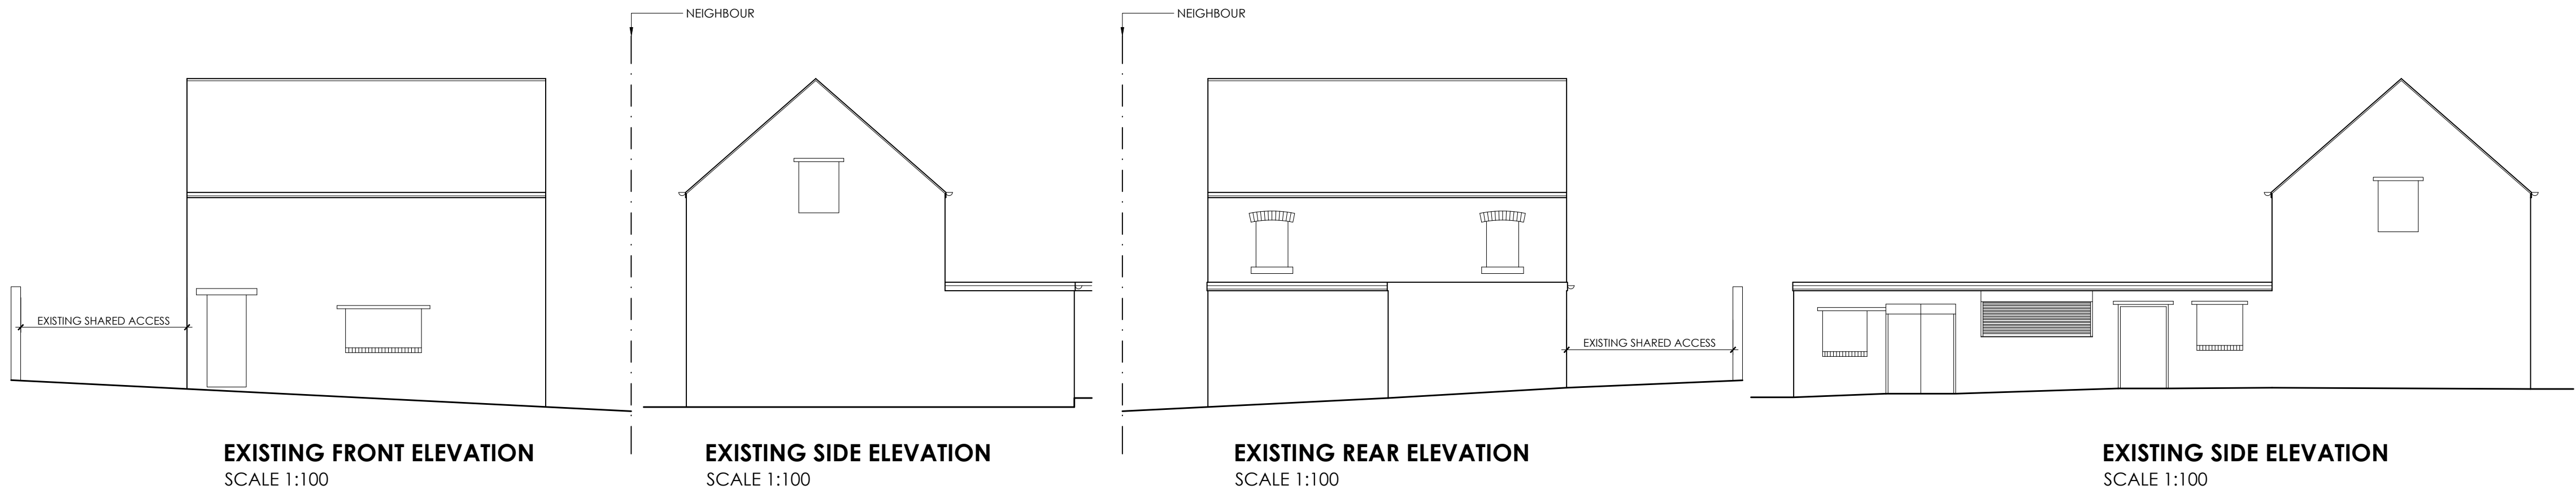

 White Agus PARTNERSHIP			OFFICE ONE, 34 VICTORIA ROAD, BARNLEY, S70 2BU			Phone: 01226 208482		
ARCHITECTURAL SERVICES						Email: info@whiteaguspартnership.co.uk Web: www.whiteaguspартnership.co.uk		
Project. PROPOSED DETACHED DWELLING CARLTON STREET, CUDWORTH S72 8ST				Client. MR A. SELBY				
Drawing Title. PROPSOED PLANS				Date. SEPTEMBER 2022		Scale. 1:50 & 1:100 @ A1		
				Ref. 22-082		Dwg. No. 01	Rev. B	
Date	Suffix	Description		Date	Suffix	Description		
20/09/2022	A	REVISED TO CLIENTS REQUIREMENTS						
17/10/2022	B	EXISTING ELEVATIONS ADDED						