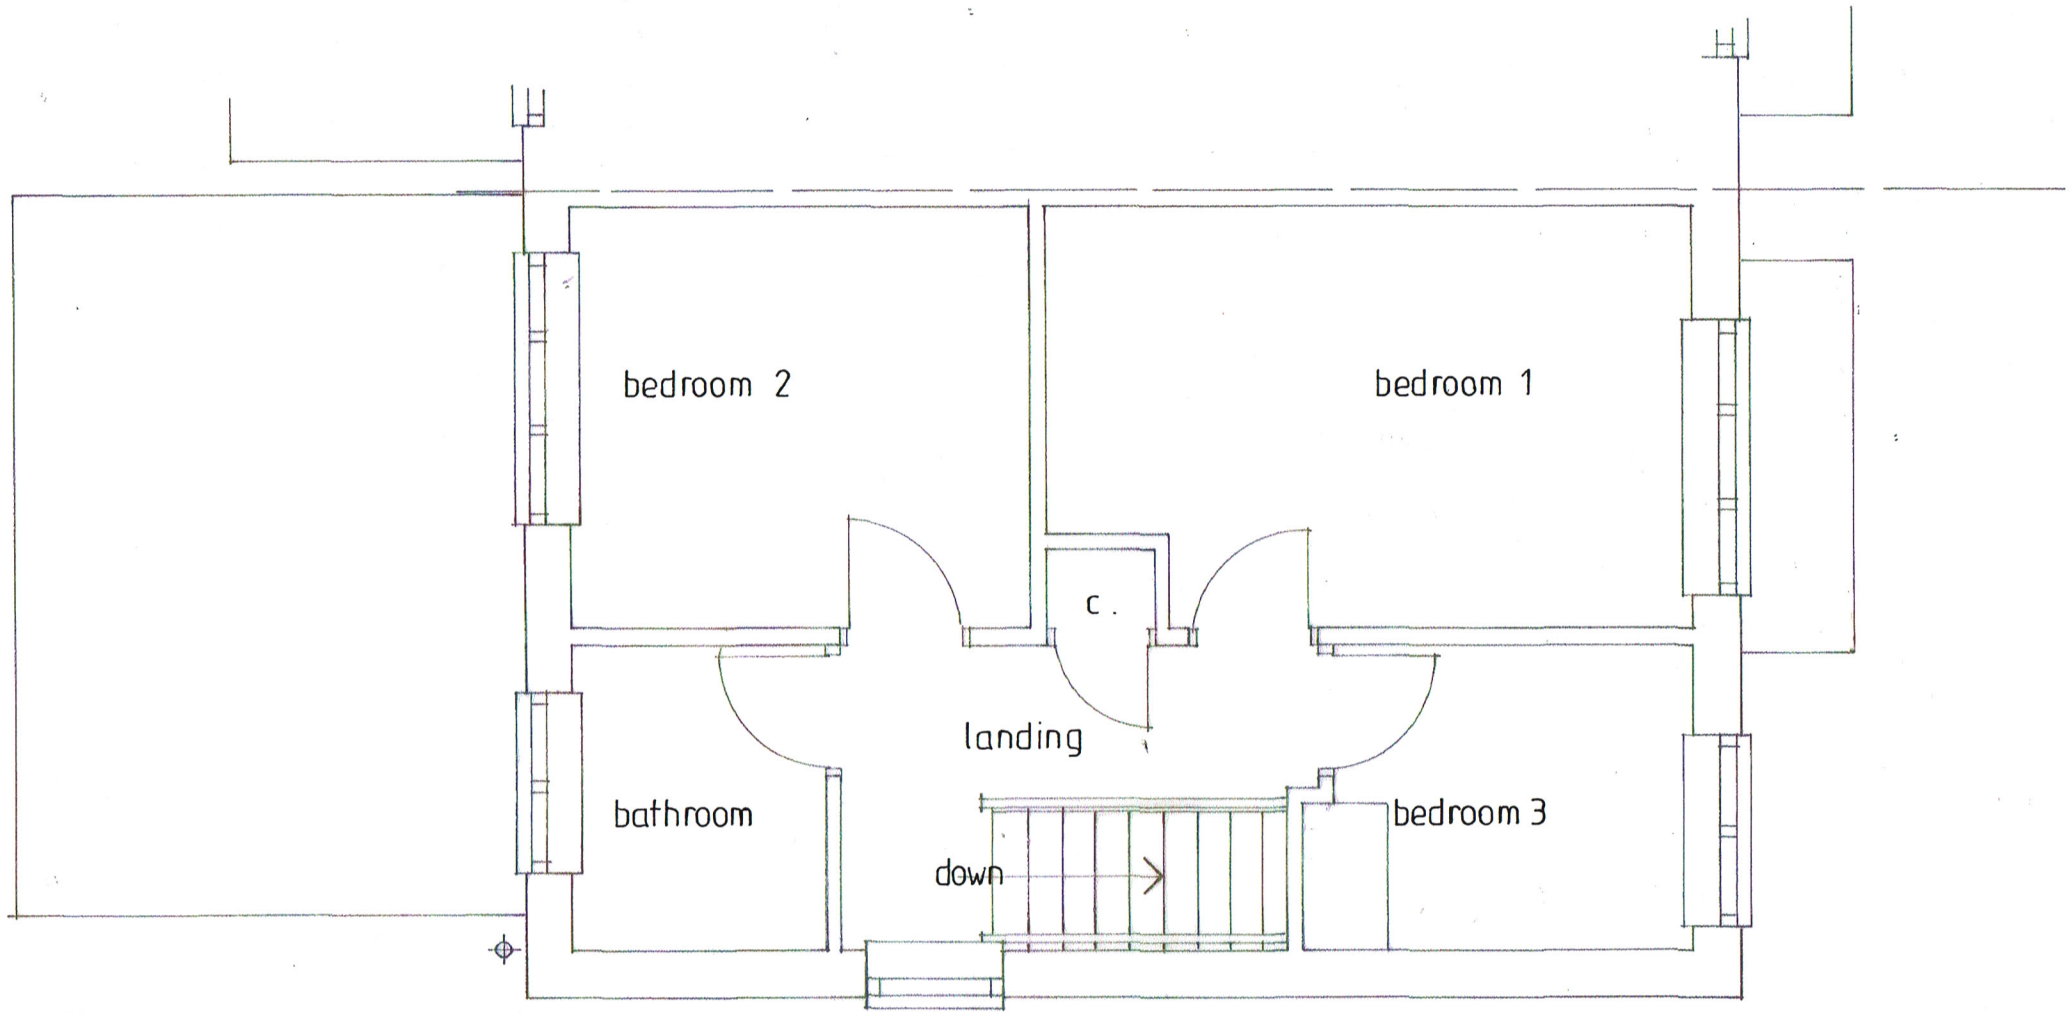

rev.	description	date

The contractor shall check all dimensions on site and report discrepancies before work commences.
No dimension shall be scaled off this drawing.
©copyright of this drawing is retained by A L Turner

client	**D. Wetherill & R. Turner**
project	**273 New Road, Staincross, S75 6EP**
title	**First Floor Plan as Existing**

A L Turner + Associates
CHERRY TREE HOUSE, LEVISHAM, NORTH YORKSHIRE, YO18 7NL.
tel / fax: 01751 460007 mob: 07976 397307
tonyturner829@btinternet.com
www.yorkshirearchitectural.co.uk

date:	scale:	size:	drawn:
02.2015	1:50	A3	ALT

drawing no.	rev.
2273:2	