


01
011

SELF-BINDING GRAVEL & TIMBER EDGE

- 1
- Self-Binding Gravel: 75mm after compaction; To Engineer's specification
- 2
- Sub Base: 150mm after compaction; Inert Type 1 Material To Engineer's Specification
- 3
- Geotextile Layer; To Engineer's Specification
- 4
- Consolidated earth
- 5
- Timber Edging: 50mm wide FSC Certified; Size: 50x100mm; laid flush; To be used at the top of banks
- 6
- Timber Stake: 50x50x450mm with 4-sided point; securely fixed to edging board; at maximum 1200mm centres

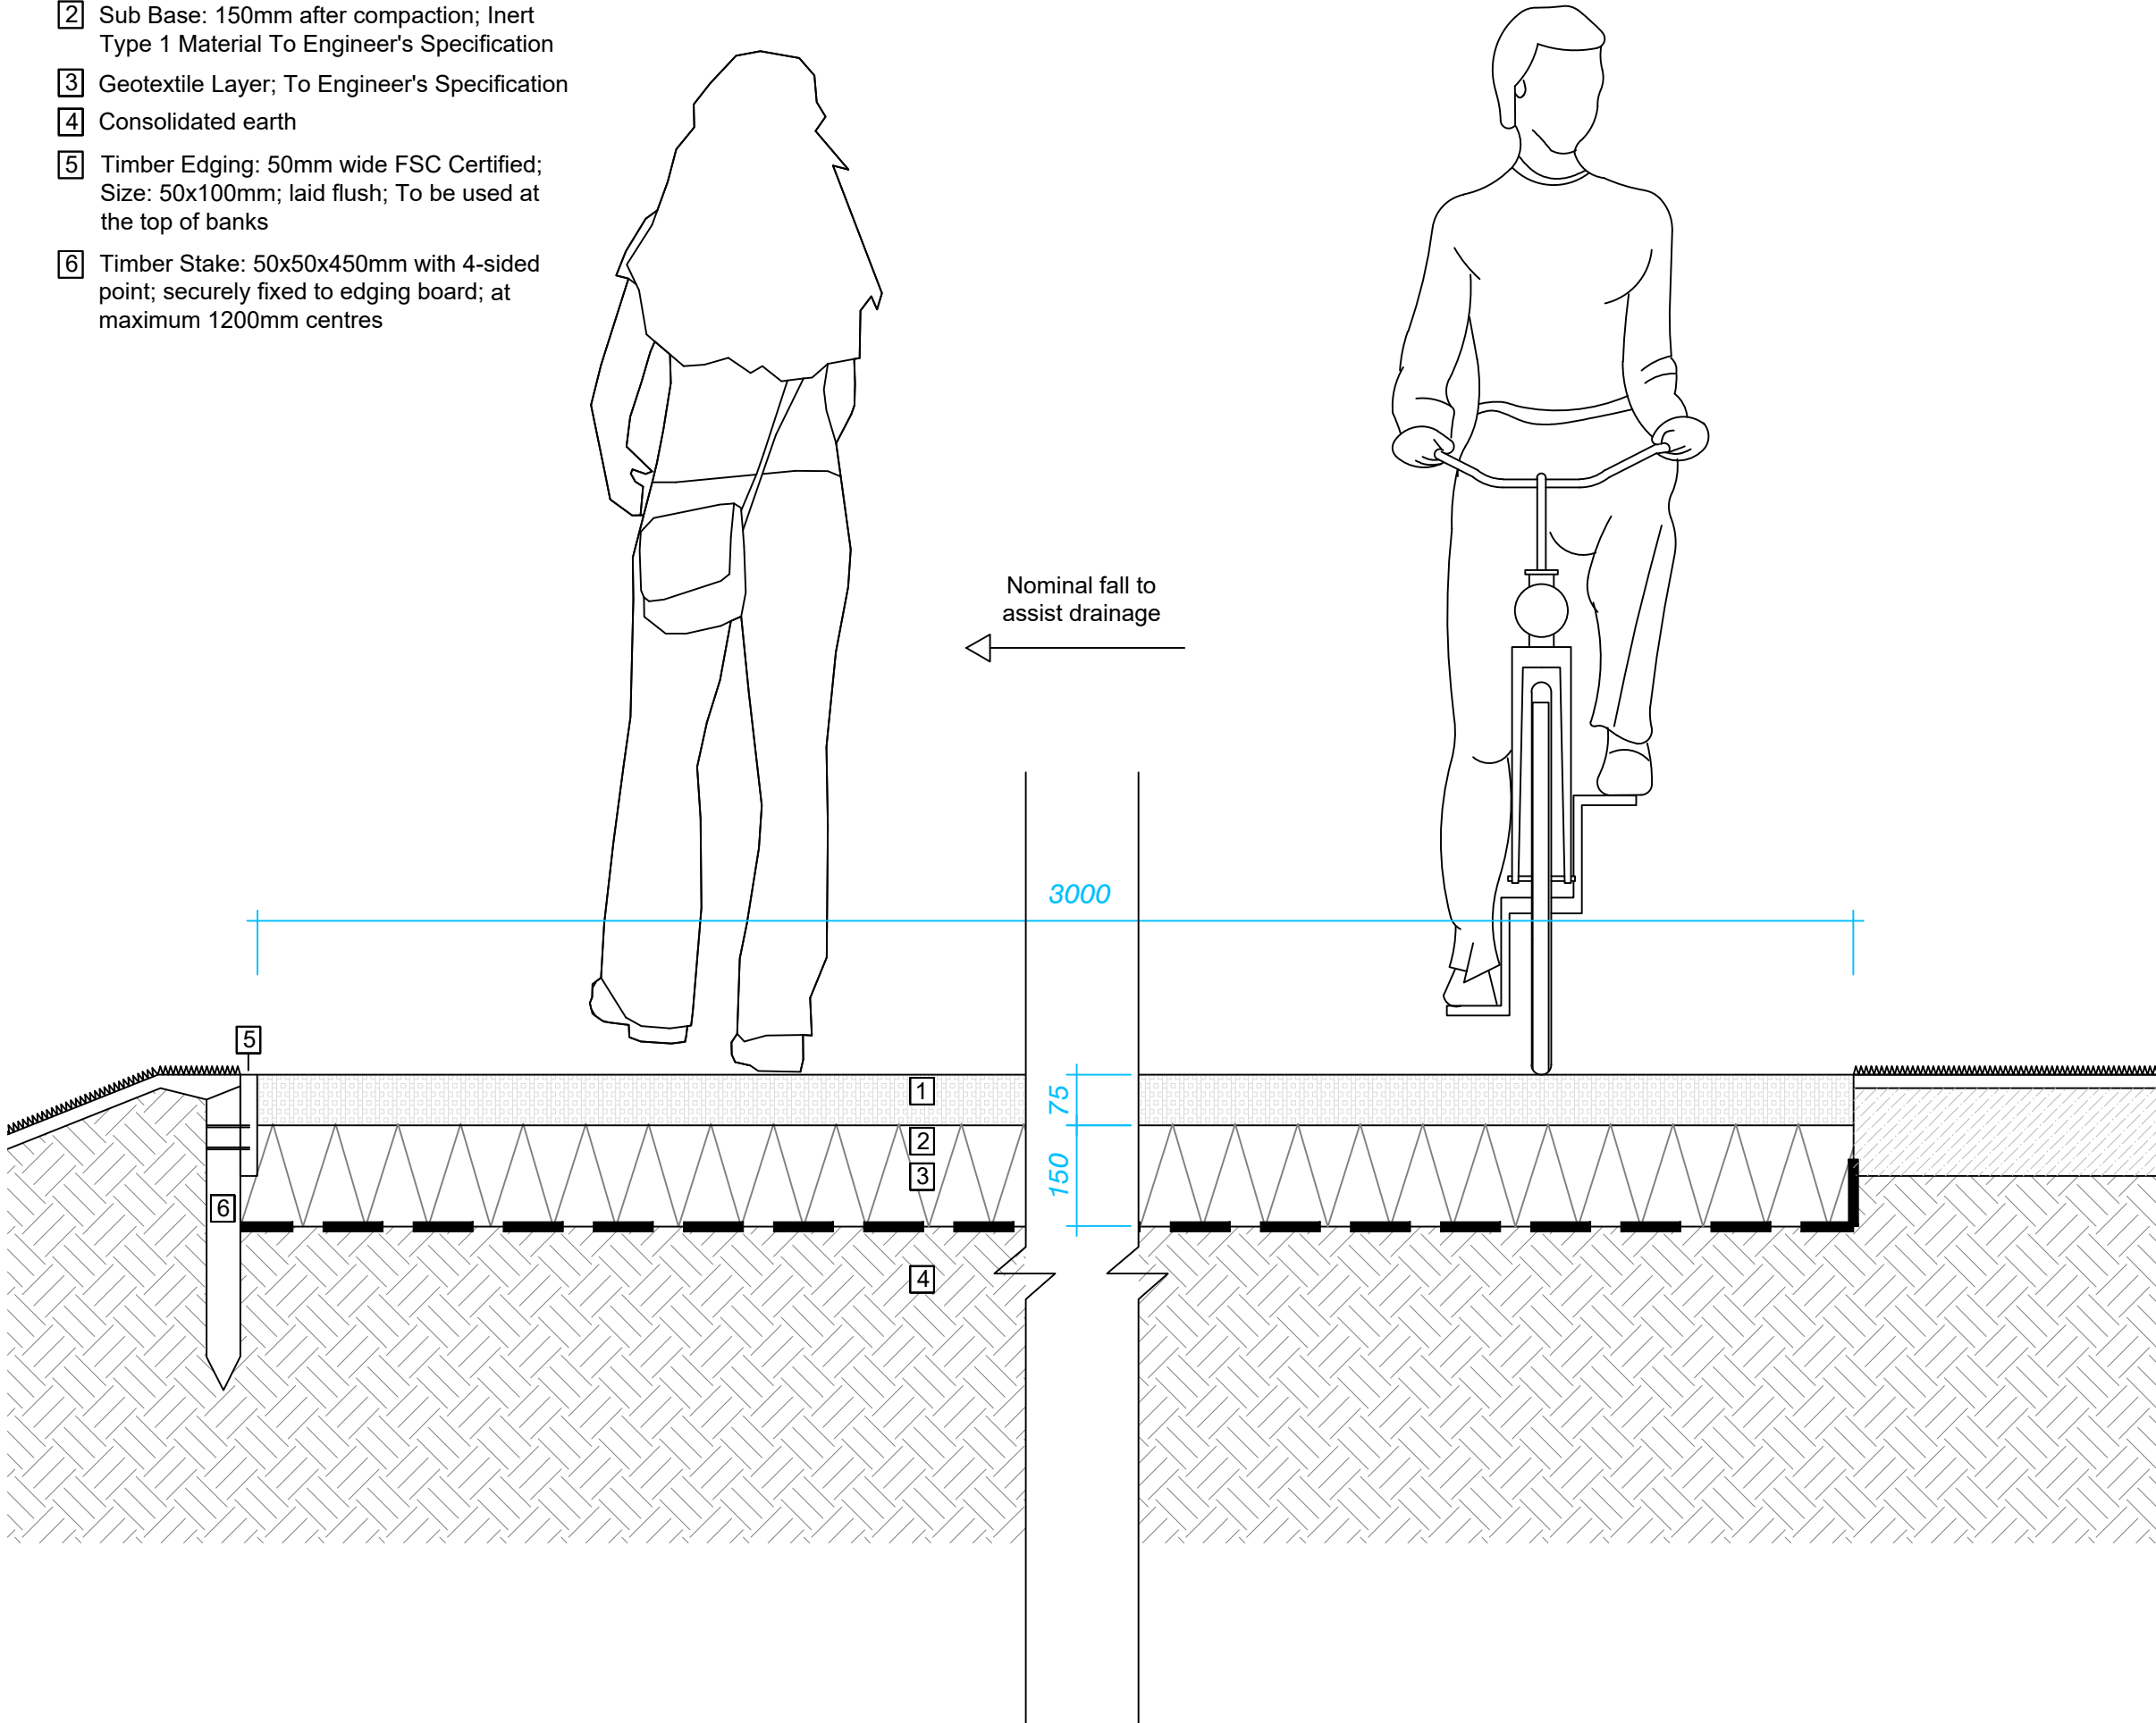

NOTES

All dimensions to be verified on site. Do not scale this drawing. All discrepancies to be clarified with project Landscape Architect.

This drawing is the property of Urban Wilderness Ltd and is issued on the condition it is not reproduced, retained or disclosed to any unauthorised person, either wholly or in part without written consent of Urban Wilderness Ltd.

Urban Wilderness Ltd has the non-exclusive & non-transferable right to copy Ordnance Survey Paper Mapping subject to agreed Terms and Conditions.
Licence No: LAN1001412

-	First Issue	21 Apr 21
rev	details	date



7 Saw Mill Yard, Water Lane, Holbeck,
Leeds, LS115WH
www.urbanwilderness.co.uk
design@urbanwilderness.co.uk
0113 472 0030
registered in Scotland SC371979

client		
Harworth Group PLC		
project		
Gateway 36 (Reserved Matters)		
drawing title		
Self-binding Aggregate Surfaces Landscape Features		
drawing status		
PLANNING		
drawn by	checked by	date
BVL	SDJ	21 Apr 21
scale		paper size
1:10		A3
job/dwg no.		rev.
334-UW-P-011		-