
block locatio pla

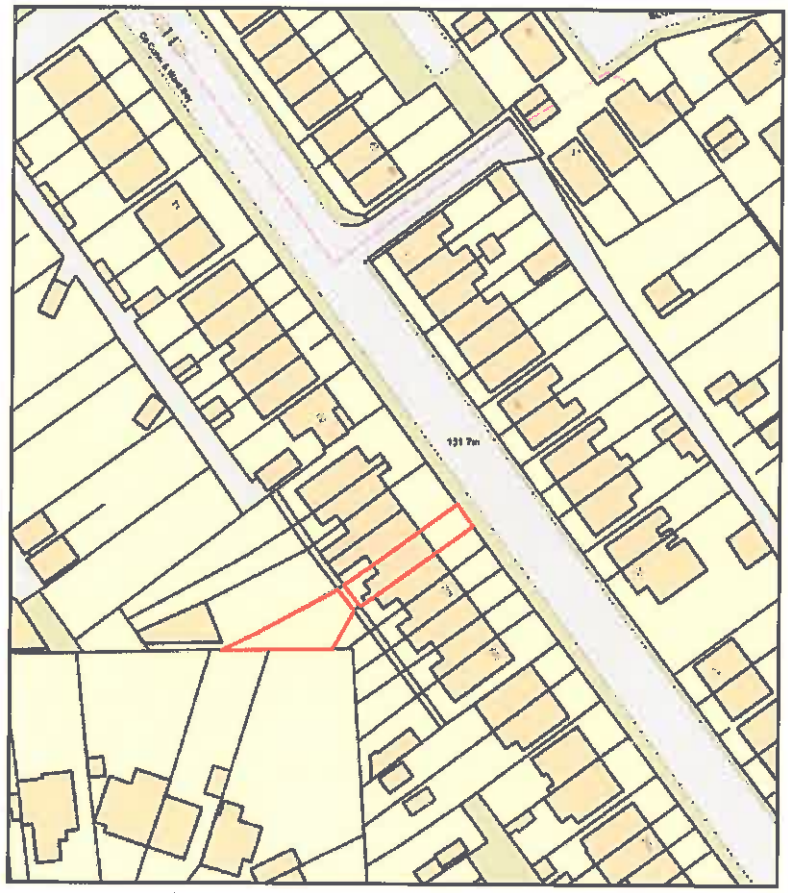

0 50
Metres

N

ReQuestaPlan

Plan Produced for: Barnsleycouncil


Date Produced: 16 Nov 2018

Plan Number/Project ID: TQRQM18320125038526

Scale: 1:1250 @ A4

© Crown copyright, All rights reserved. 2018 Licence number 0100042766

application dropkerb

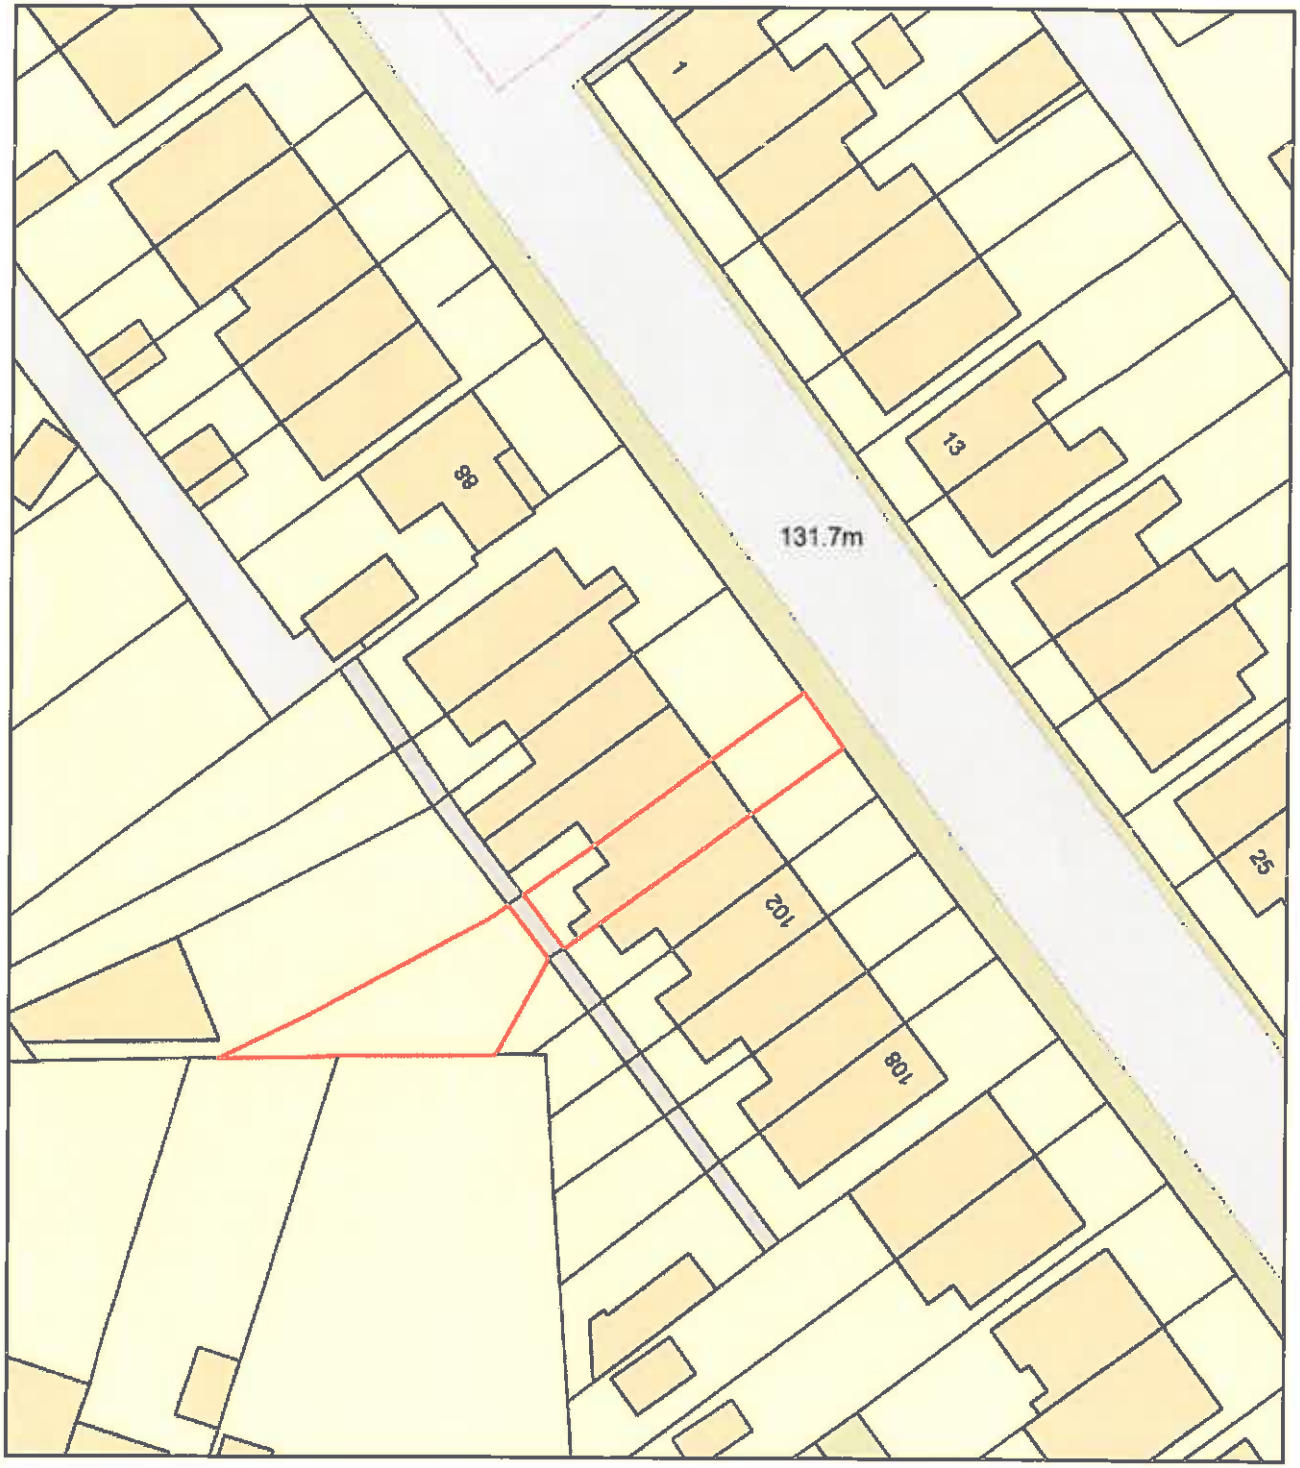

0 20
Metres

N

ReQuestaPlan

Plan Produced for: Barnsley metopolitan council

Date Produced: 16 Nov 2018

Plan Number/Project ID: TQRQM18320120639775

Scale: 1:500 @ A4

© Crown copyright, All rights reserved: 2018 Licence number 0100042766