




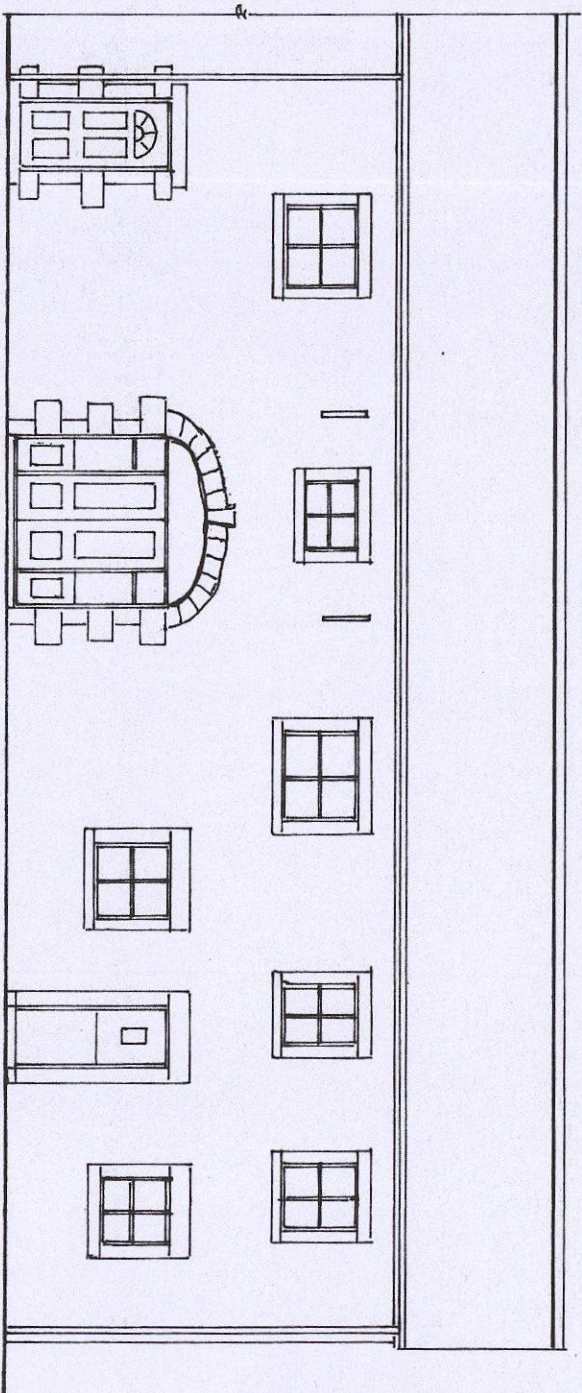


FRONT ELEVATION

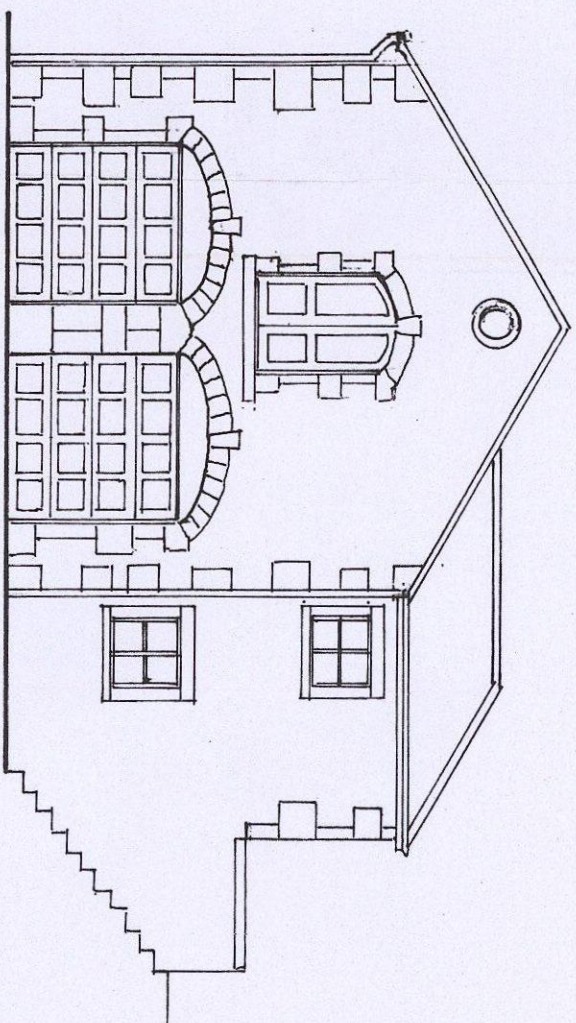


SIDE ELEVATION

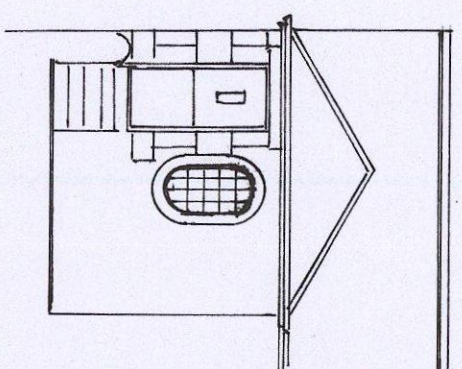


REAR ELEVATION

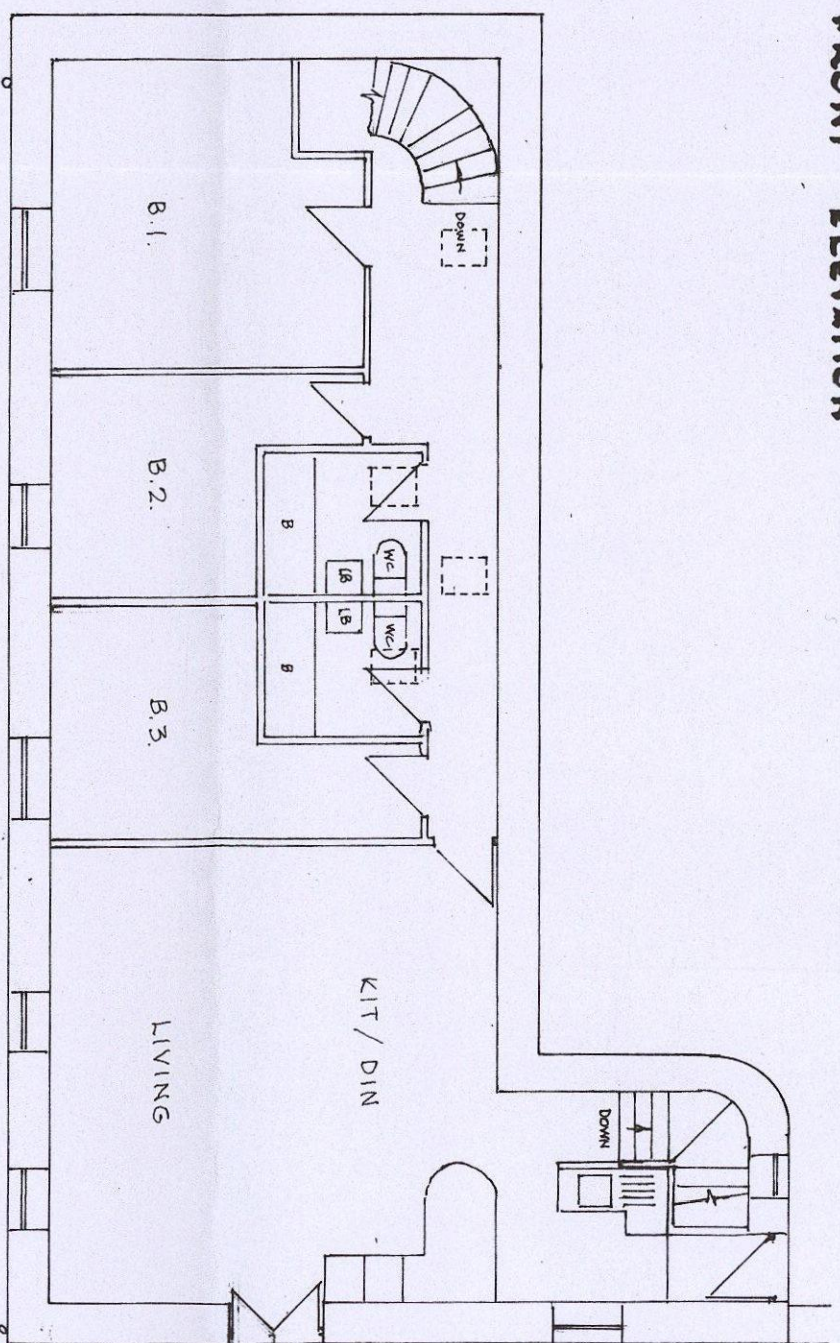


FIRST FLOOR

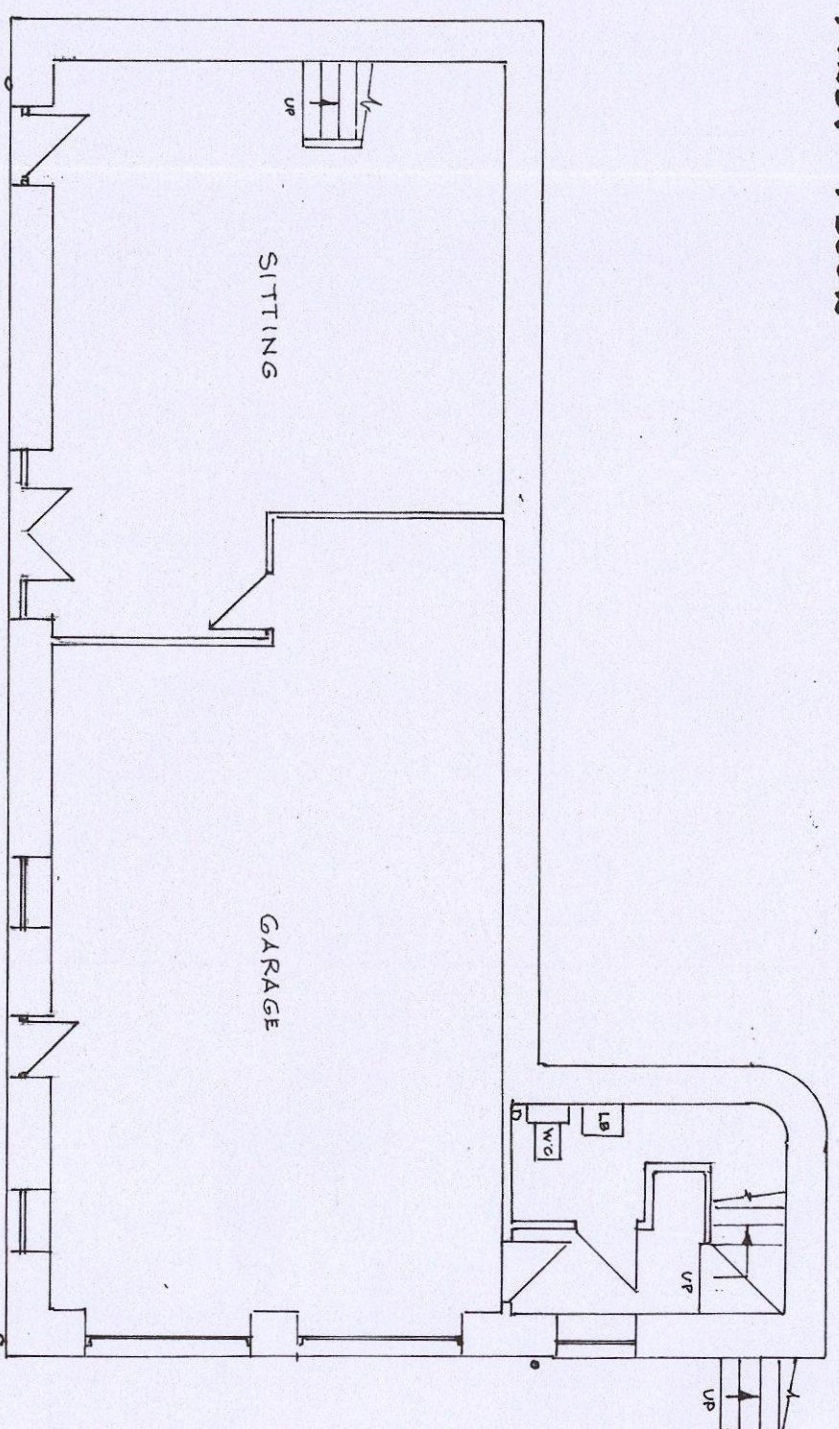

GROUND FLOOR

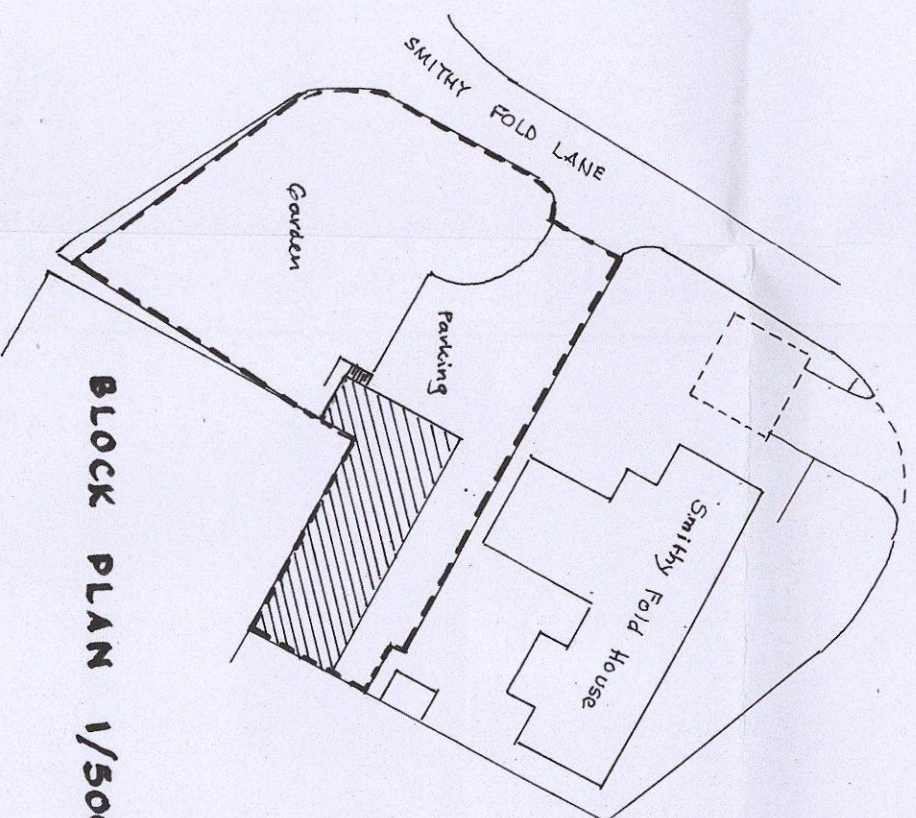

BLOCK PLAN 1/500.

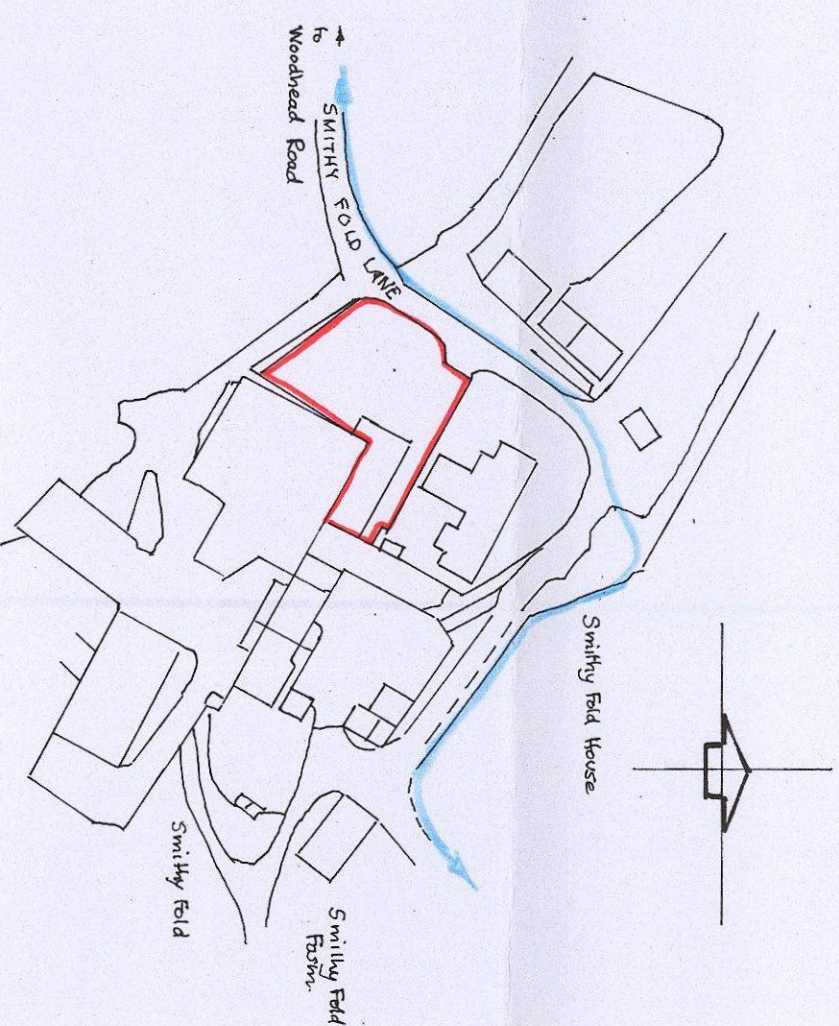

SITE PLAN 1/1250.

PROPOSED CHANGE OF USE - DOMESTIC STORAGE AND GARAGES
TO DWELLING - SMITHY FOLD HOUSE, WORTLEY FOR K. CUMMINGHAM ESQ.

SCALE :- 1 - 100.