
Darton Lane

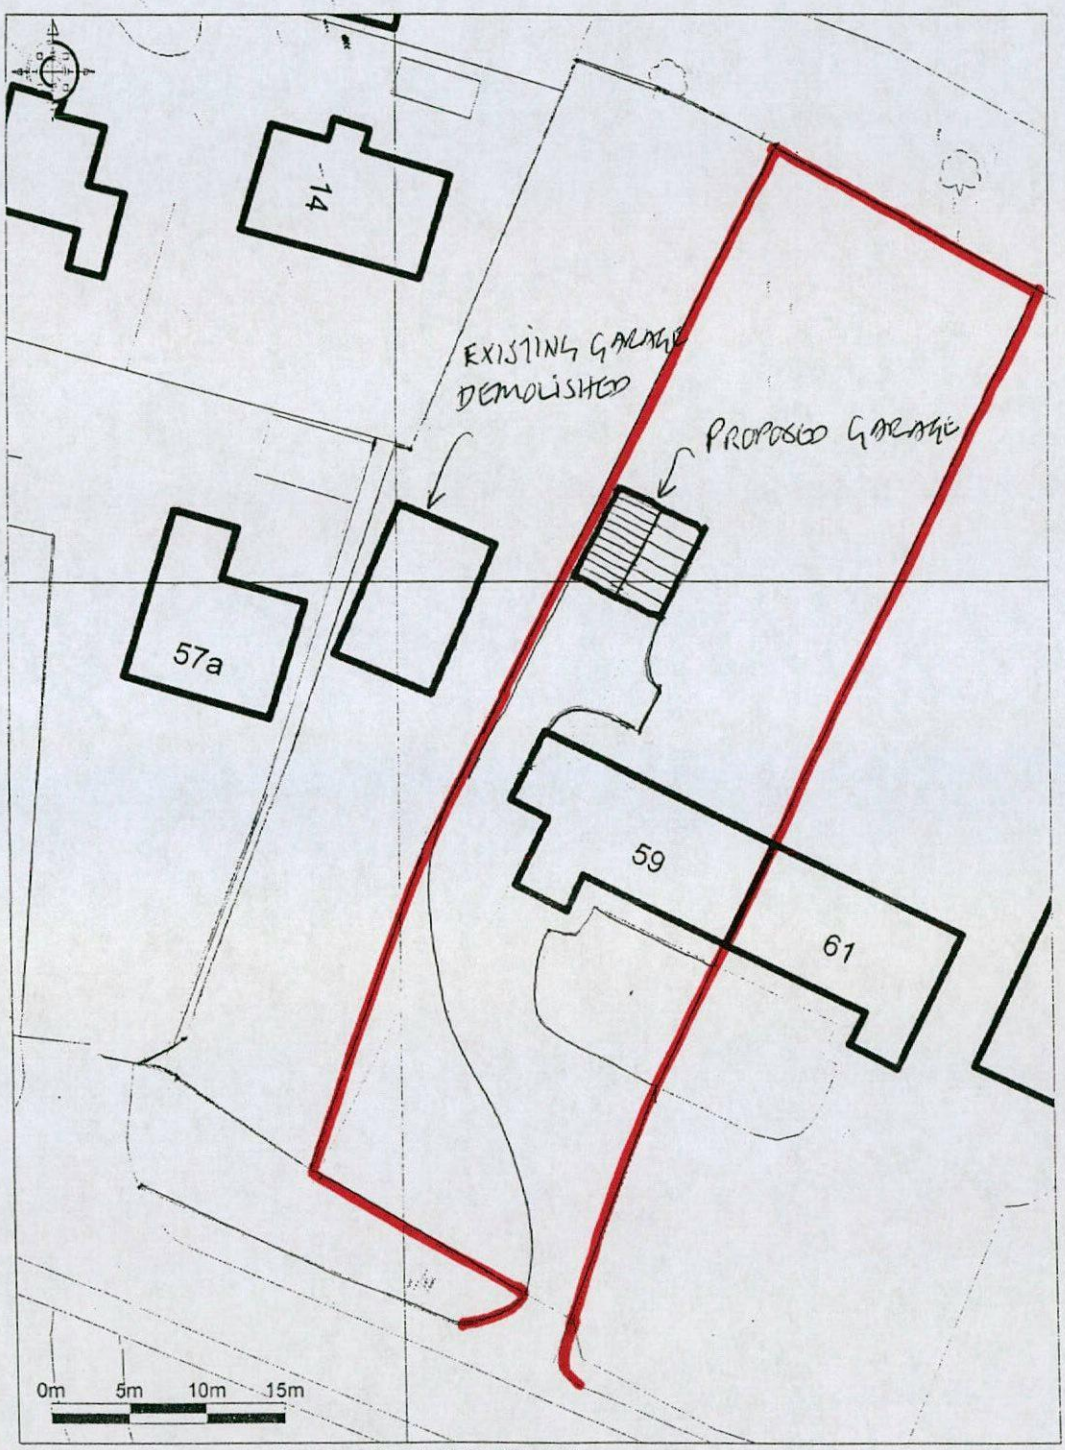

Ordnance Survey © Crown Copyright 2014. All rights reserved.
Licence number 100022432. Plotted Scale - 1:500

Promap®

Peter Dimberline RIBA

SITE/LOCATION PLAN AT 1:500