

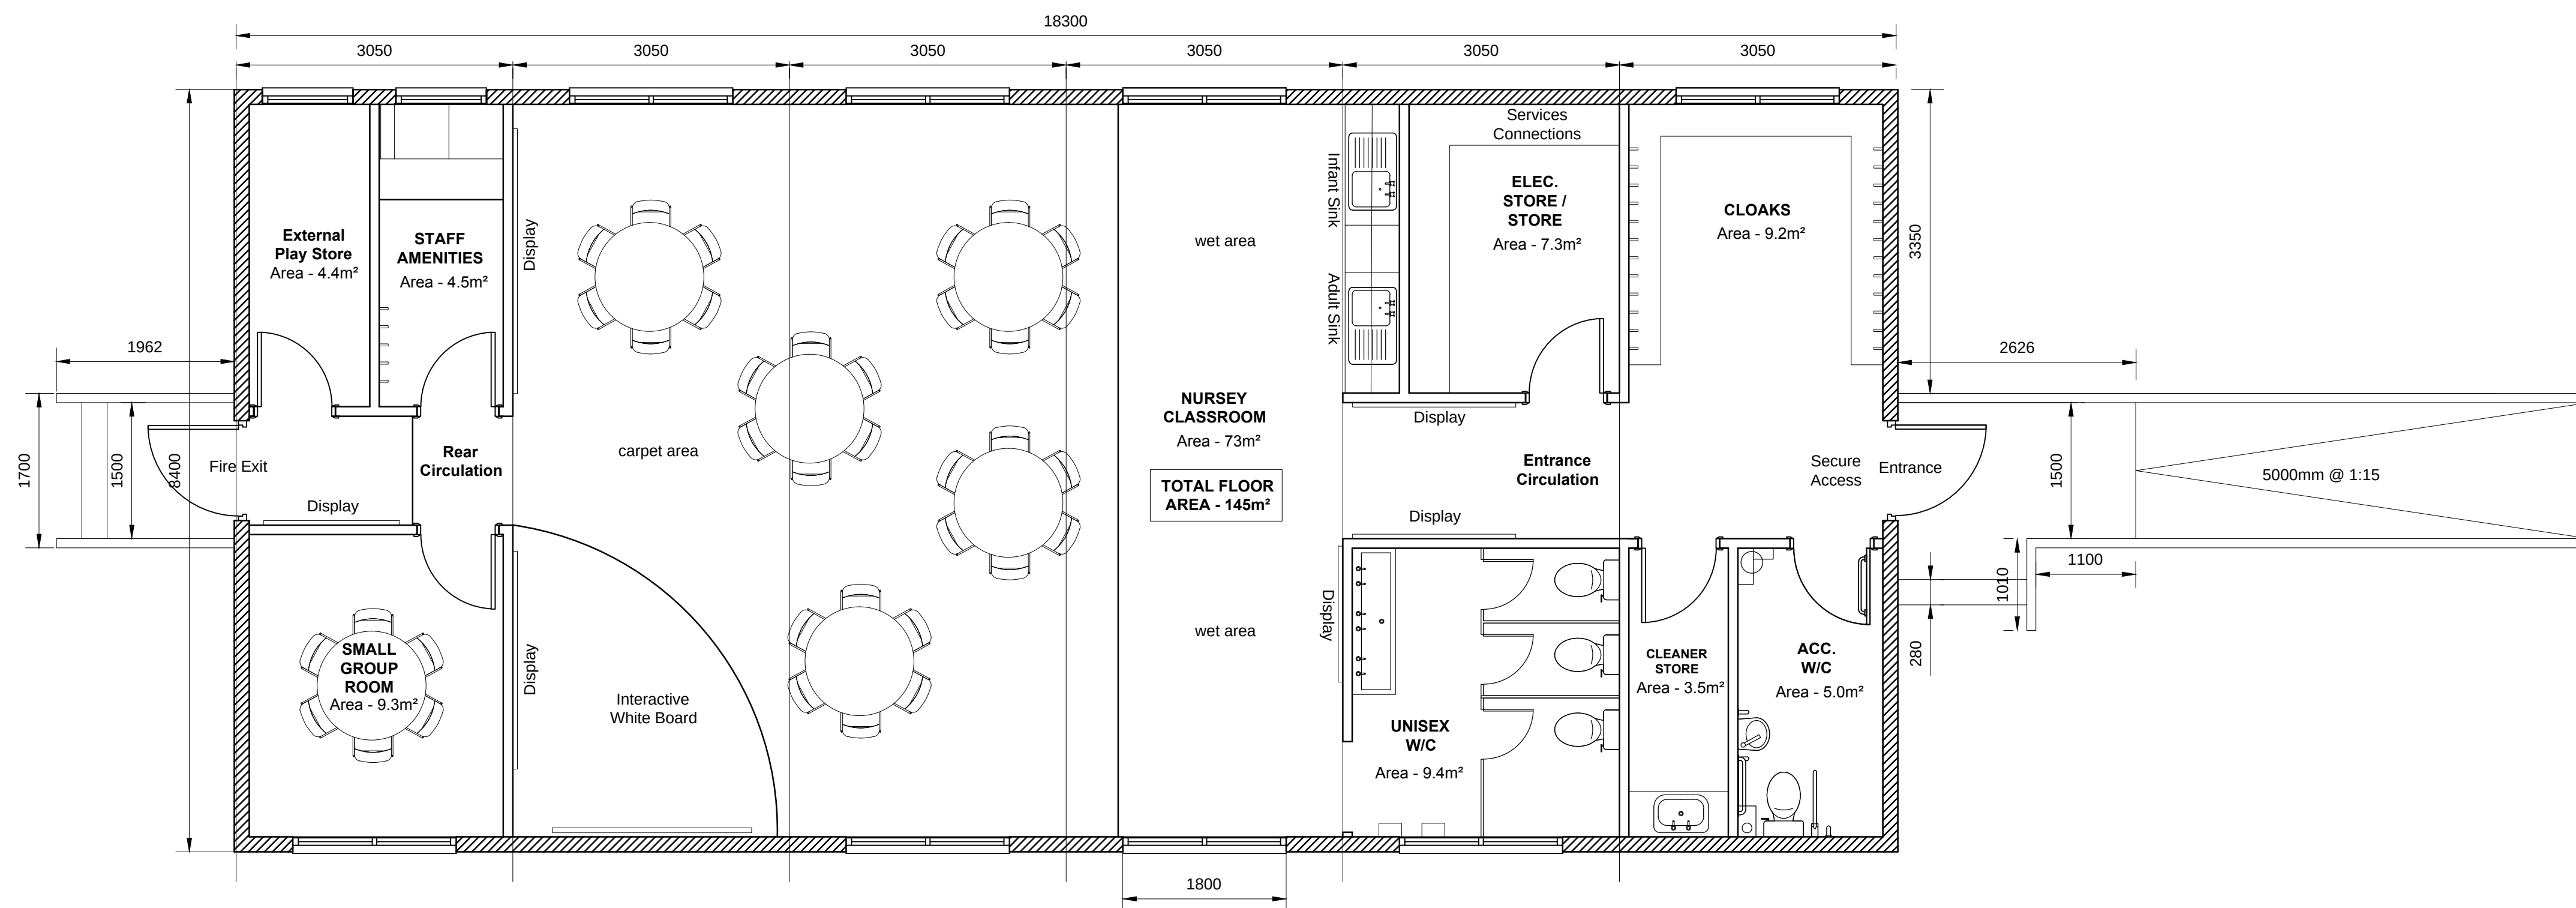
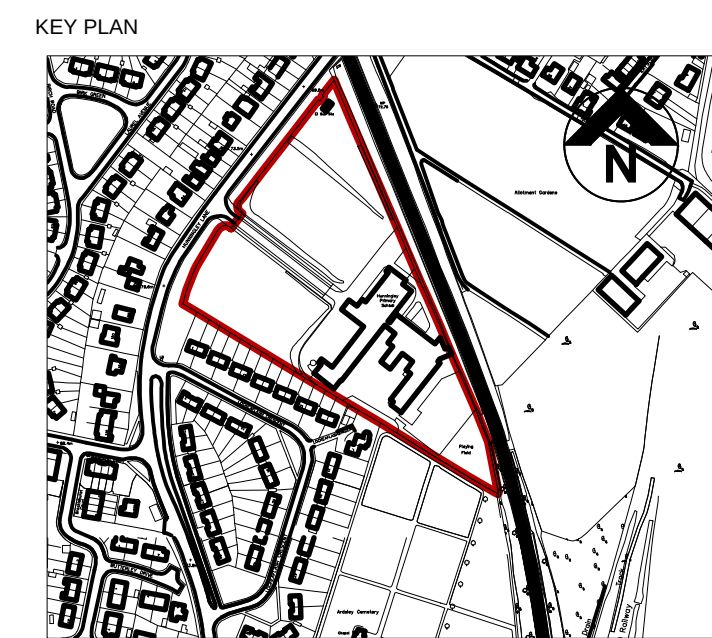
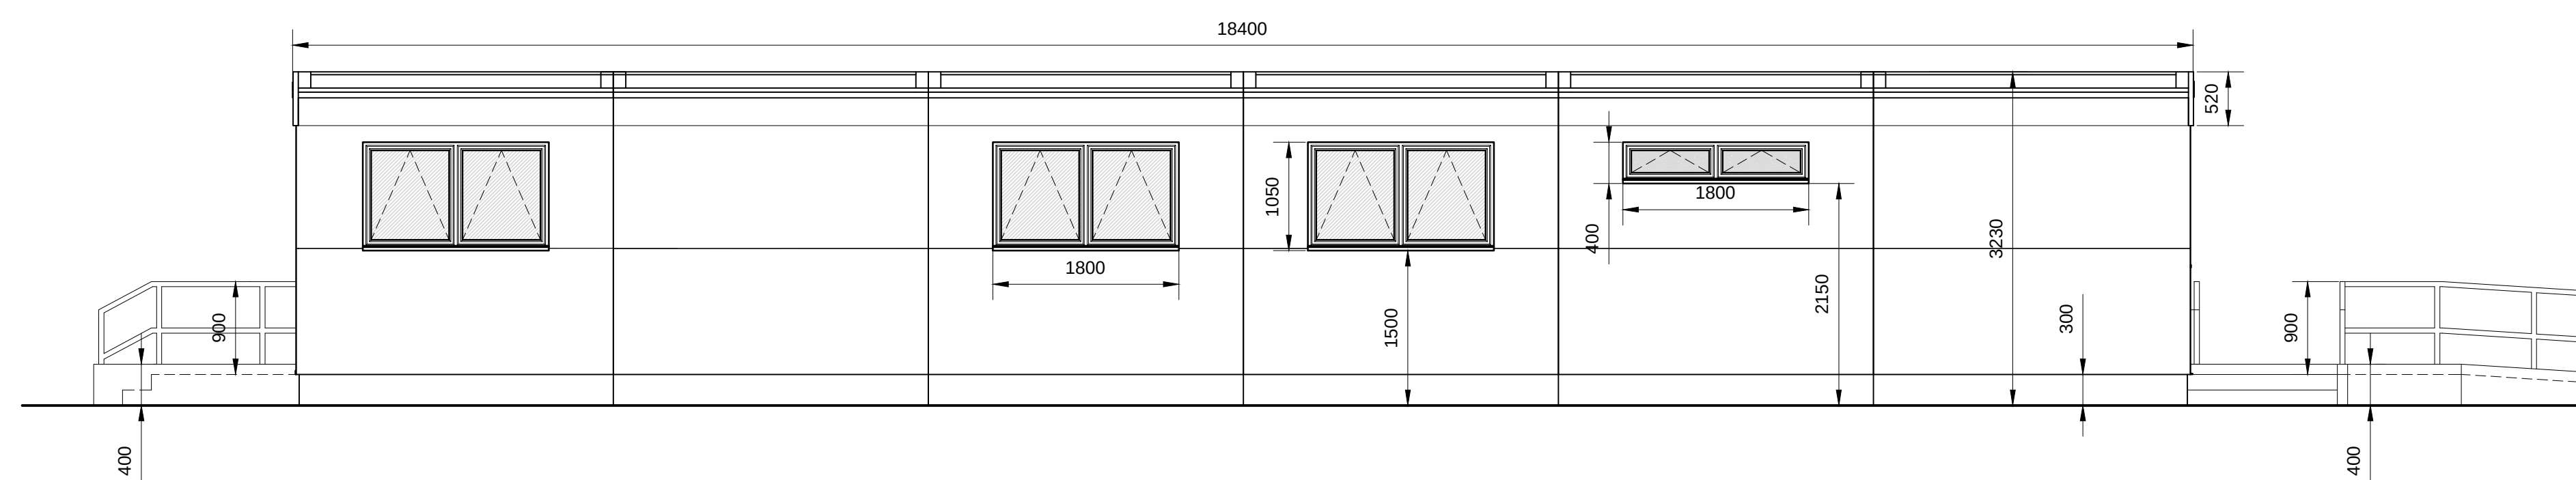
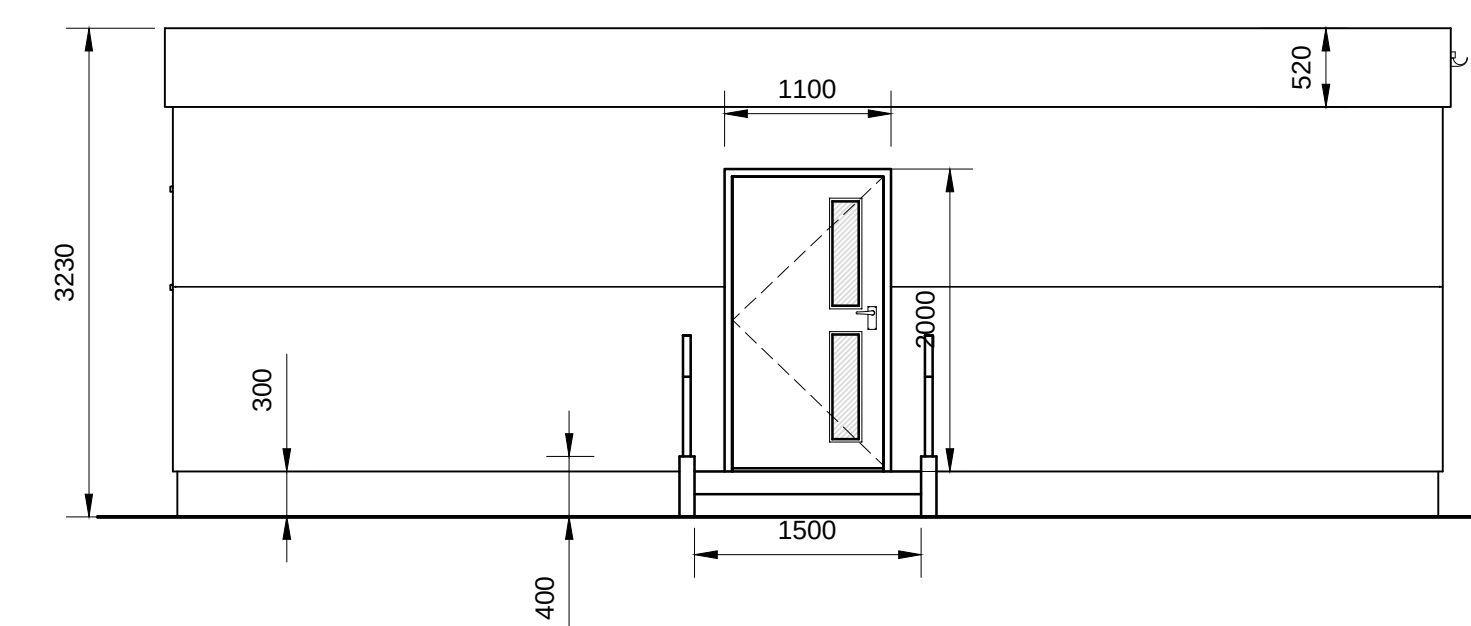


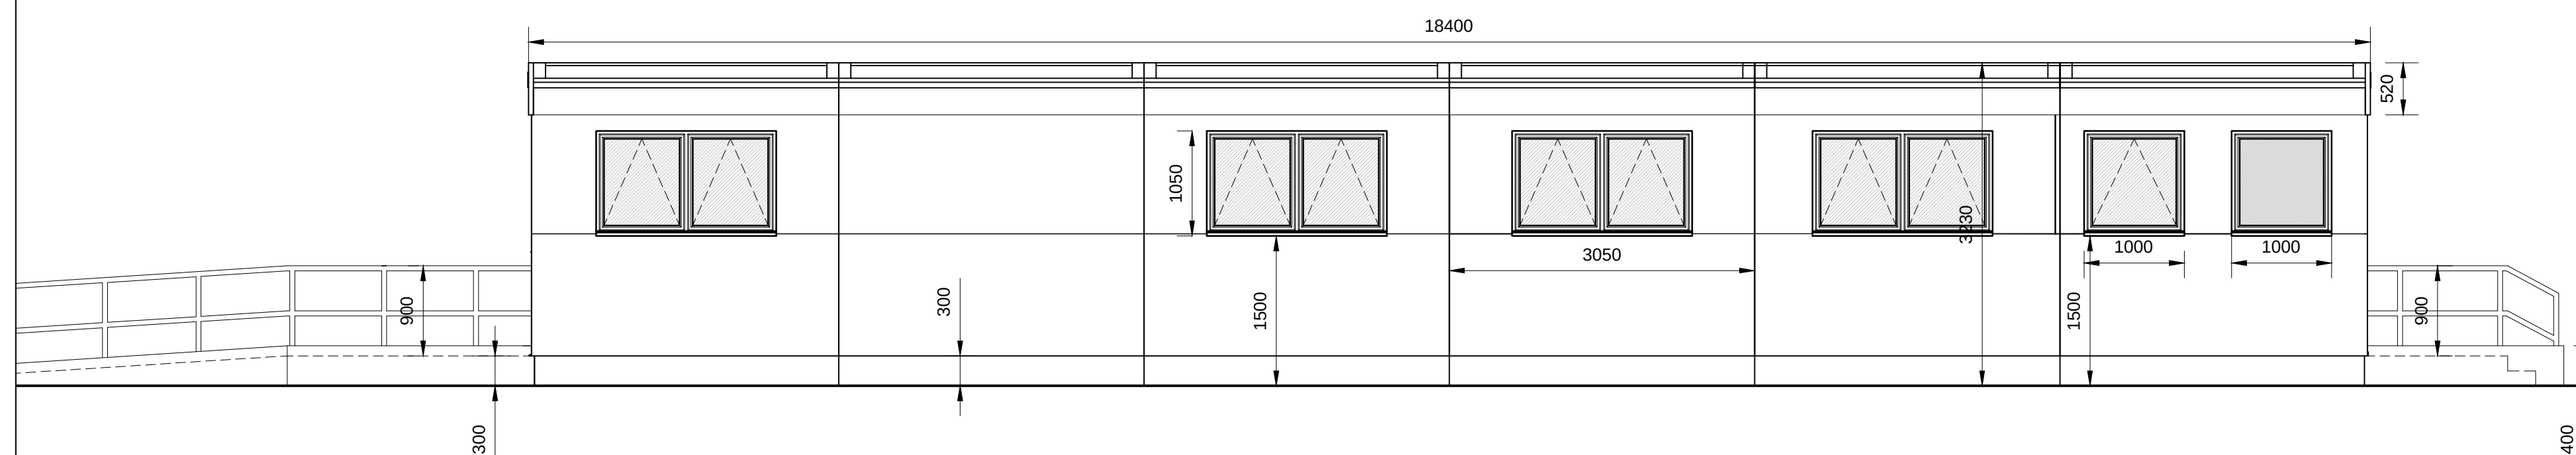

Notes:

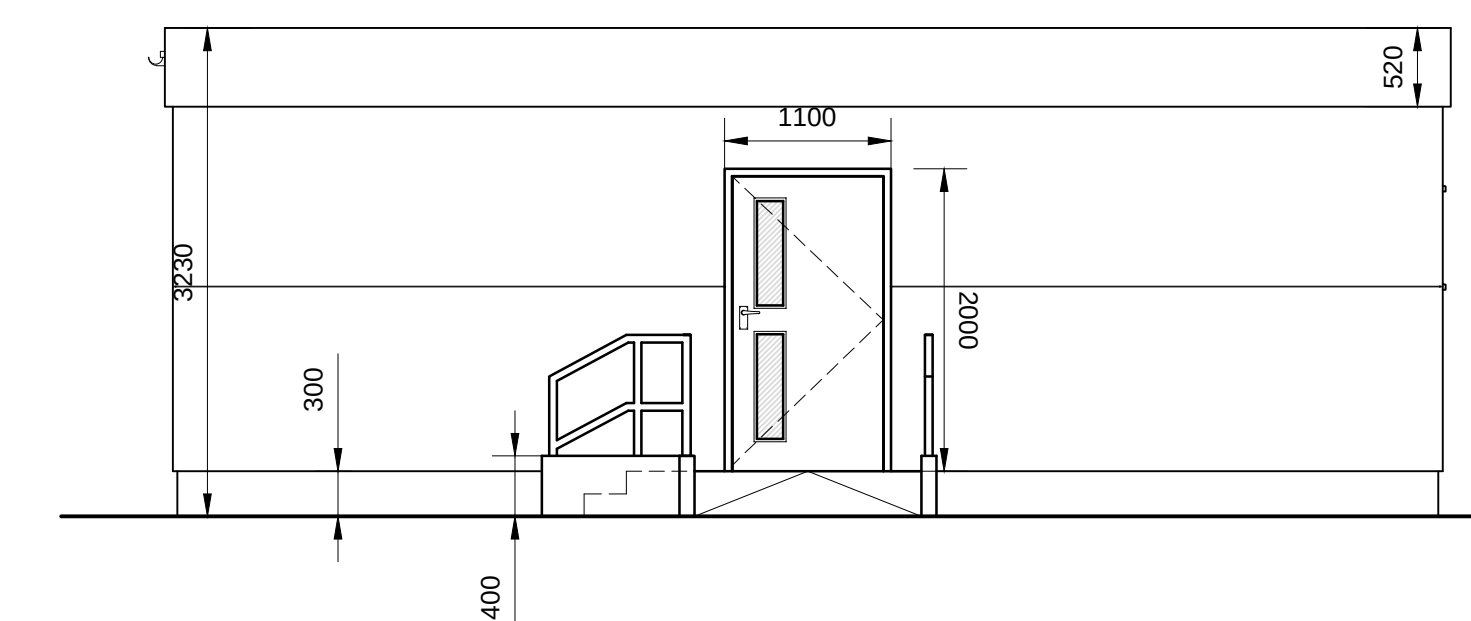

Size of mobile altered and width increased to 8.4m, elevations adjusted.							THIS DRAWING IS PRODUCED FOR USE IN THIS PROJECT ONLY AND MAY NOT BE USED FOR ANY OTHER PURPOSE. NPS PROPERTY CONSULTANTS LTD ACCEPT NO LIABILITY FOR THE USE OF THIS DRAWING OTHER THAN THE PURPOSE FOR WHICH IT WAS INTENDED IN CONNECTION WITH THIS PROJECT AS RECORDED IN THE PURPOSE OF ISSUE AND FILE STATUS CODE.							RESPONSIBILITY IS NOT ACCEPTED FOR OTHERS SCALING DIRECTLY FROM THIS DRAWING. DO NOT SCALE FROM THIS DRAWING. USE WRITTEN DIMENSIONS ONLY.							CLIENT Education		TITLE Proposed Plan and Elevations				SCALES		DISCIPLINE		PROJECT NUMBER	
P5		SBL		12.06.15																	DRAWING NUMBER NPS-DR-A-(21)-020						REV CODE P5		16-1-1033			
Layout altered following meeting with client, ramp and steps altered, mobile lowered by 300mm.																					PROJECT Proposed Mobile Classroom											
P4		SBL		21.04.15																	STATUS CODE S0		PURPOSE OF ISSUE PLANNING APPROVAL		DRAWN BY SBL							
COMMENT																																
REV		DRAWN		DATE			CHECKED		DATE			APPROVED		DATE																		
© CROWN COPYRIGHT AND DATABASE RIGHTS 2015 ORDINANCE SURVEY LICENCE NUMBER 100022264																																
This drawing is the property of NPS Property Consultants Ltd. It is to be used for the purpose for which it was intended and is not to be reproduced, stored, copied, or transmitted in any form or by any means, electronic or mechanical, including photocopying, recording, or by any information storage and retrieval system, without the prior written permission of NPS Property Consultants Ltd. The user of this drawing is to ensure that it is used in accordance with the purpose for which it was intended and is not to be used for any other purpose. NPS Property Consultants Ltd. accepts no liability for the use of this drawing other than the purpose for which it was intended in connection with this project as recorded in the purpose of issue and file status code.																																