



PROPOSED SIDE ELEVATION



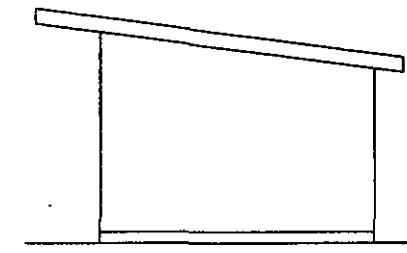


PROPOSED SIDE ELEVATION

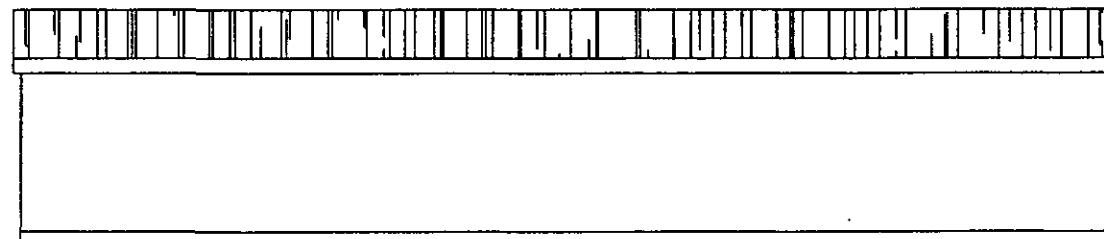


Dwg 001-15
Scale 1-100

PROPOSED REAR ELEVATION

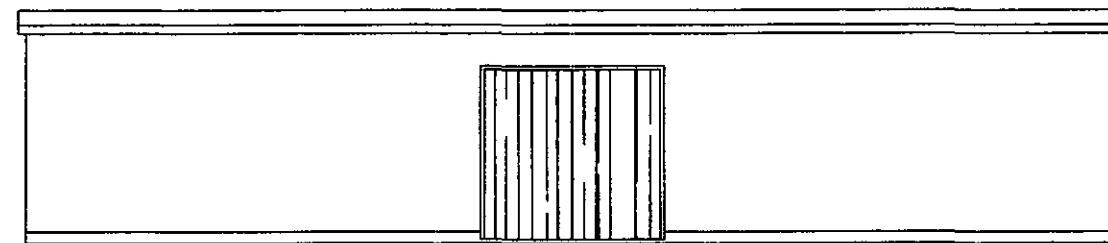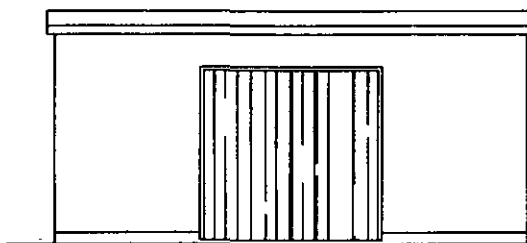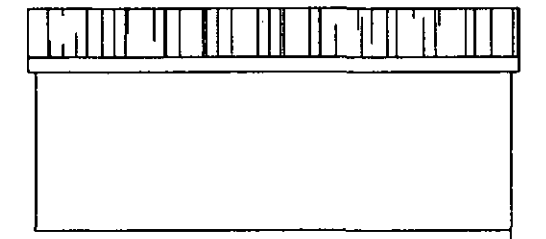

PROPOSED FRONT ELEVATION

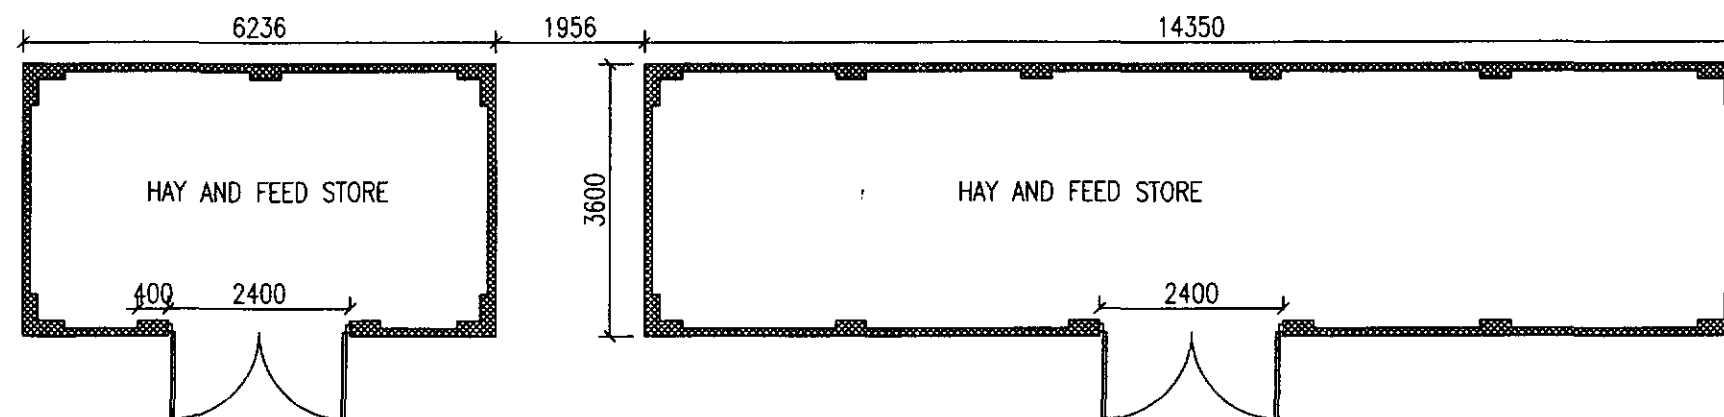


PROPOSED GROUND FLOOR PLAN

Dwg 002-15
Scale 1-100
Rev 01

Dwg 004-15
Scale 1-200
Rev 01

EXISTING OUTBUILDINGS LAYOUT

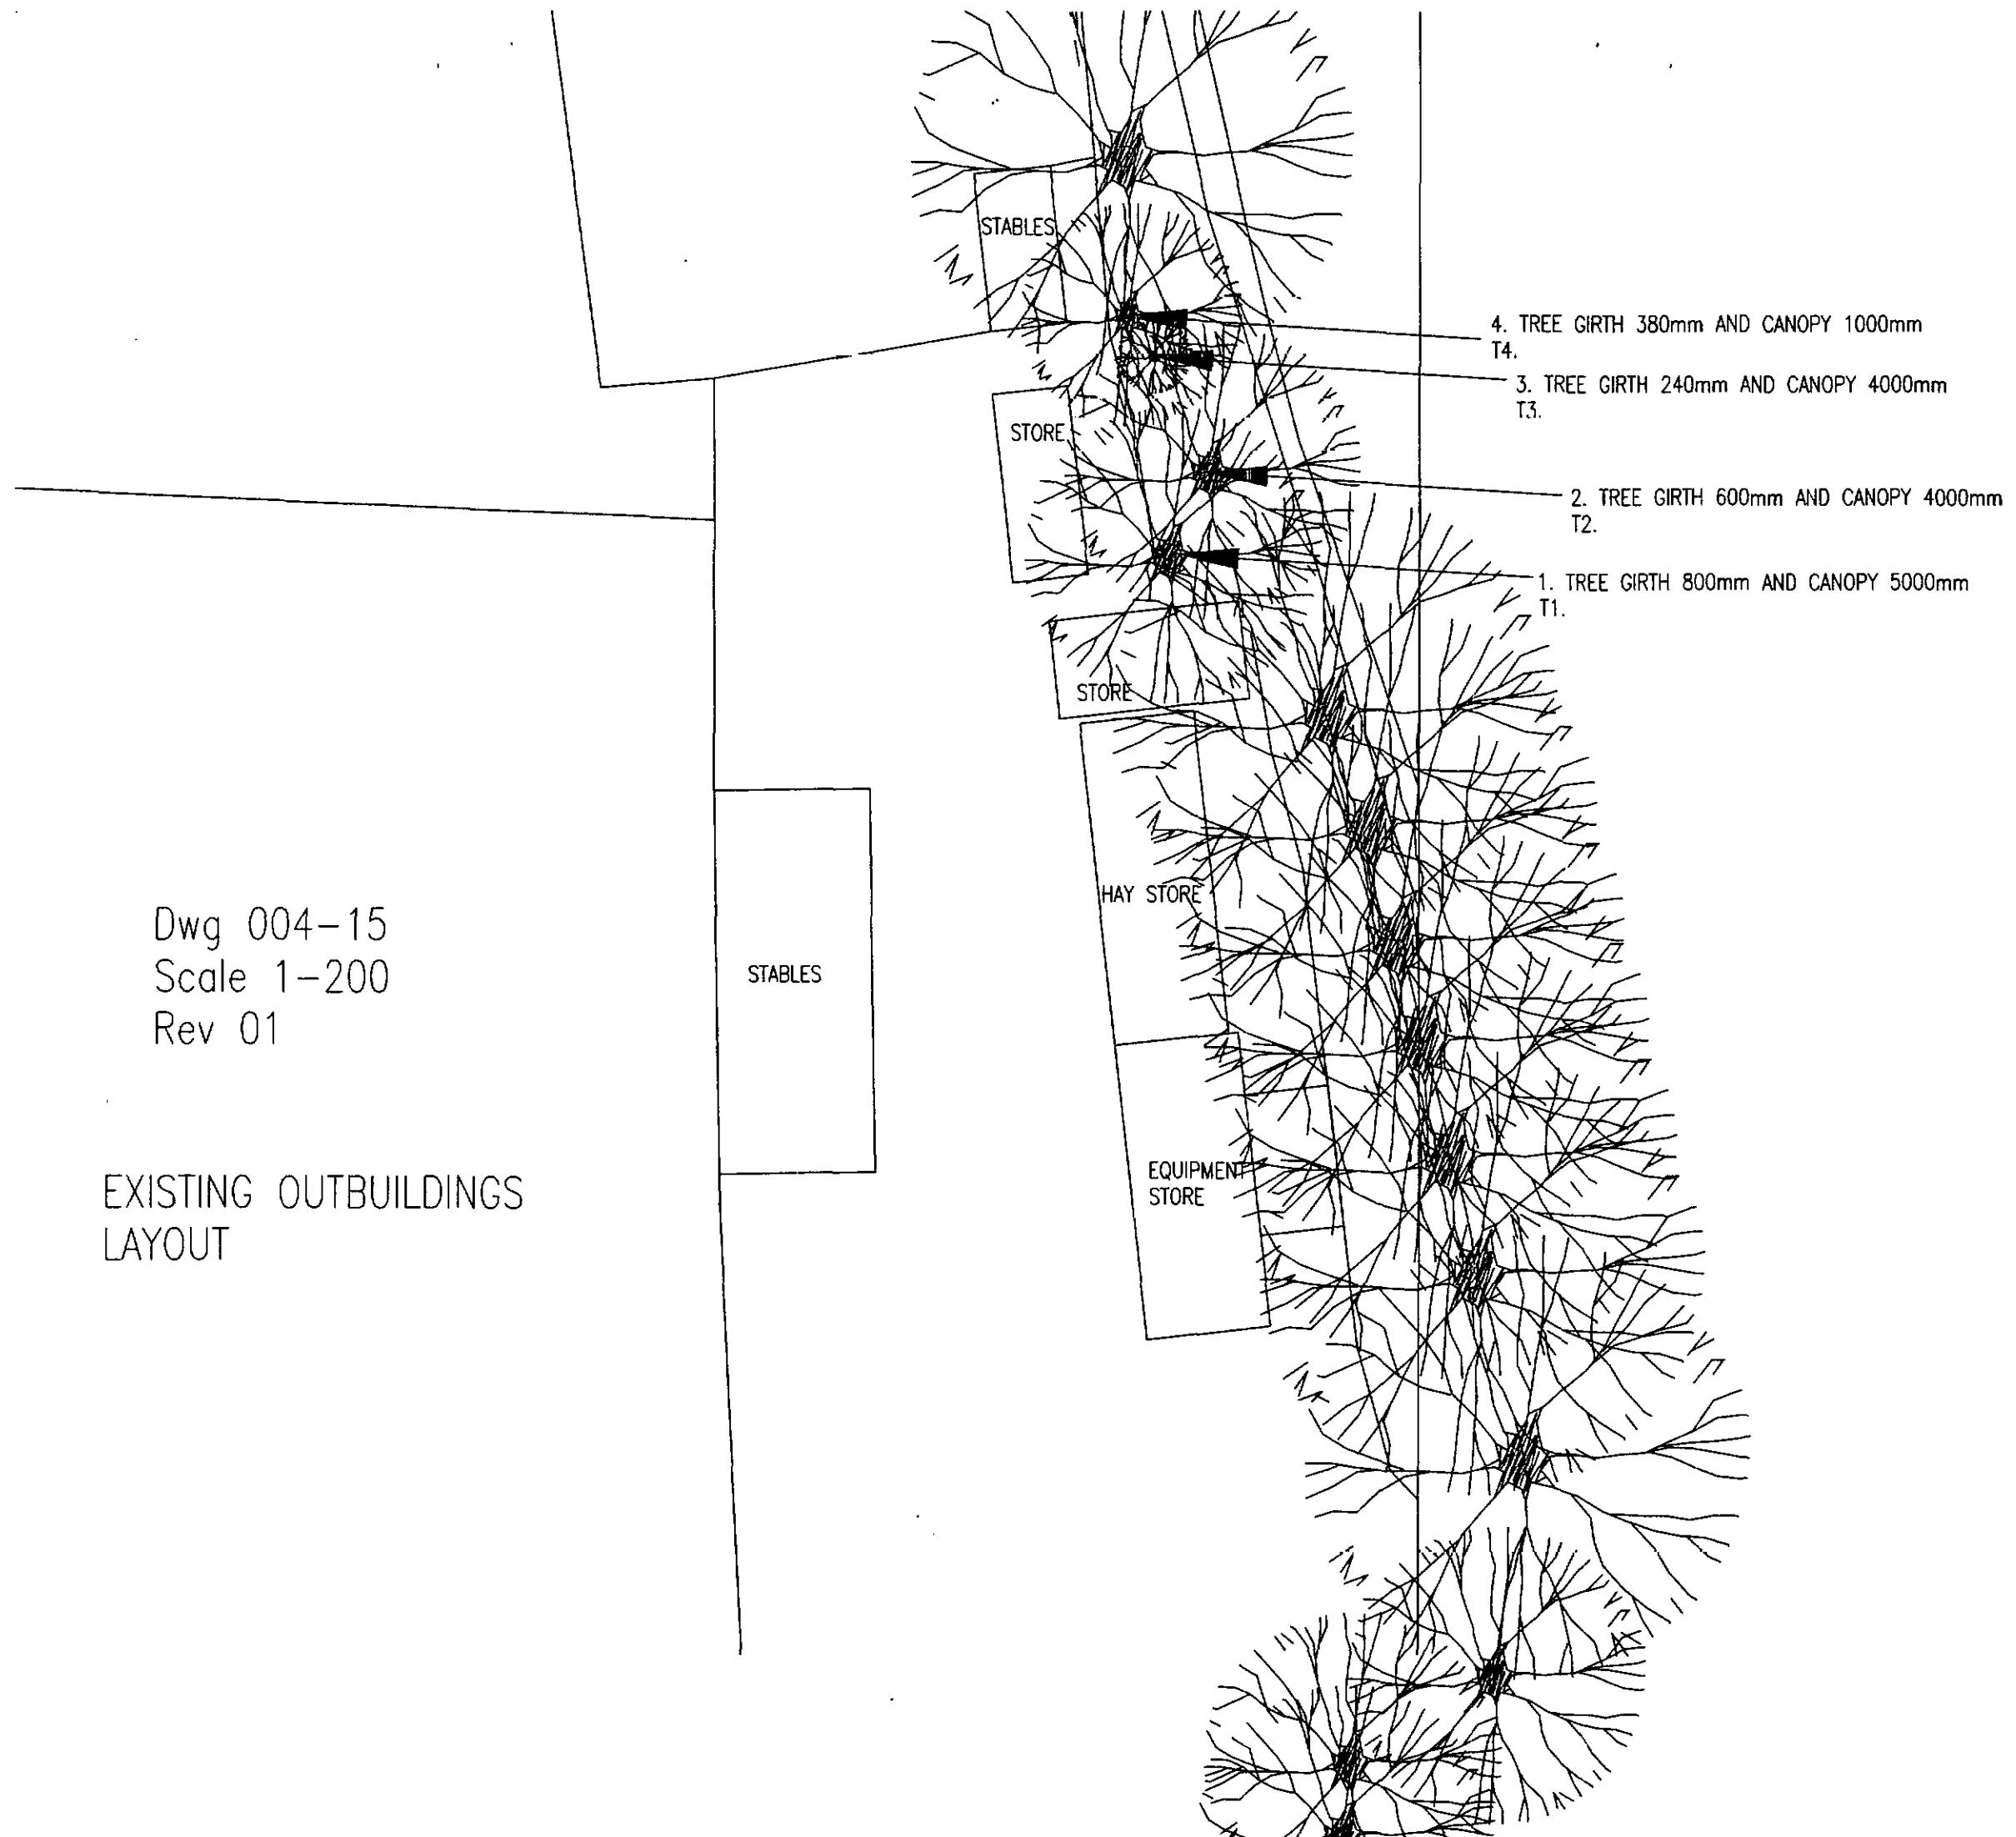

Dwg 005-15
Scale 1-200
Rev 01

PROPOSED OUTBUILDINGS
LAYOUT

STABLES

HAY AND
FEED STORE

EQUIPMENT
STORE

