

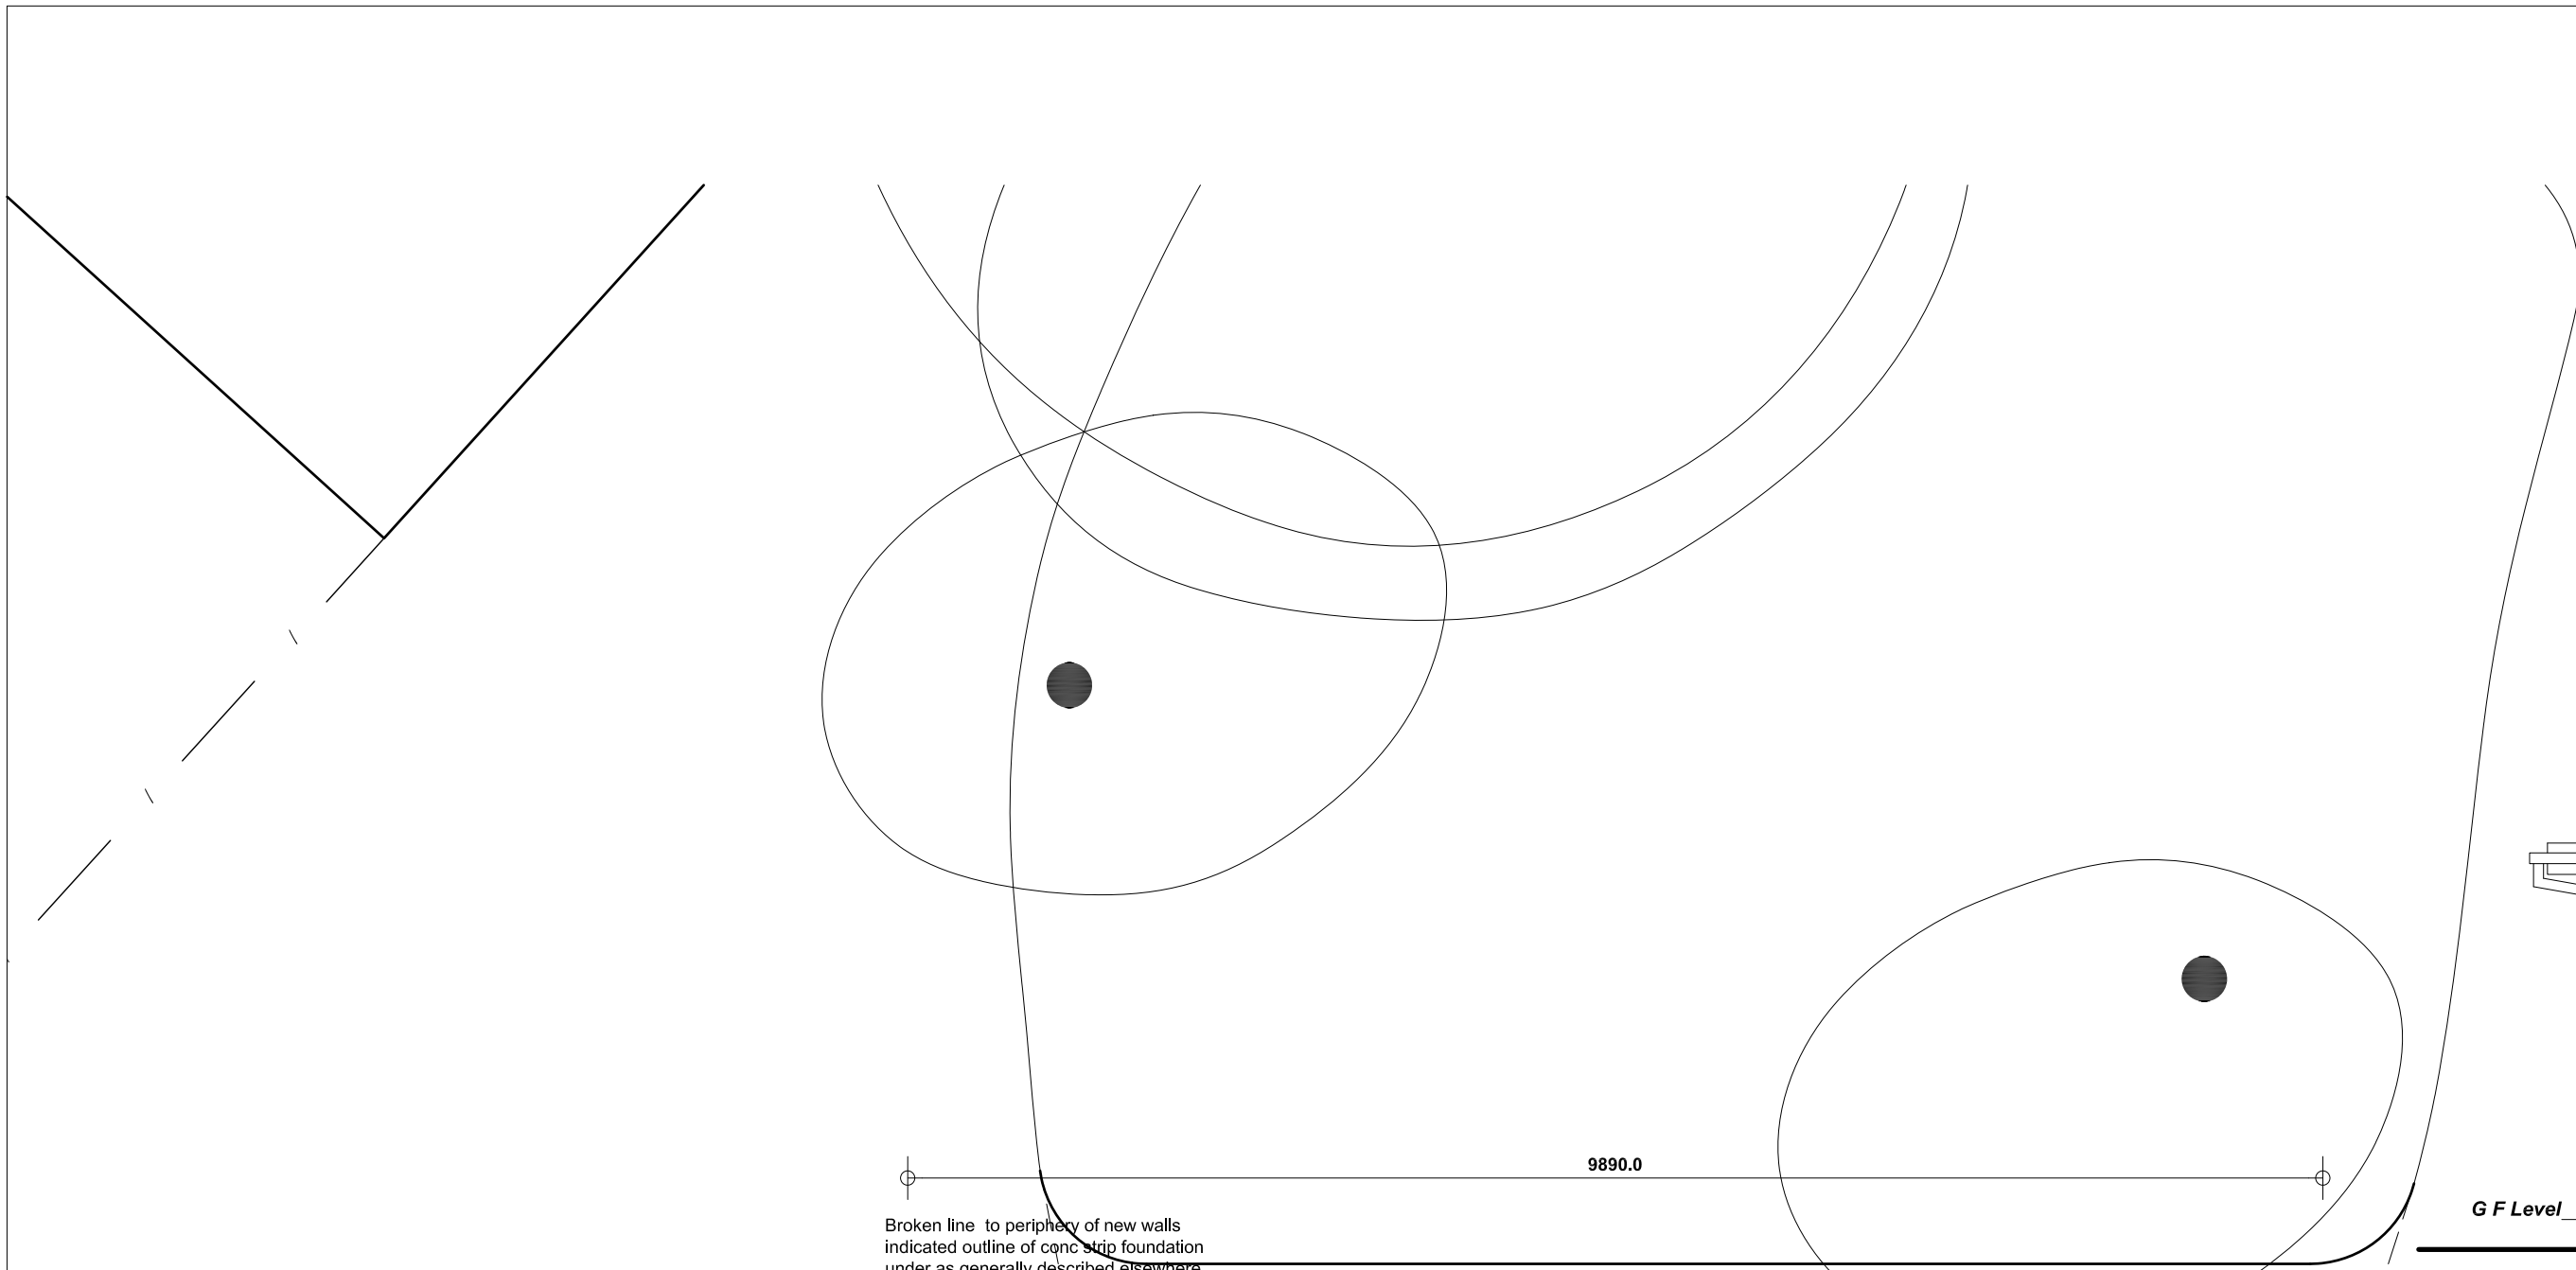
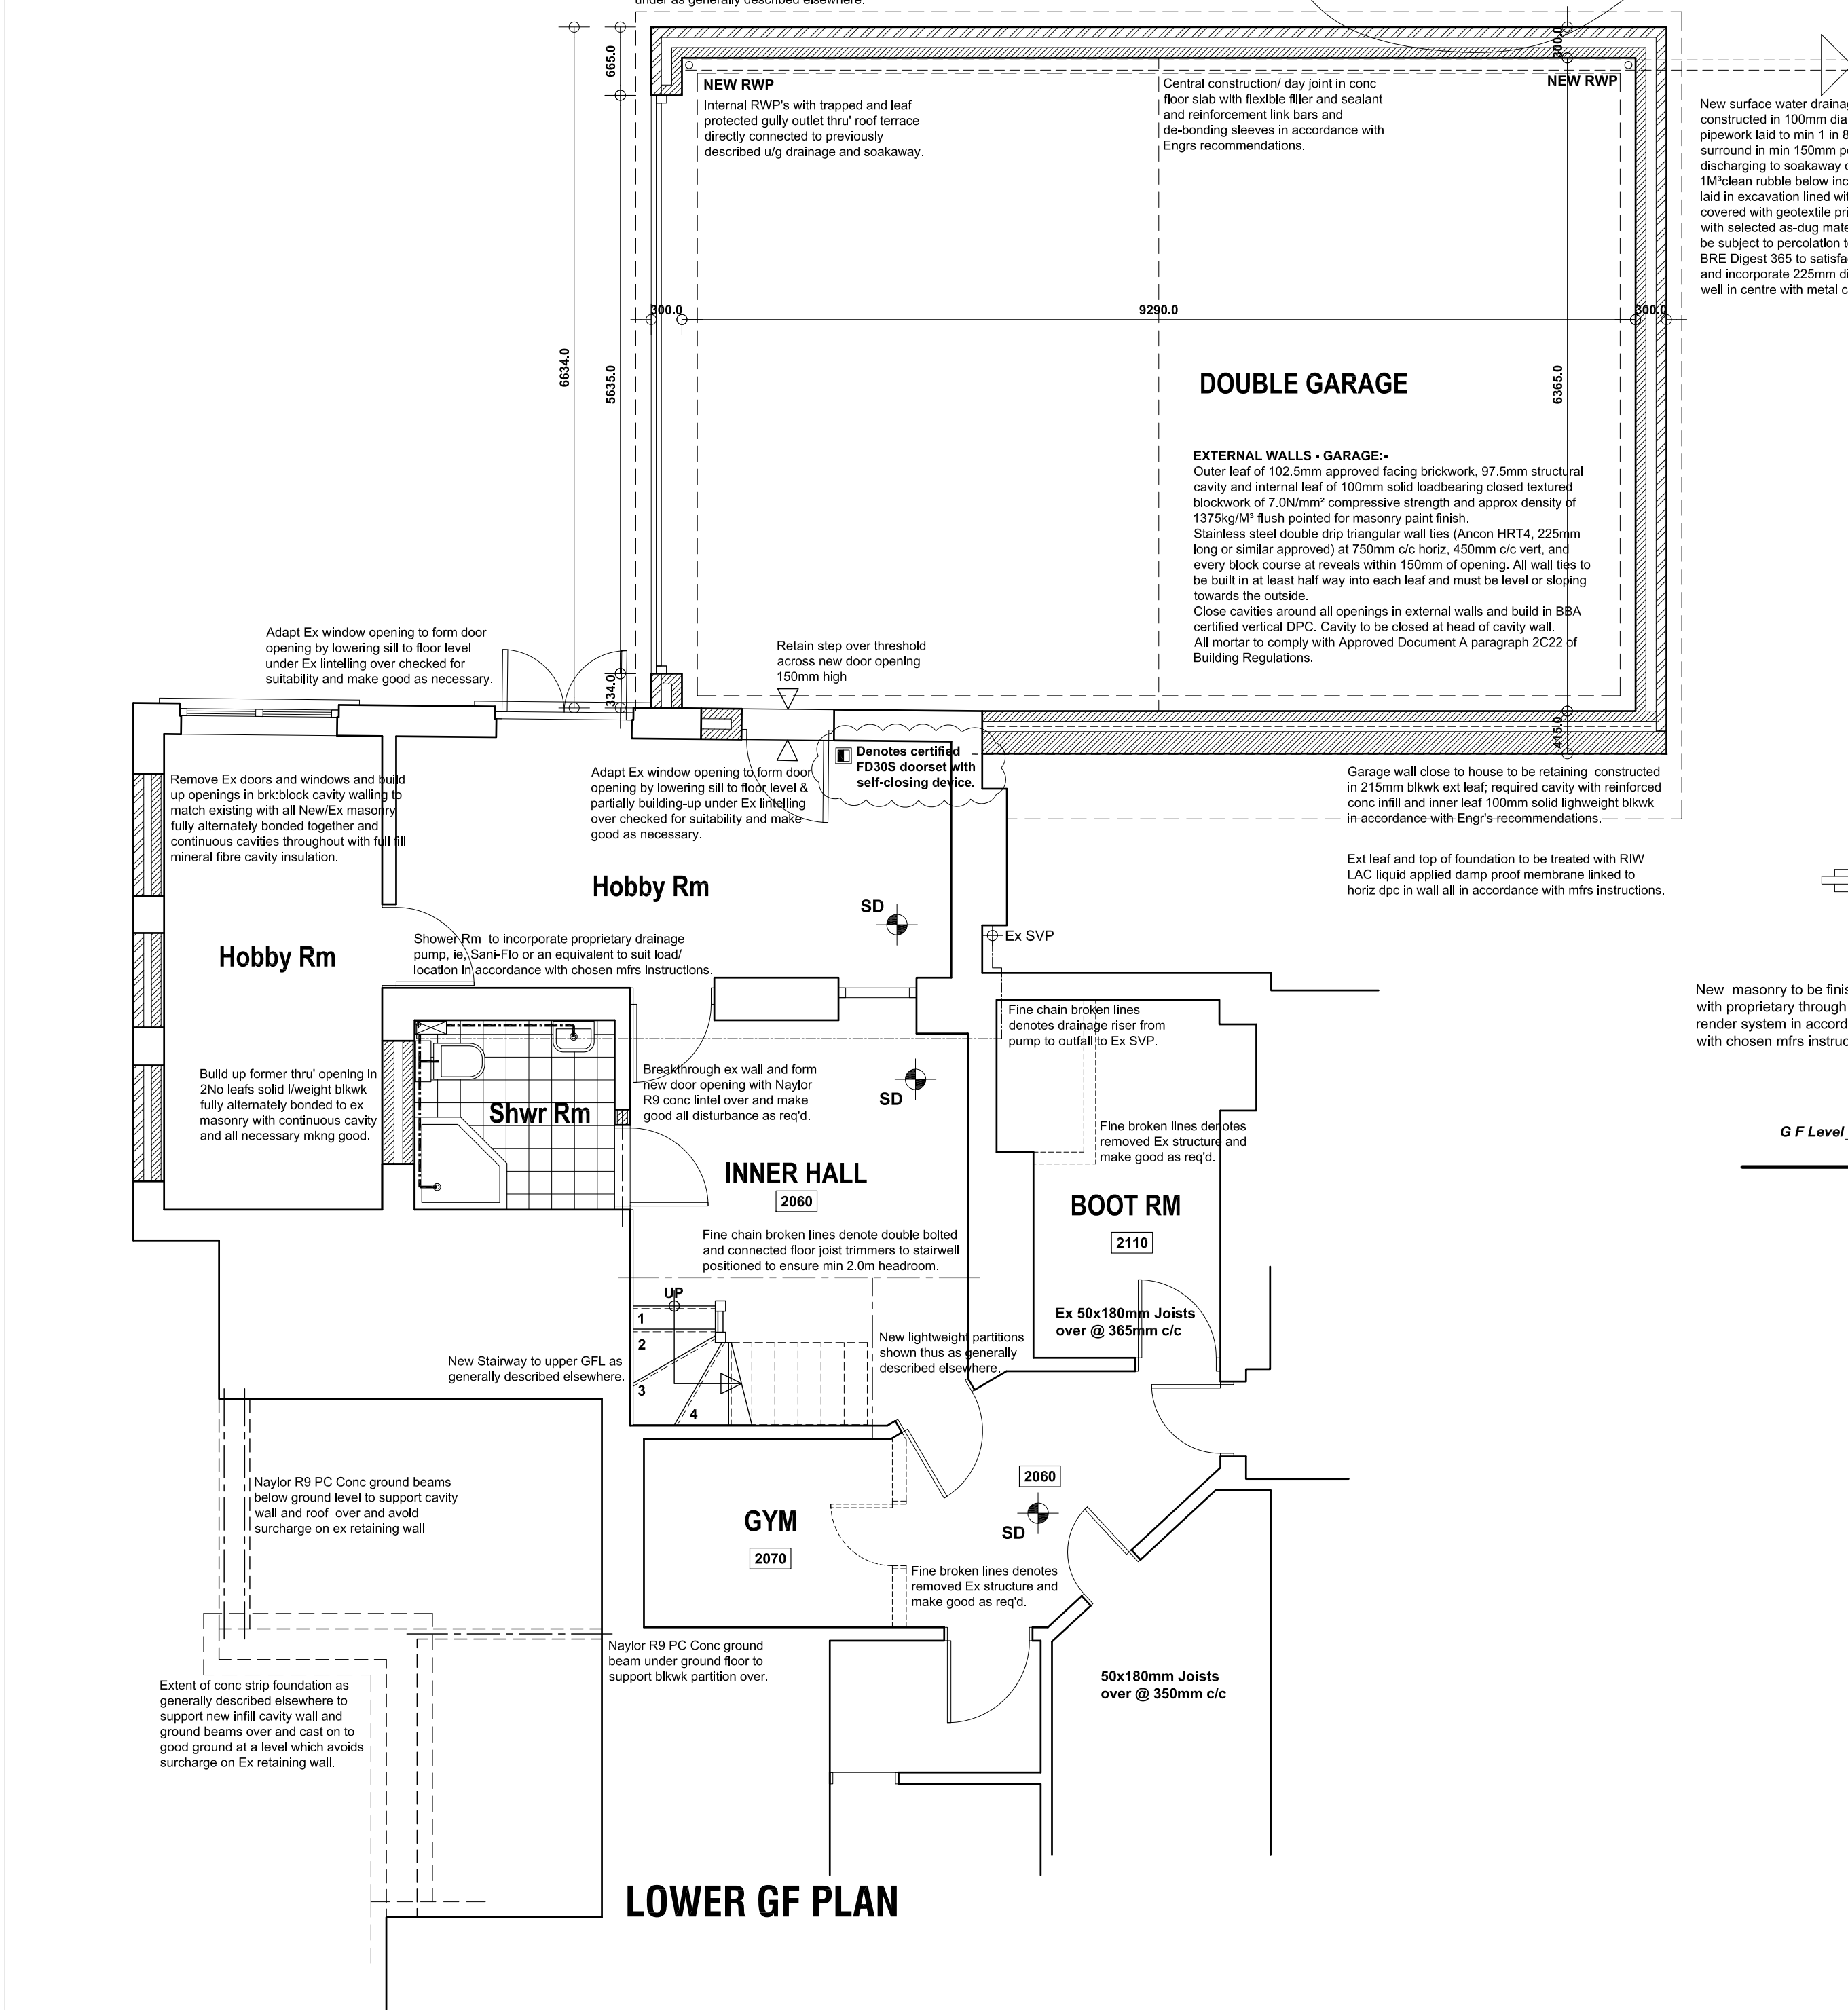


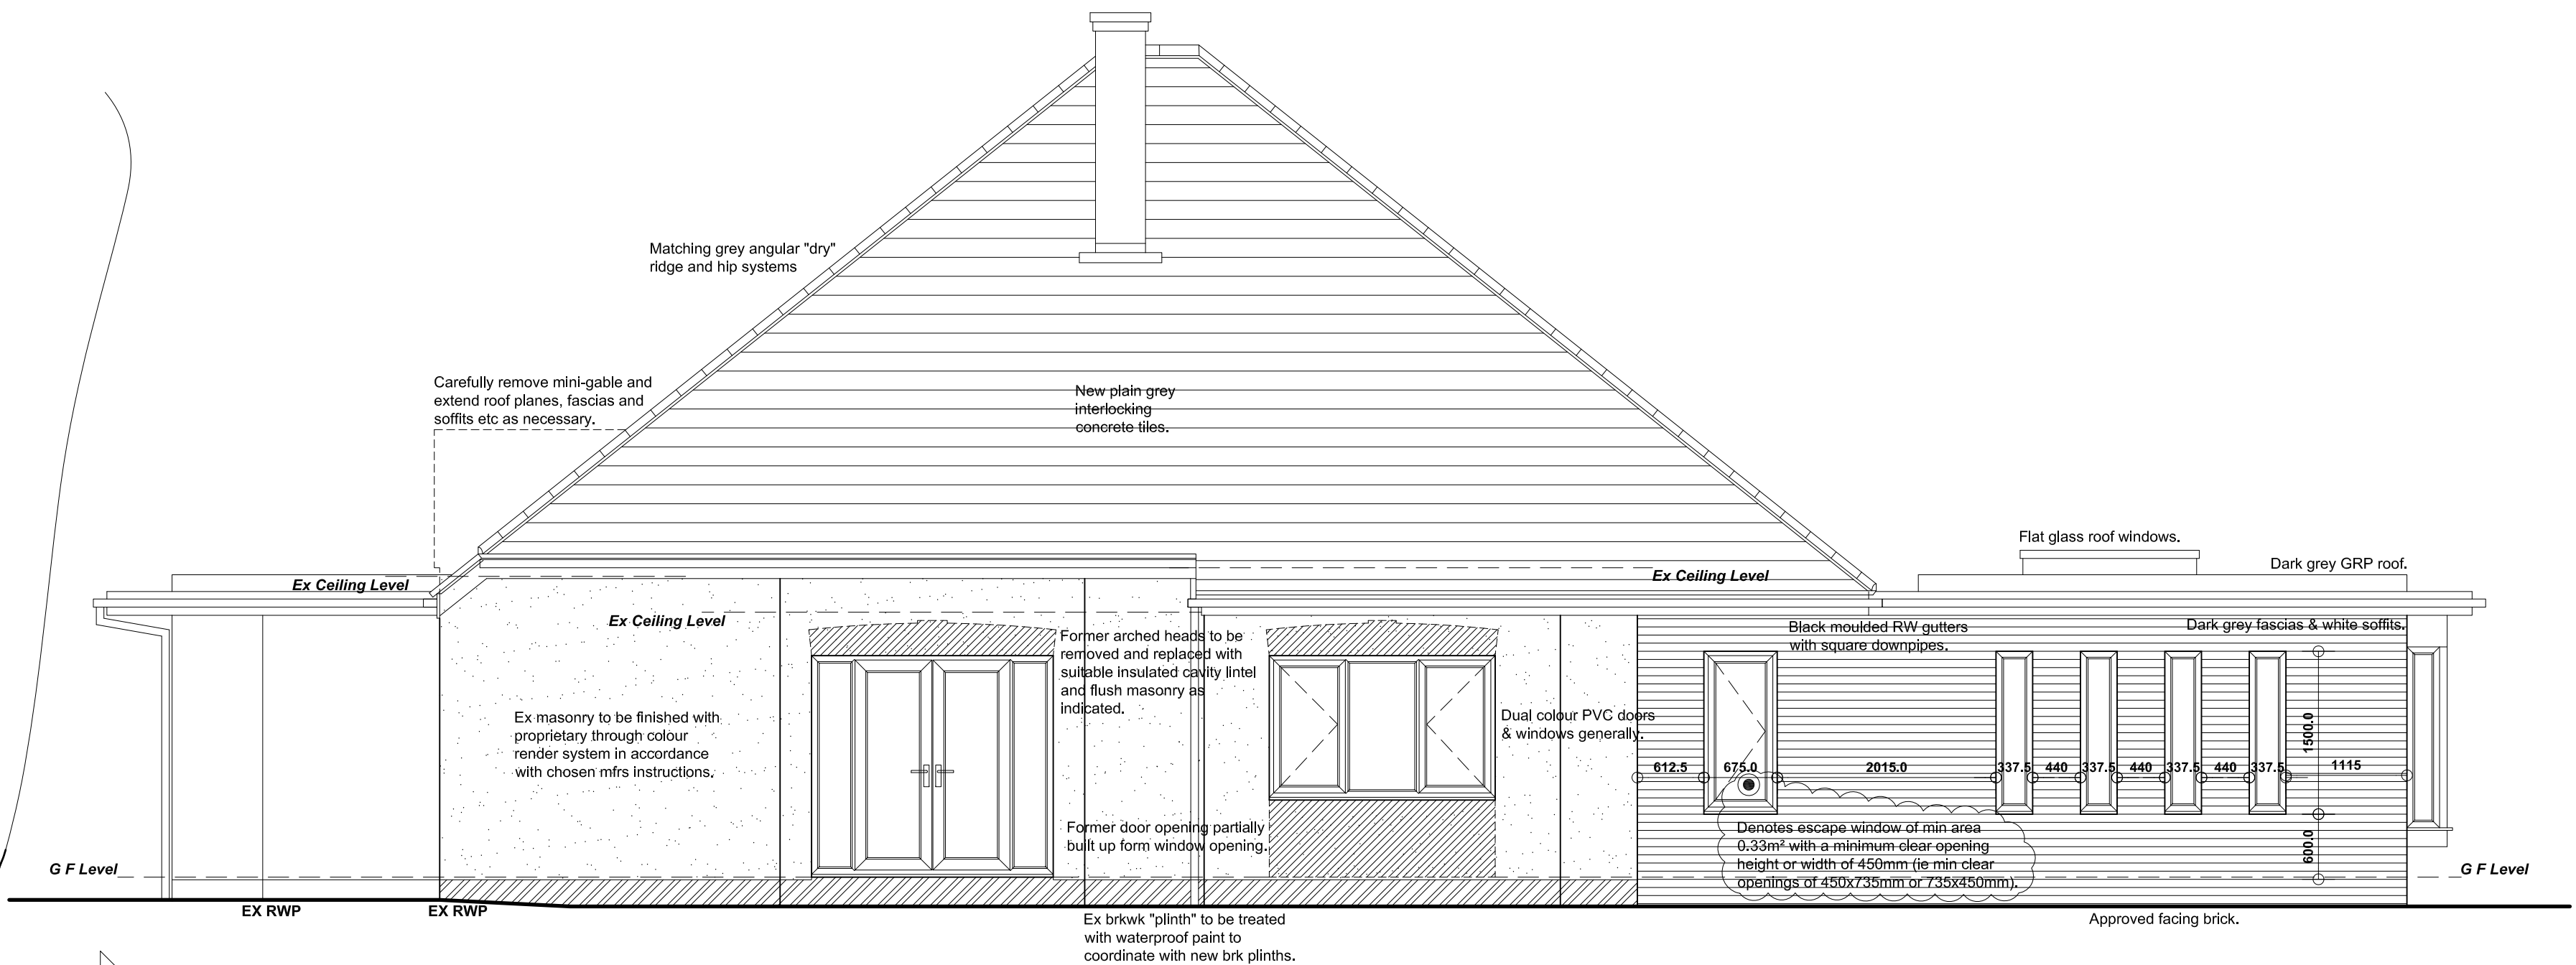

FRONT (SW) ELEVATION

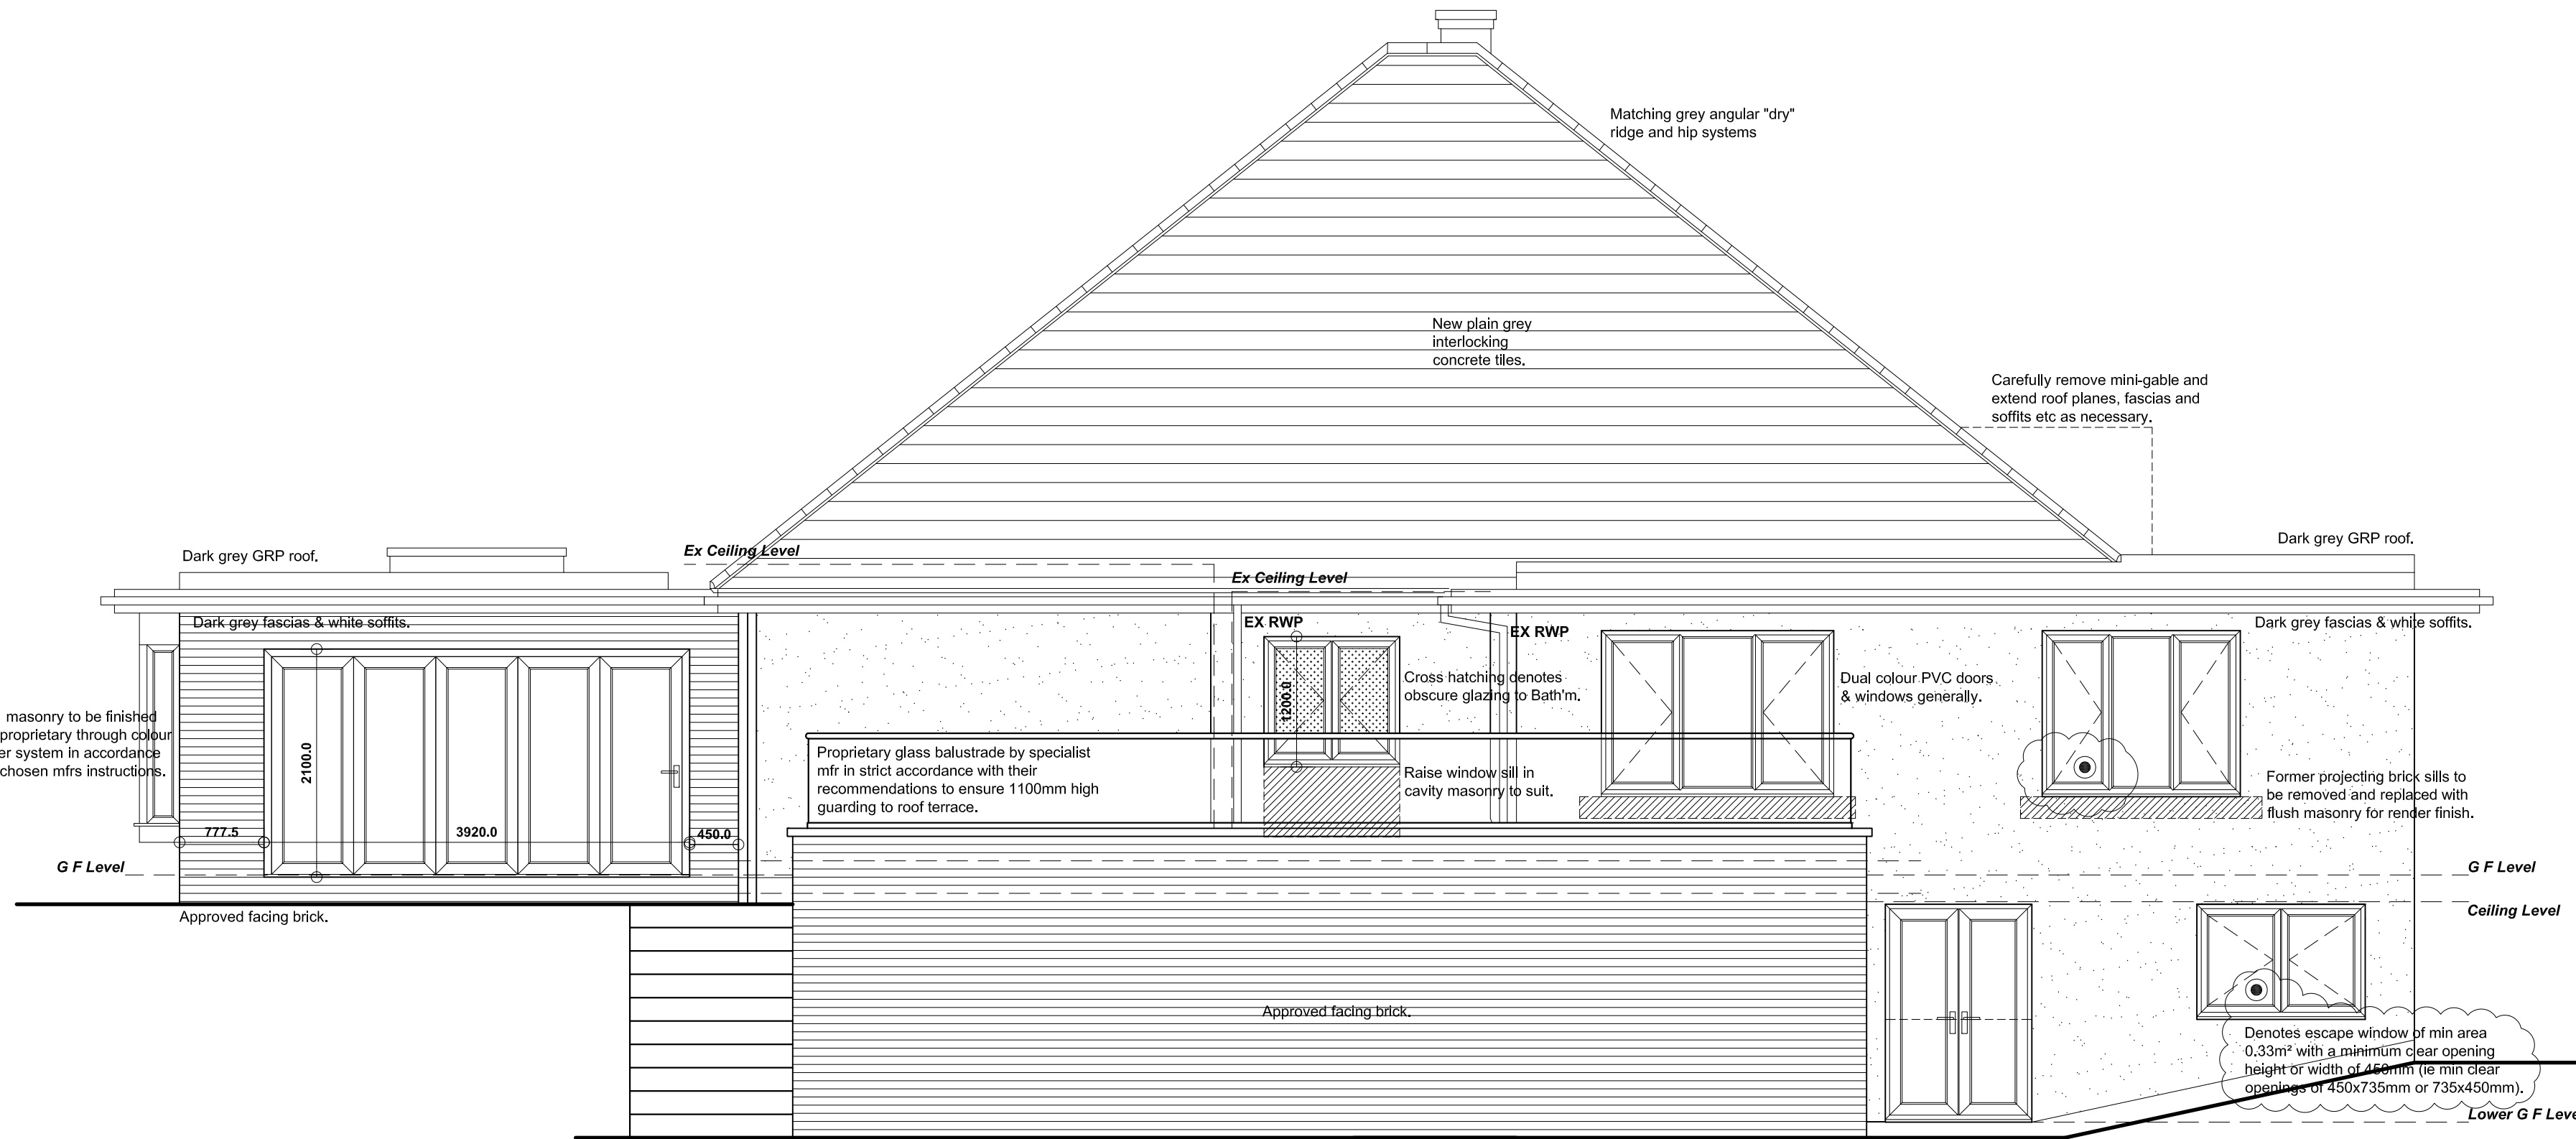

REAR (NE) ELEVATION

C	28/05/2021	Coordinated with B. Regs conditional approval.
B	19/05/2021	Coordinated with Arboricultural Reports.
A	16/03/2021	Ext Materials clarified for LA submissions.
Revision	Date	Description
6	WOODROYD GARDENS, WOMBWELL, BARNESLEY, S73 0HB.	
DETAILED PROPOSALS 1		
Lower GF Plan & Elevations 1.		
Mr & Mrs Tranter.		

JEA Building Design Services	
JE Architectural Ltd 23 Windmill Road, Wombwell, Barnsley, S73 8PW. Tel: 01226 754507 Email: jeald@btconnect.com	
This drawing and the copyright is the Architectural Company's property and maybe used or reproduced only by agreement. All Dimensions in Millimetres Unless specified otherwise and subject to verification on site.	
Scale: 1:50 @ A1	Date: MARCH 2021
Ref: 202028	Drwg No: 03
0 cm	2 cm
4 cm	6 cm