

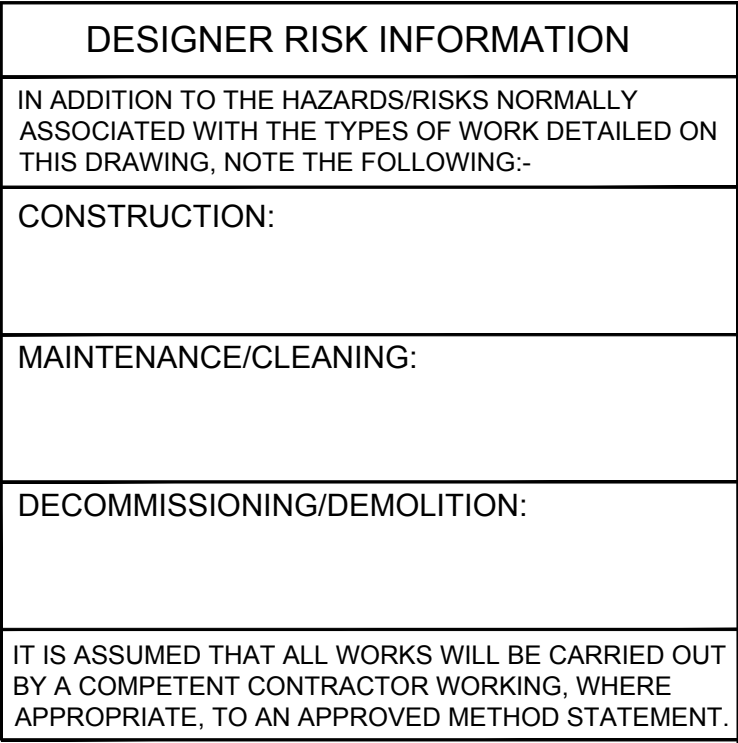
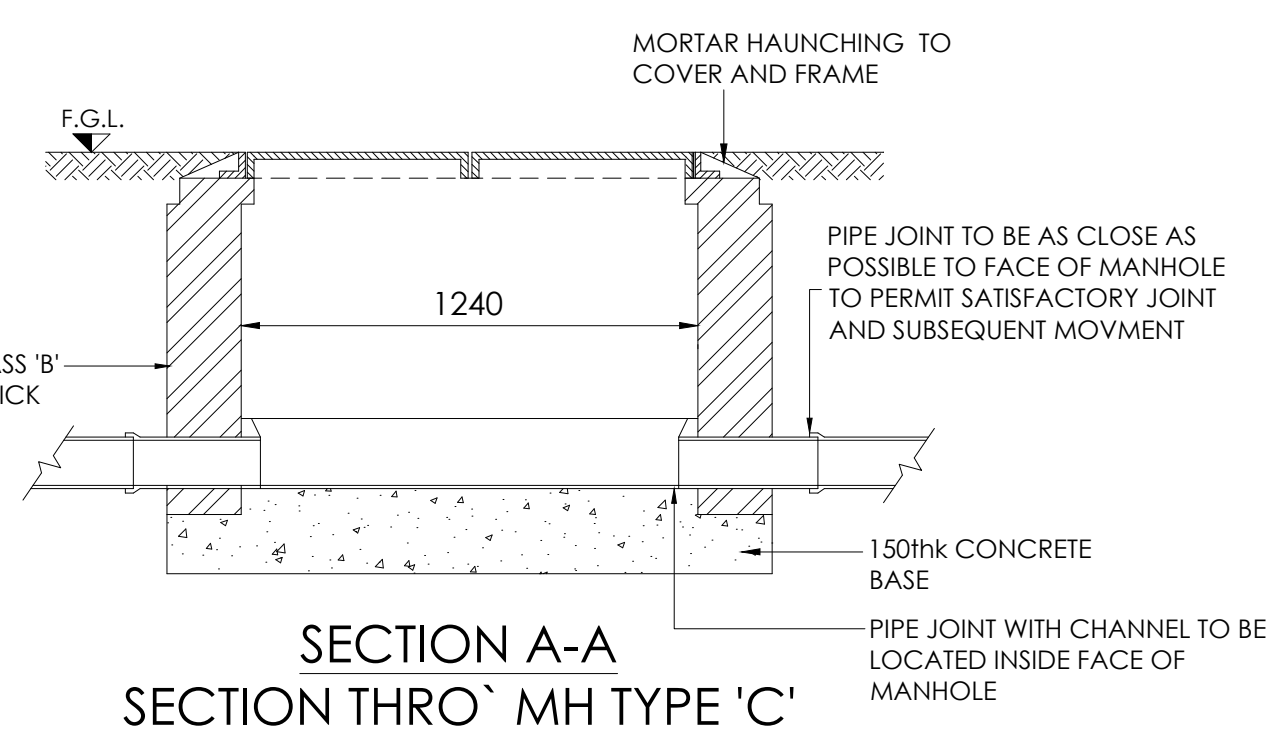


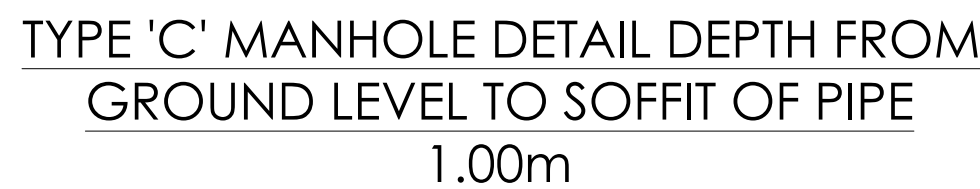

TYPE 'B' MANHOLE DETAIL DEPTH
FROM GROUND LEVEL TO SOFFIT
OF PIPE 1.50m to 3m

TABLE A

PIPE DIA.	ROCKER PIPE LENGTH
150-600	0.6
675-750	1.0
825 & ABOVE	1.25

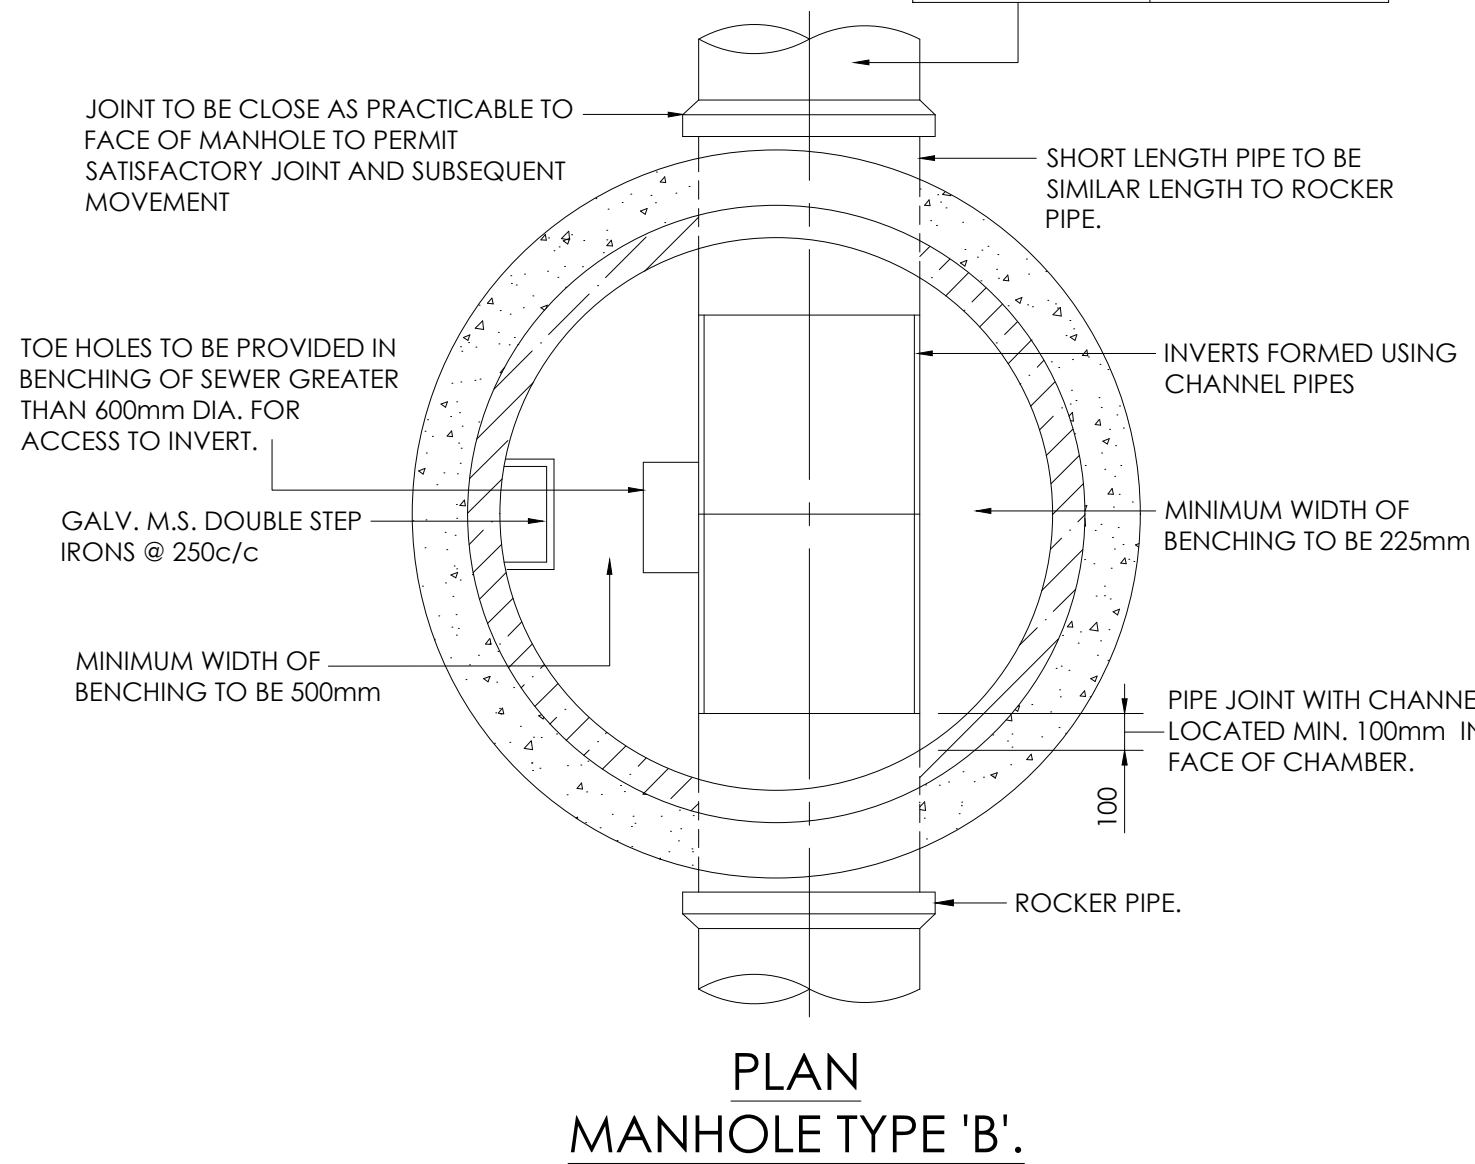

P01	24/11/21	ISSUED FOR INFORMATION			MR TM
Rev	Date	Amendment			
 Southgate House, 38 Southgate, Wakefield WF1 7LT T:01924 811 000 mjmcc.co.uk					
Project: ST MICHAELS AVENUE MONK BRETTON BARNSELEY					
Client: ESH CONSTRUCTION					
Drawing Title: DRAINAGE DETAILS SHEET 1/3					
MR		TM		TM	
MJMC Ref:	7929	Scale:	VARIABLE	Sheet Size:	A1
Revision Status:	P01	Suitability Status:	S2	Date:	NOV 21
Suitability Description: INFORMATION					
Drawing Reference: Project - Originator - Zone - Level - File Type - Discipline - Number 7929-MJM-XX-XX-DR-C-5240					