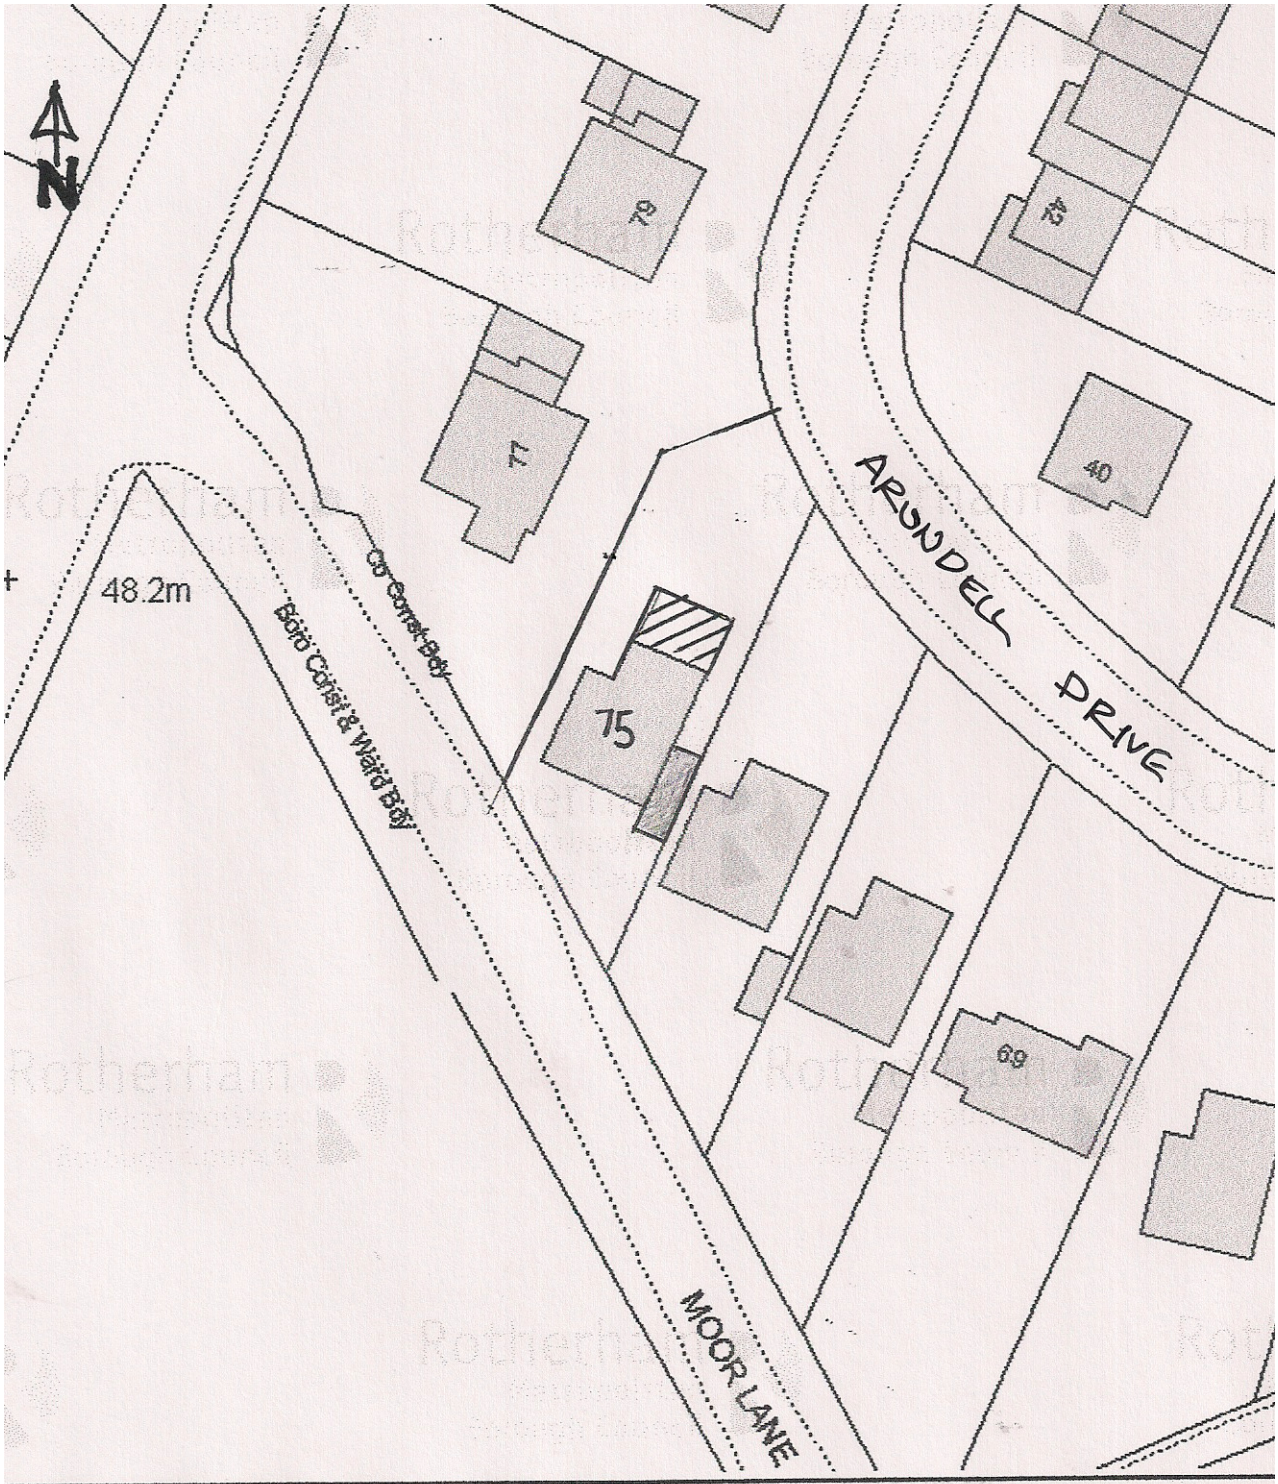



BLOCK PLAN 1:500
75 ARUNDELL DRIVE
LUNDWOOD