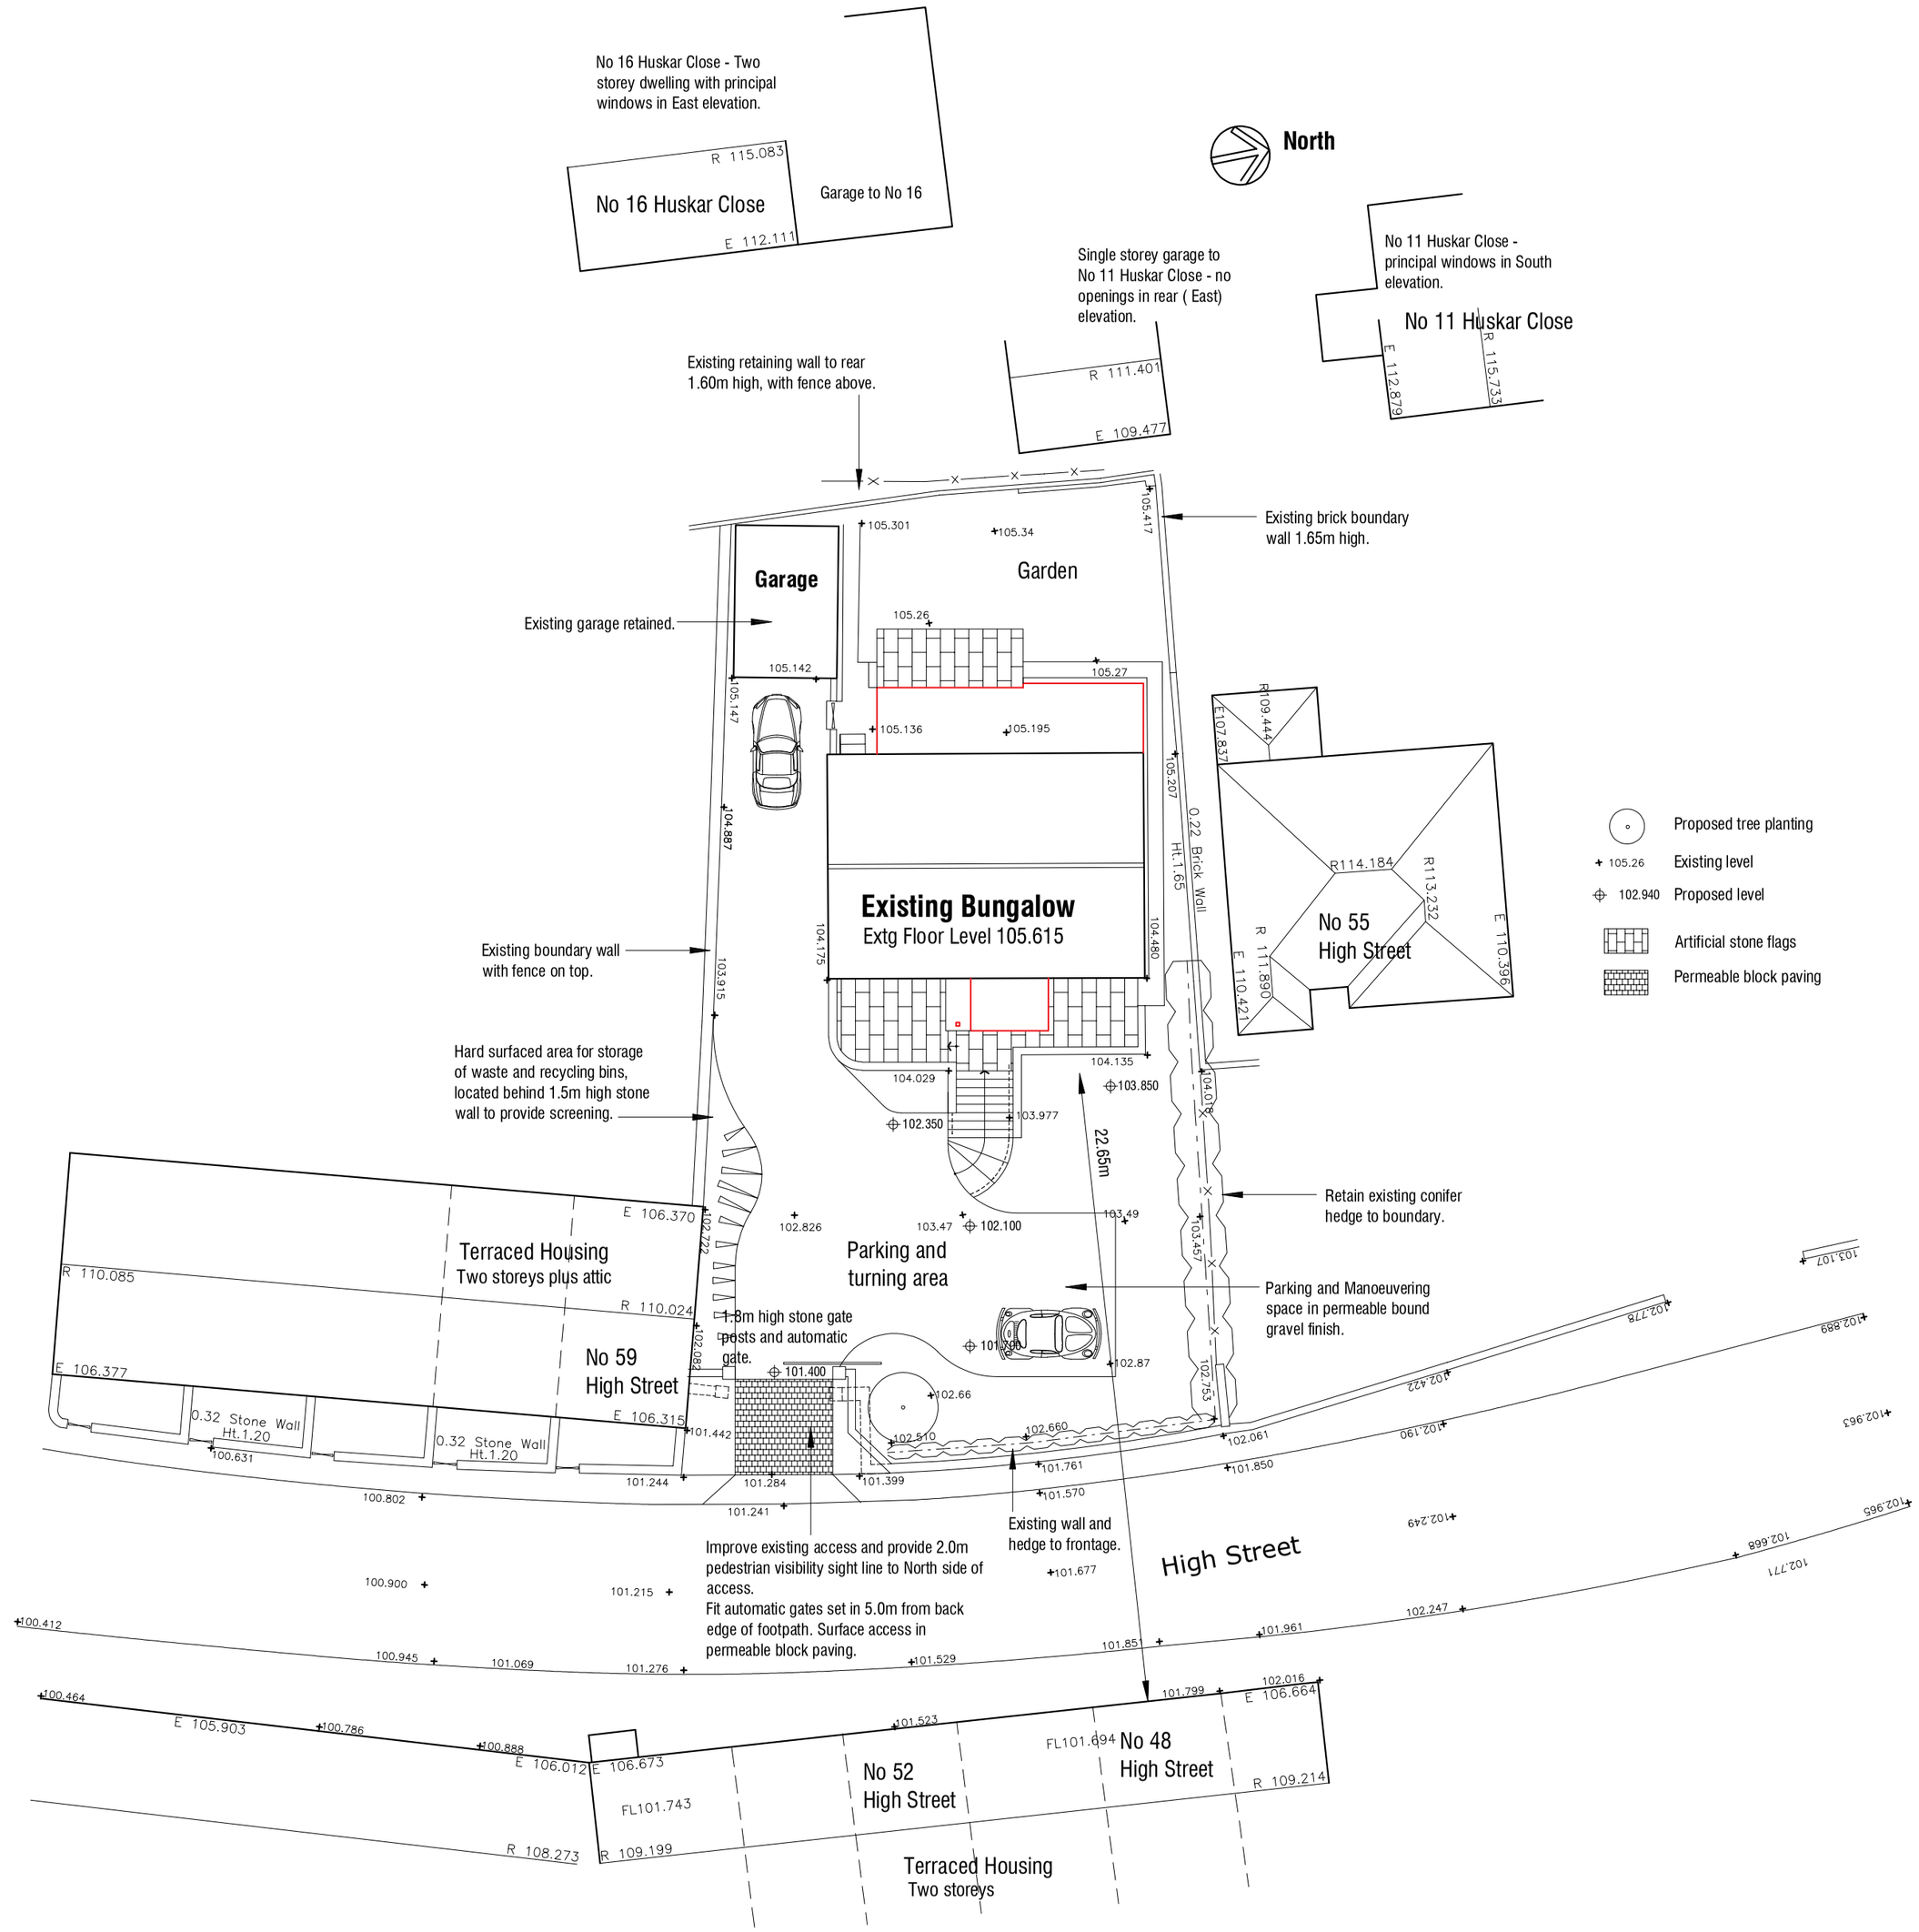

Site Plan 1:200

PROPOSED REPLACEMENT DWELLING
57 HIGH STREET
SILKSTONE BARNSLEY

PROPOSED

SITE PLAN

mboothdesign
architectural design and building consultants

Fairfield House
Berneslai Close Barnsley
S70 2FL
M: 07881898300
E: mark@mboothdesign.co.uk

Scale	1:200 @ A2	Drawn	MJB
Date	JULY 2024	Ref.	12.62
Dwg No.	**P13**	Rev.	

0cm 2cm 4cm 6cm

Copyright mboothdesign. All dimensions in millimeters unless otherwise stated.
Dimensions for setting out in existing buildings are to be checked and verified on site.