


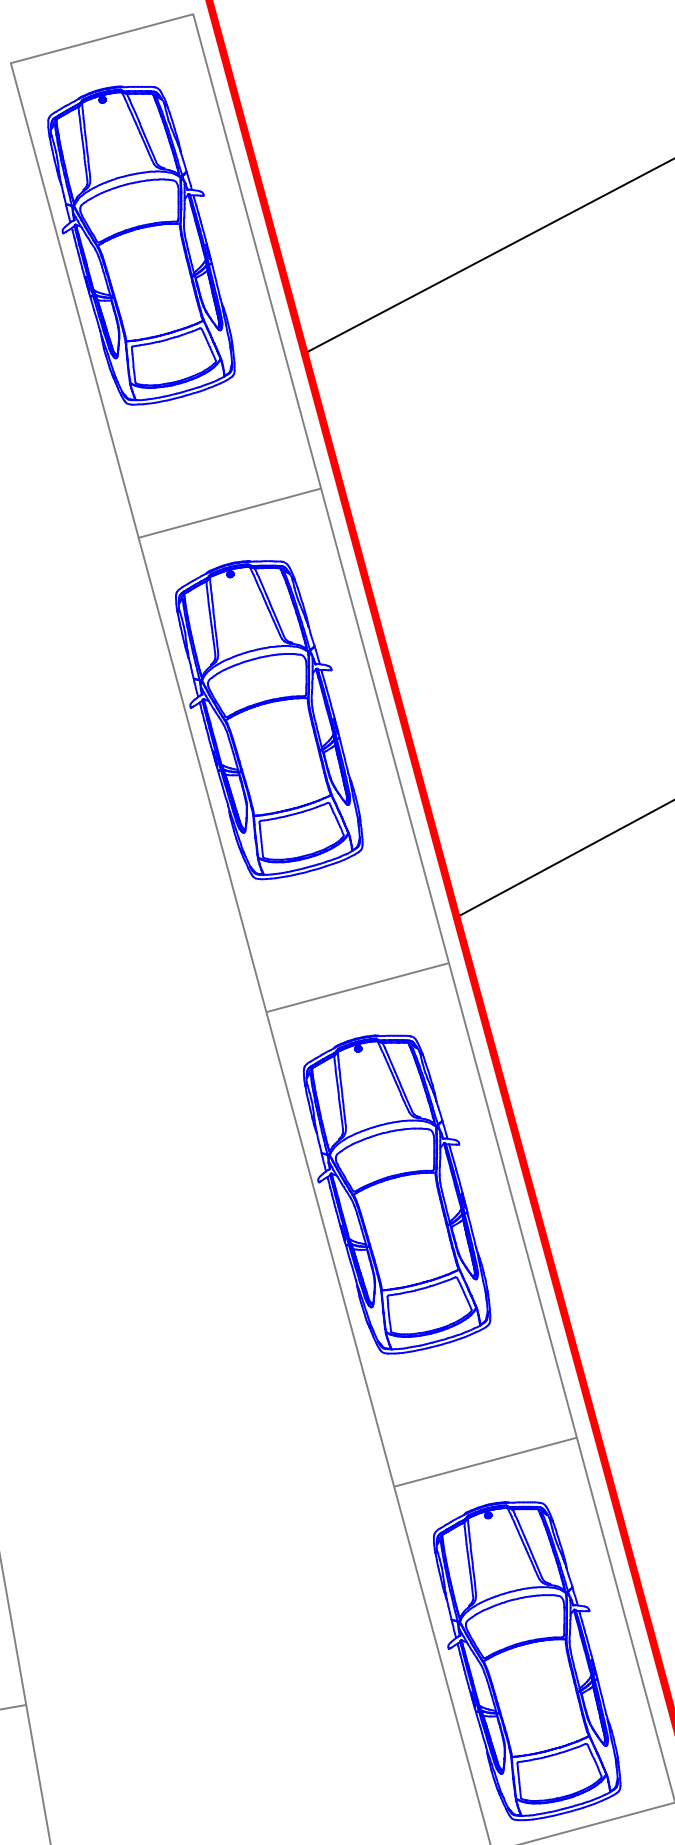


Existing Access
to Remain.

4800





Proposed Position
of Semi-Detached
House.

Proposed Position
of Block of Town
Houses.

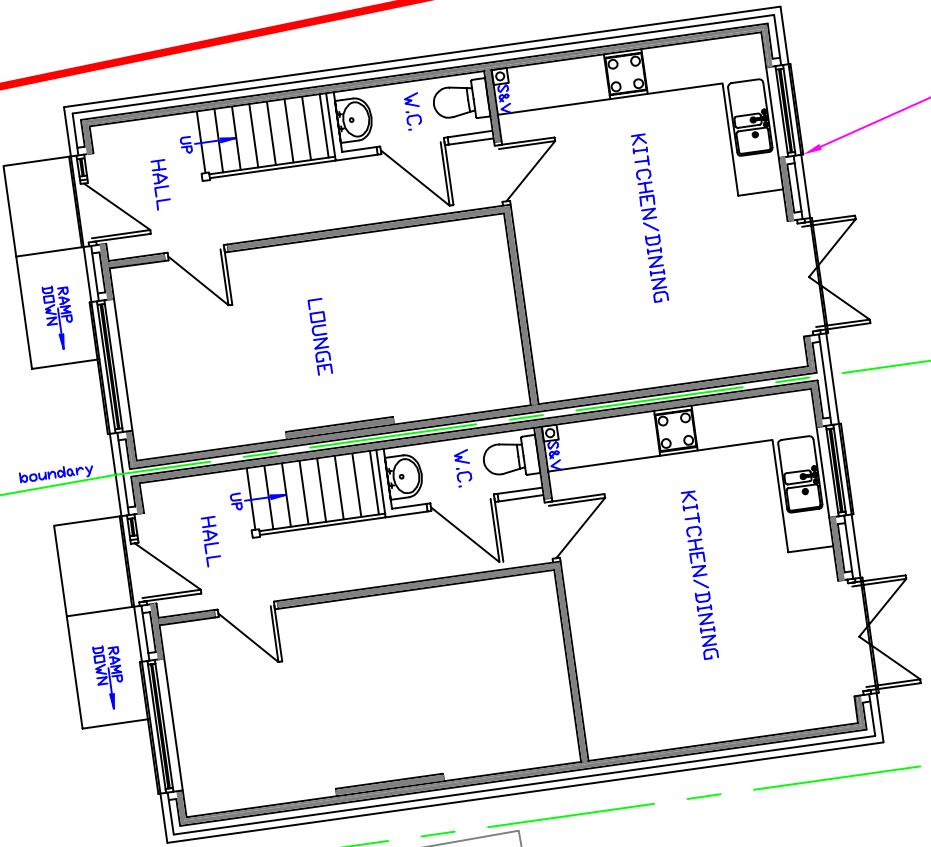

Proposed Position
of Semi-Detached
House.

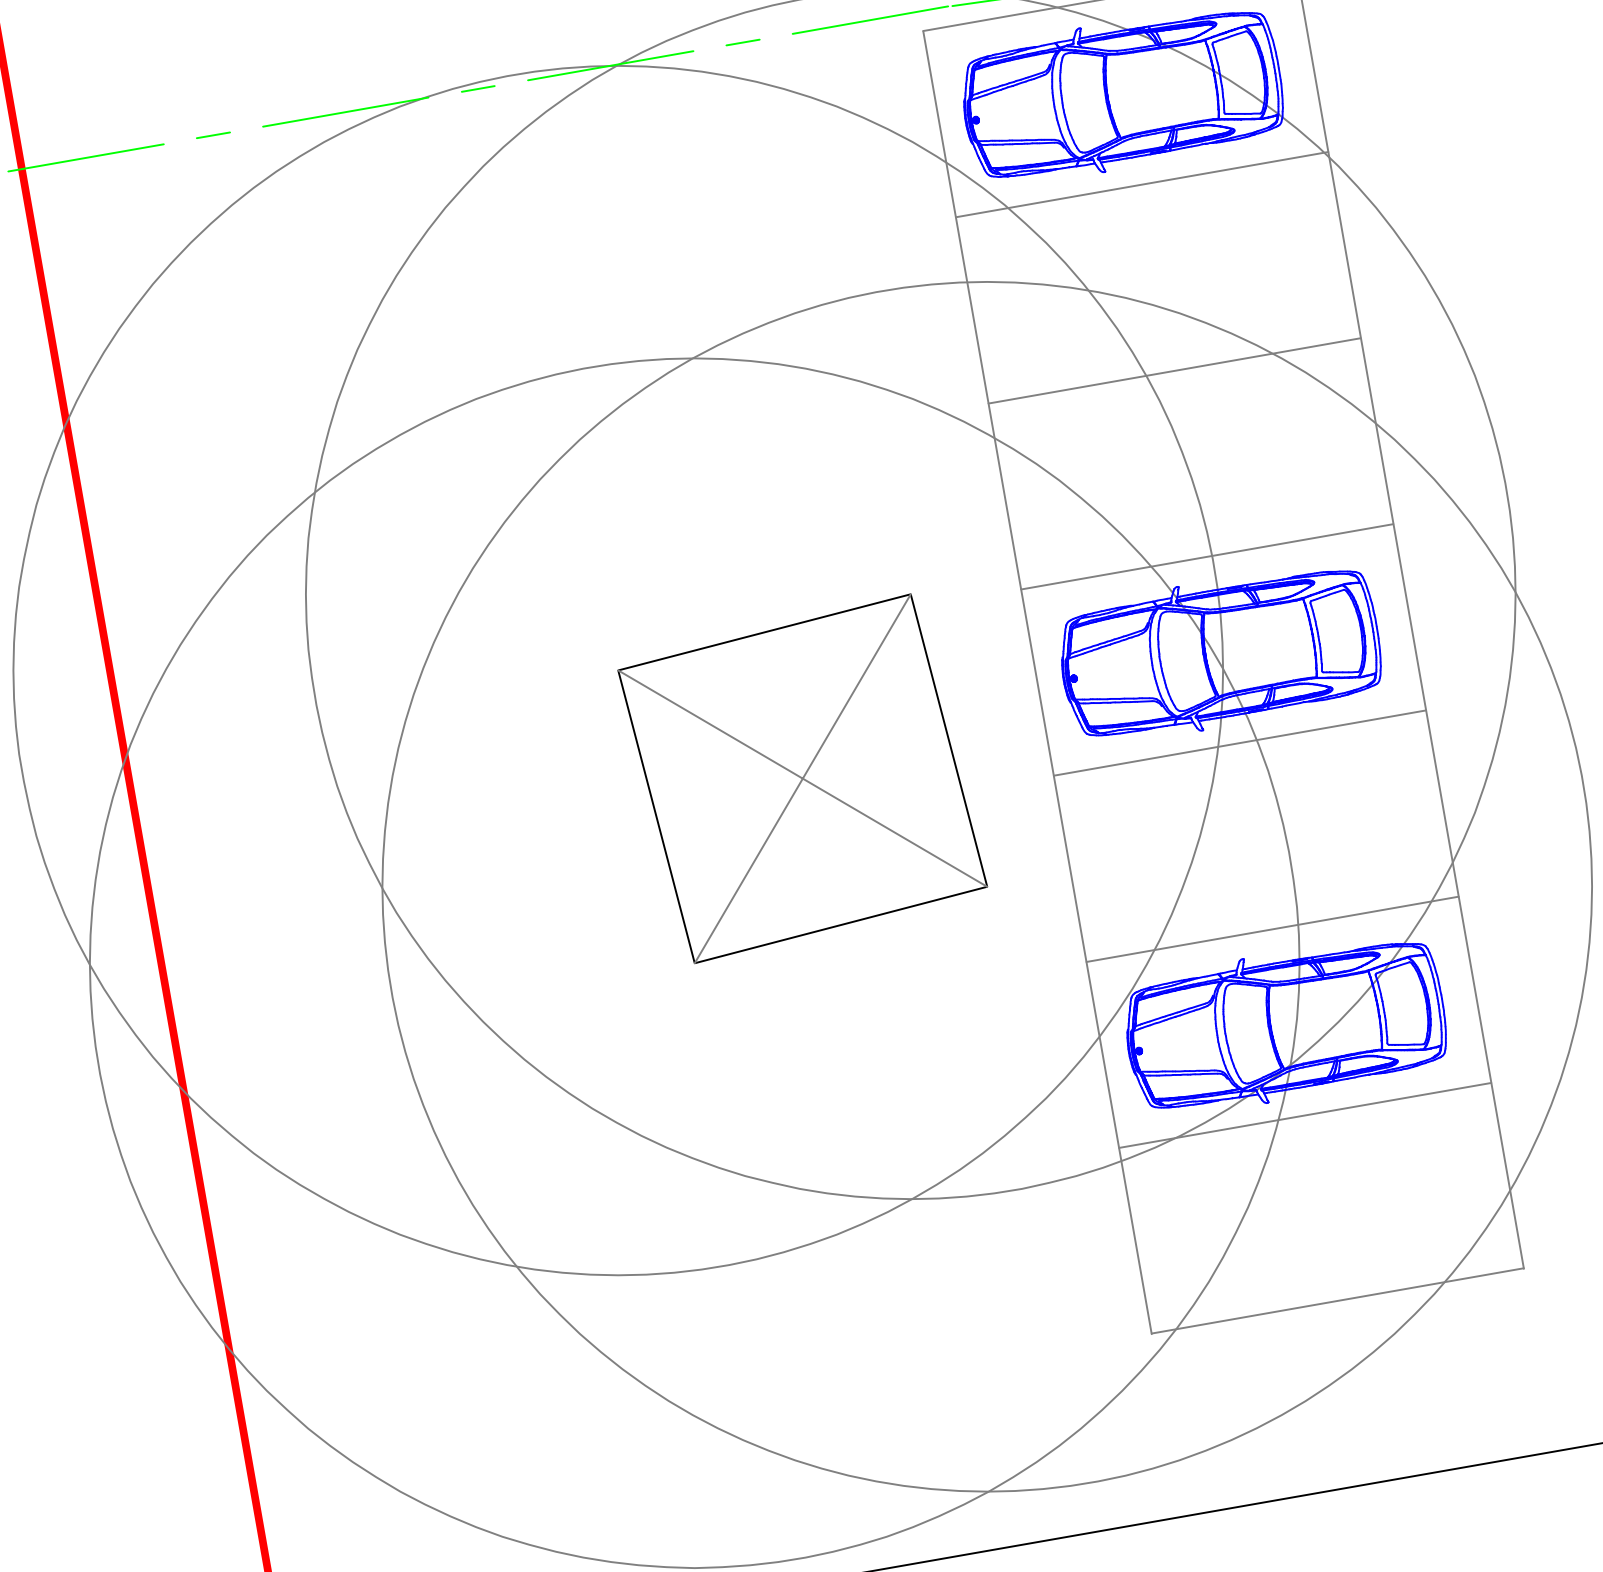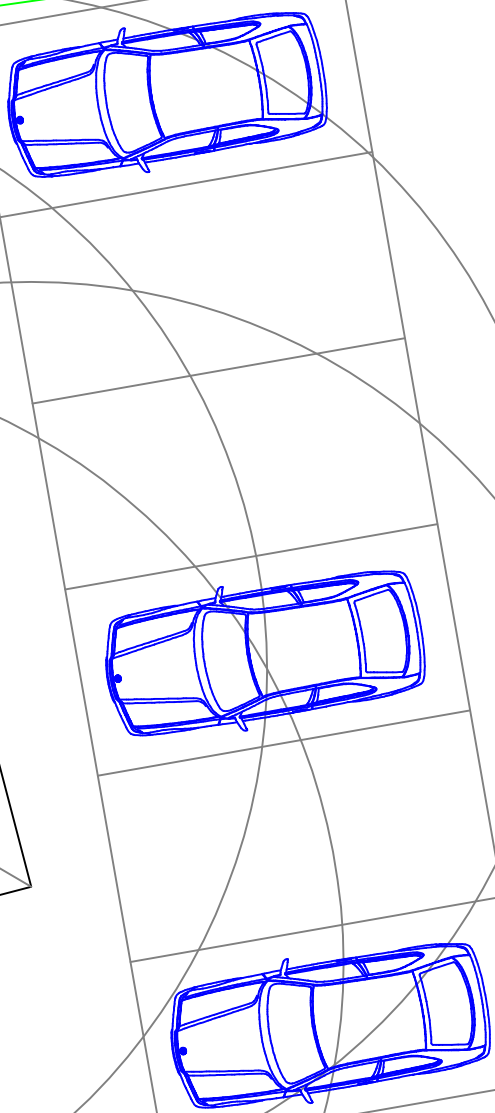

Alandale


LO1



DO NOT SCALE
THIS DRAWING IS COPYRIGHT ©

NOTES

REVISION

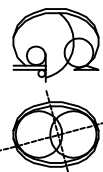

DESIGN

Switland, Bleasby Road
Thurgarton
Nottinghamshire
NG14 7FW
TEL: 01636 830124 MOBILE : 07771 675788
E-MAIL: godesignplanning@aol.com

CLIENT
Mr. R. Morley

PROJECT
Darfield Working Mens Club
1, Upperwood Road,
Darfield, Barnsley.
S73 9QR

TITLE
Proposed Development
Of Site.

DRAWN BY
G. O'Shea

CHECKED BY

SCALE
1:100

DATE
16-11-09

DWG No.
BWM-002

REV