
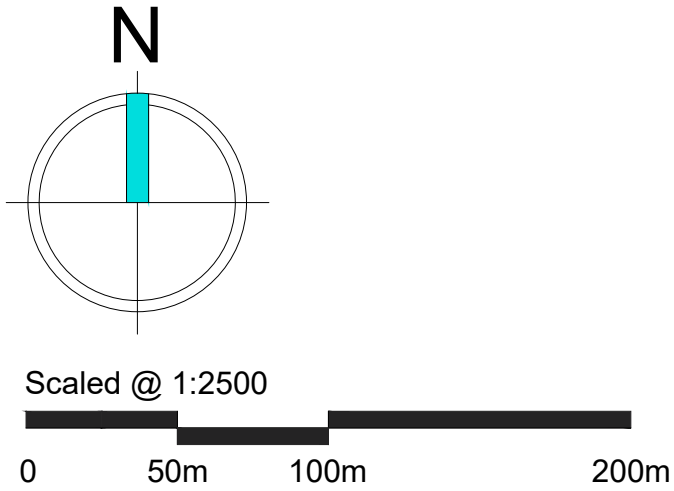


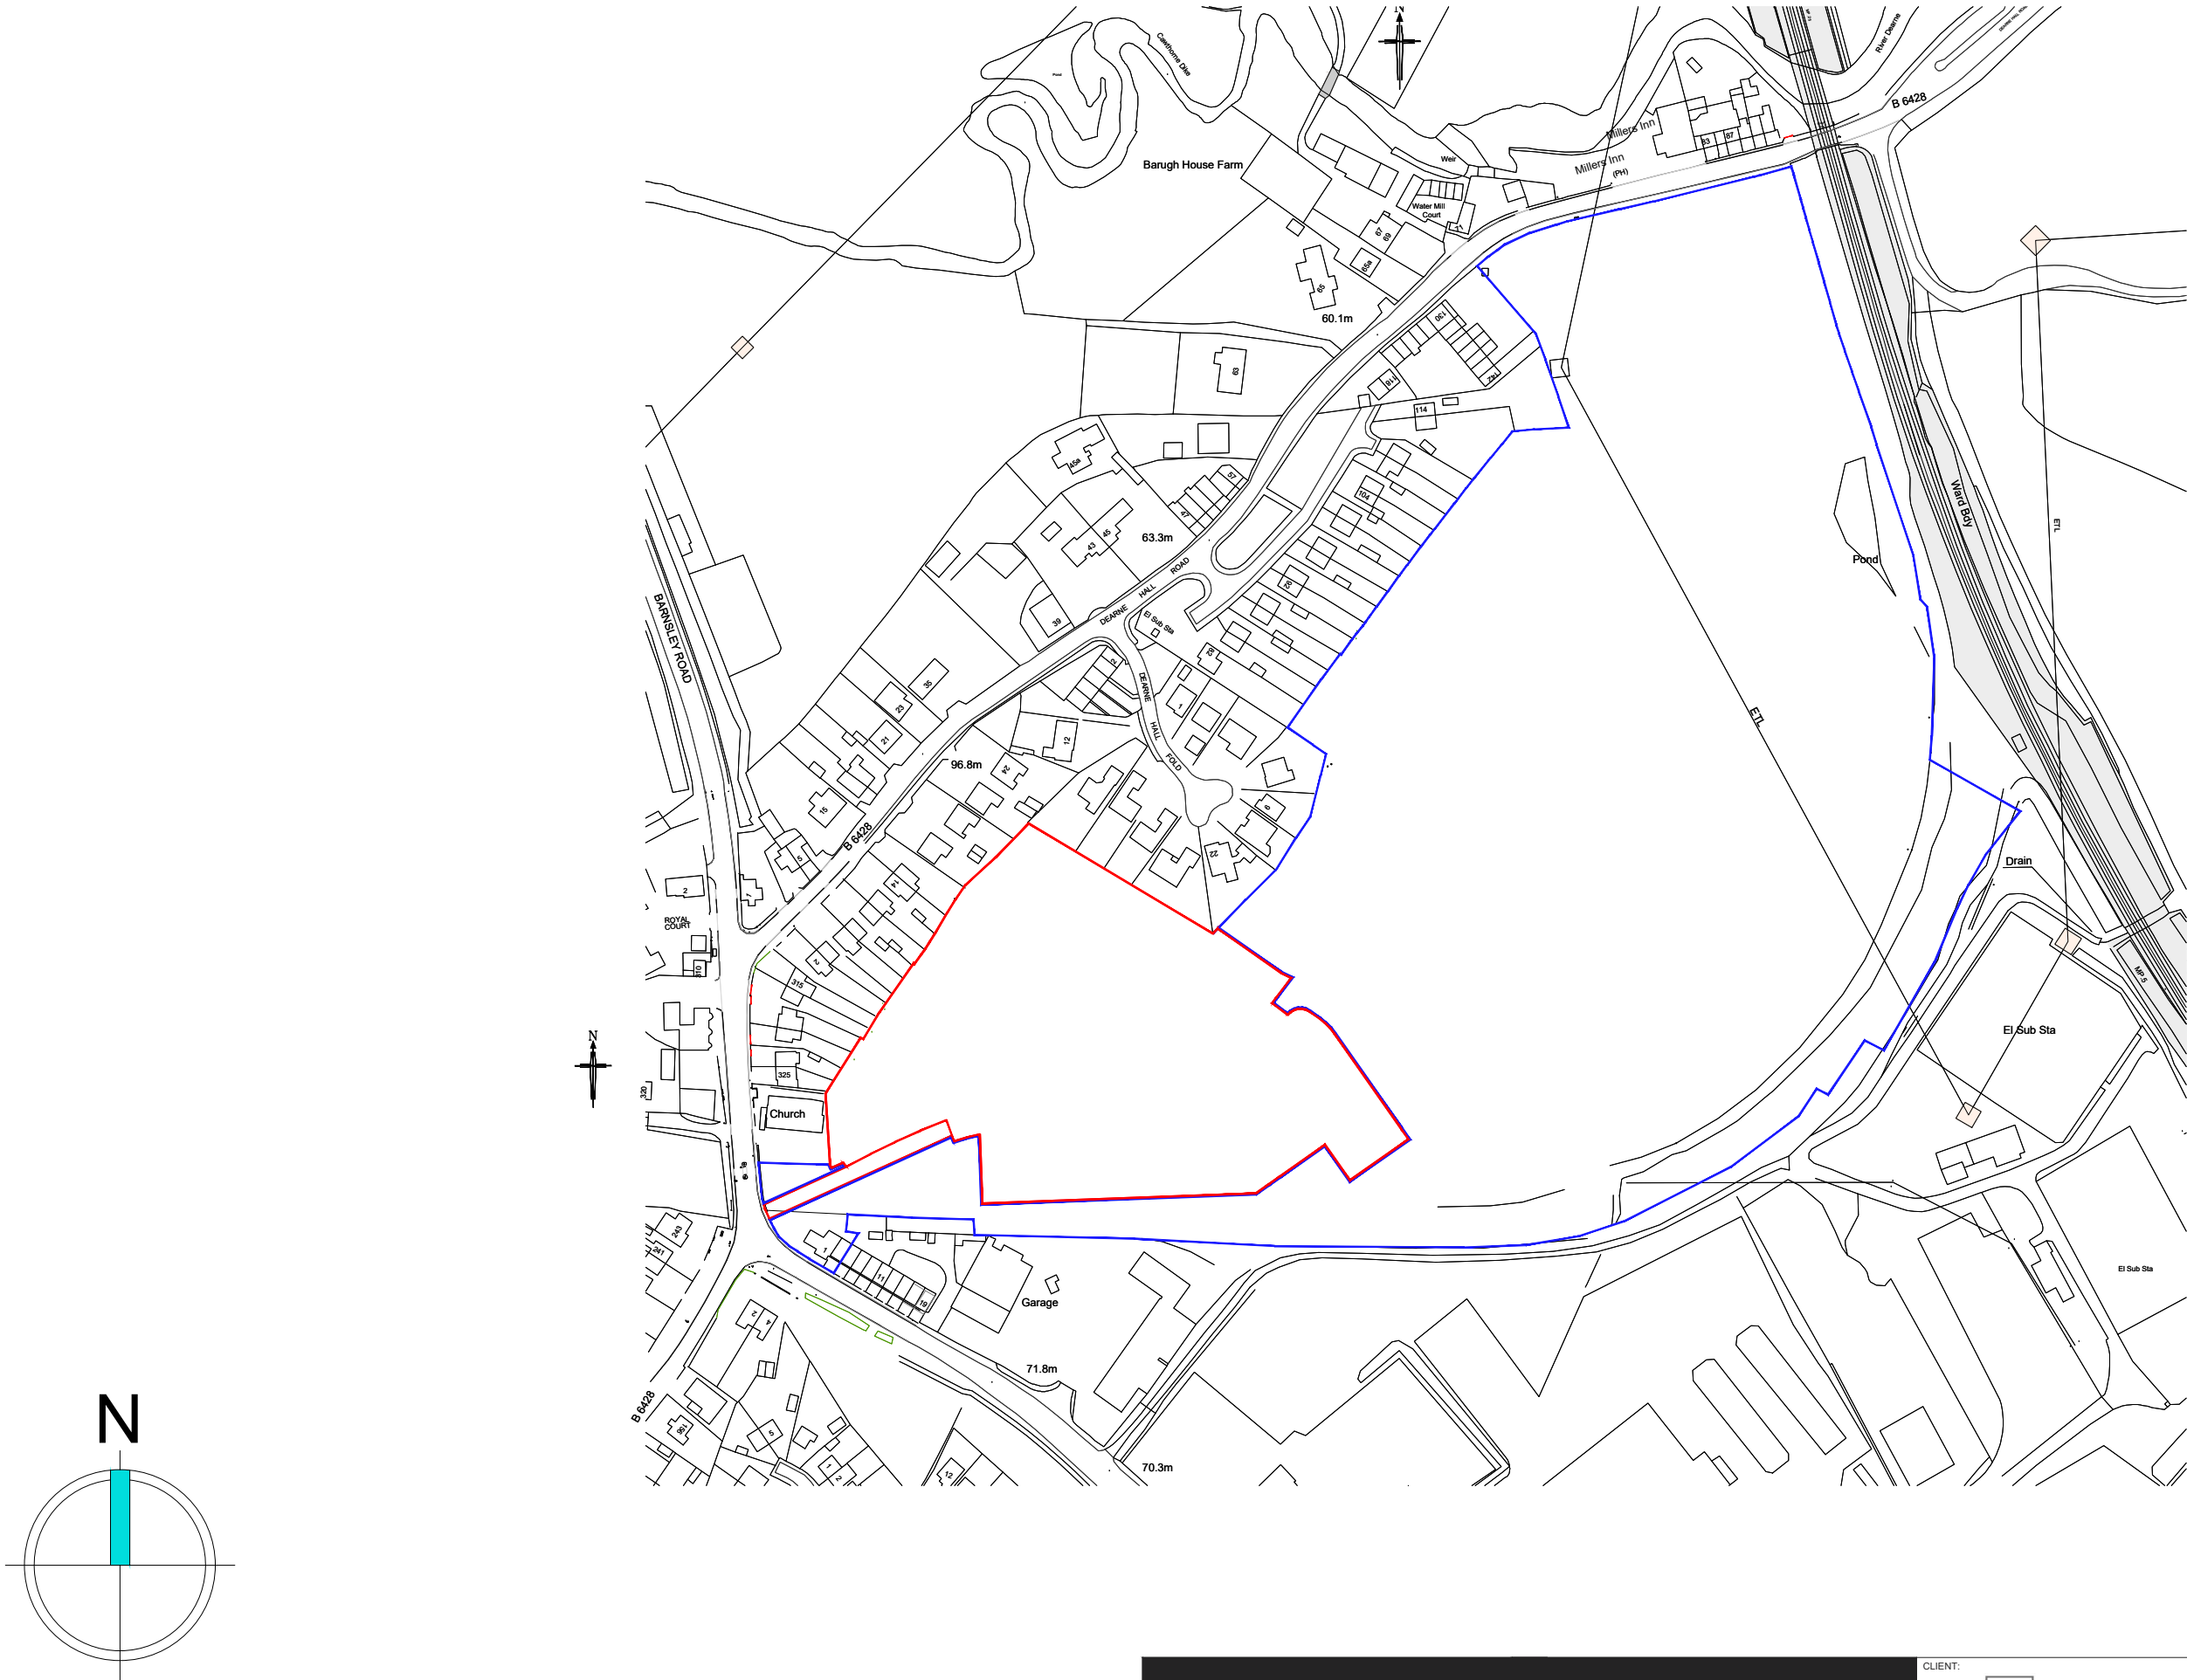

REV.	DESCRIPTION:	BY:	DATE:

STEN
ARCHITECTURE

Suite 4, Unit 1,
Benton Office Park,
Bennett Avenue,
Horbury,
Wakefield,
WF4 5RA
Tel: 01924 669424

Web: www.sten-architecture.co.uk
Twitter: [@STEN_arch](https://twitter.com/STEN_arch)
Facebook: [stenarchitectureltd](https://www.facebook.com/stenarchitectureltd)
Linkedin: [Sten Architecture](https://www.linkedin.com/company/sten-architecture)

CLIENT:		TITLE: Location plan			
BARRATT HOMES					
SITE: Low Barugh Barnsley		SCALE AT A3: 1:2500	DATE: 07.11.18	DRAWN: TS	CHECKED:
		PROJECT NO: 1862	DRAWING NO: 1862.02		REVISION: