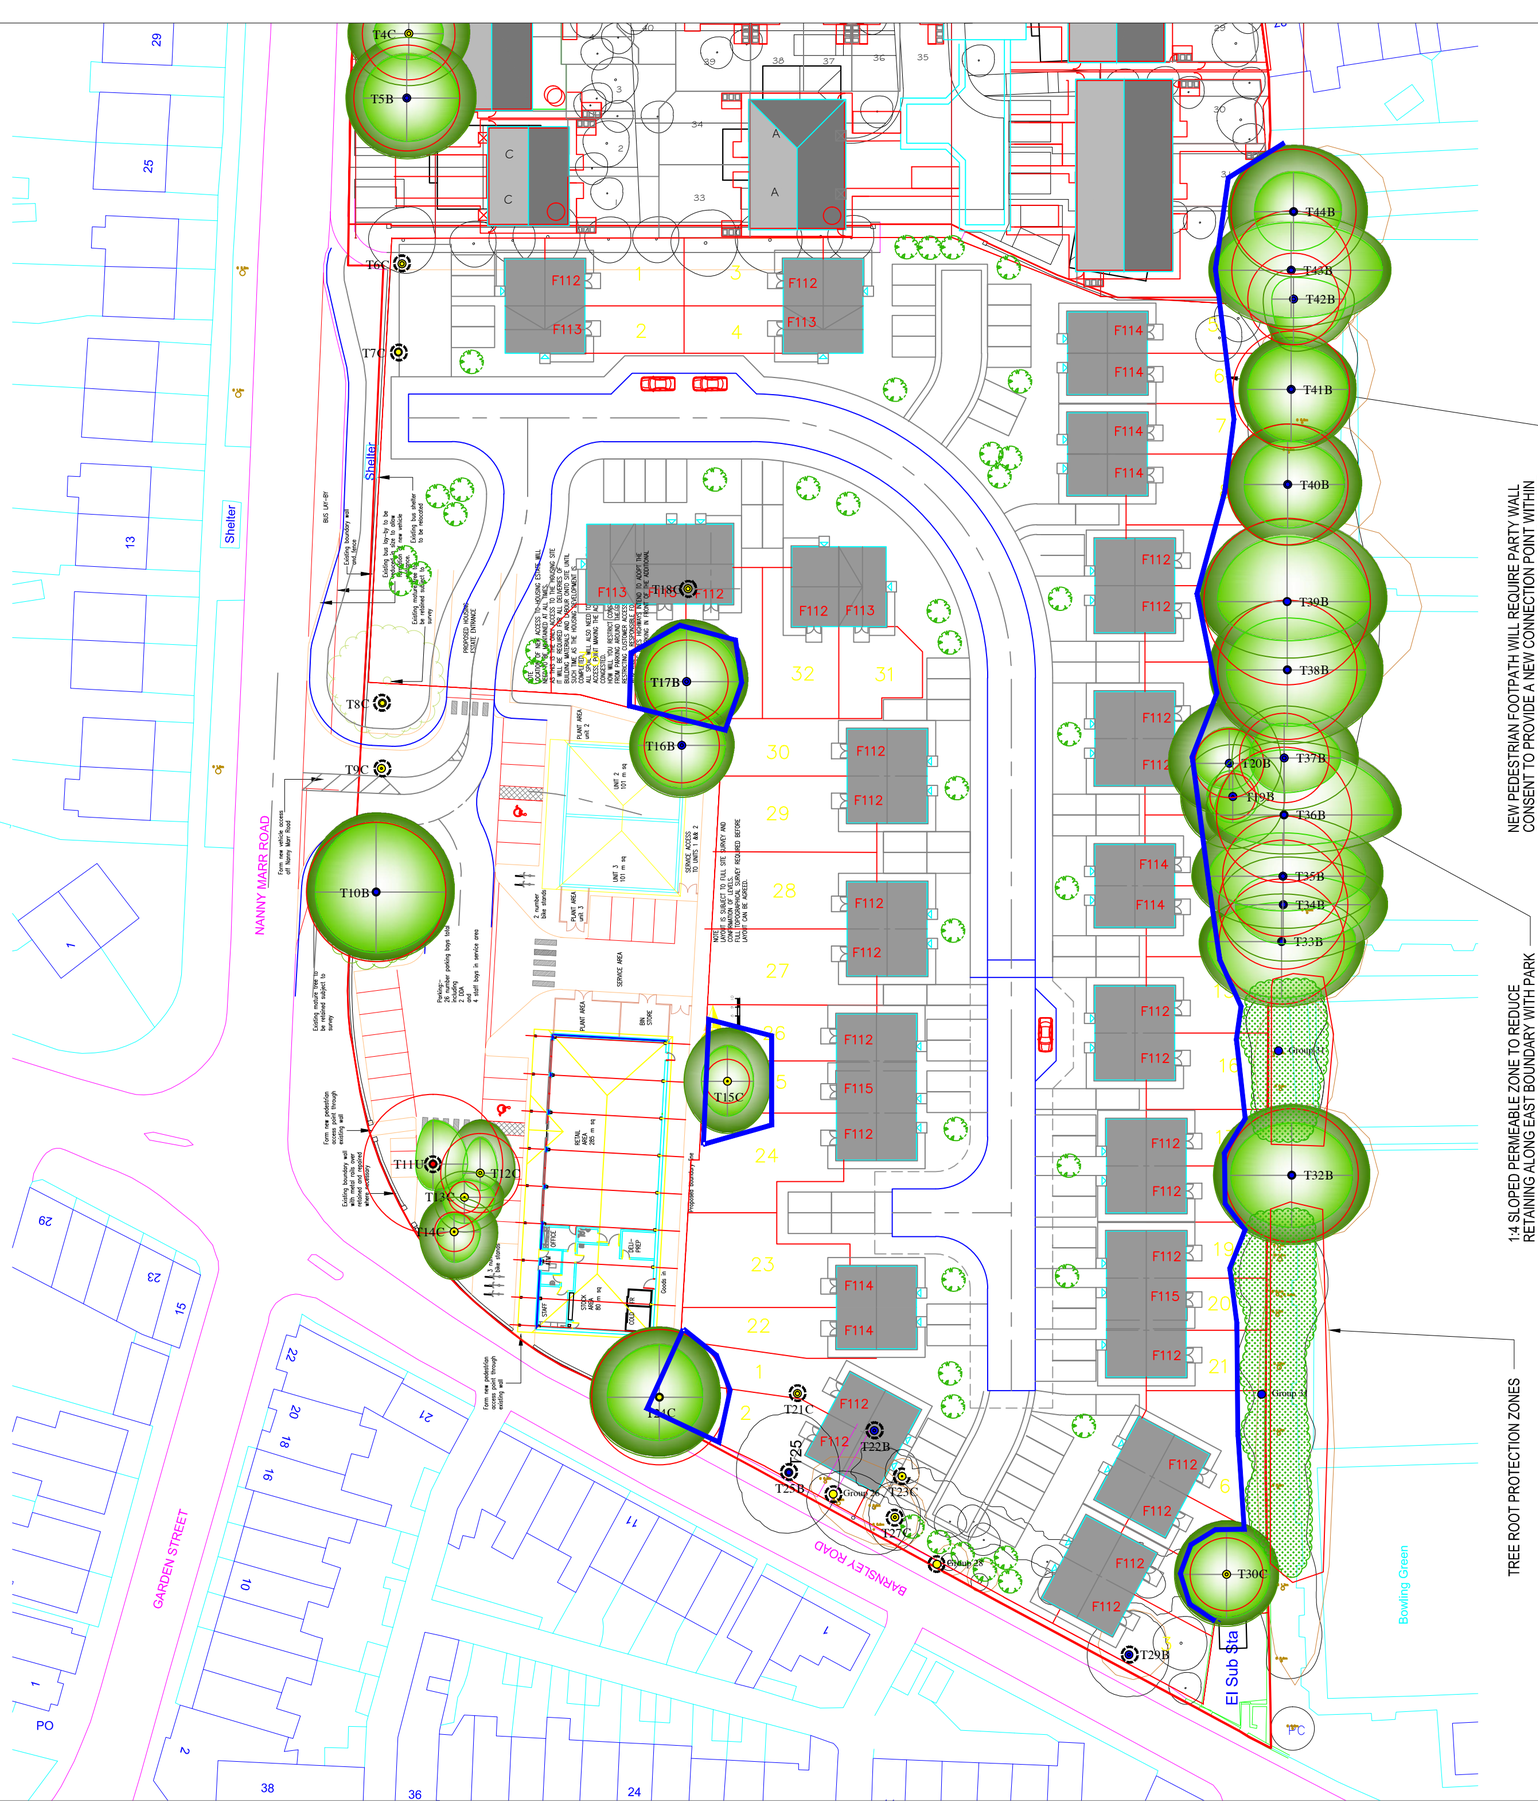



© This drawing should only be used for the purpose for which it is intended, all rights are reserved and it should not be reproduced without written permission. All dimensions should be checked on site and any discrepancies, ambiguities and/or omissions between this drawing and information issued in the accompanying report should be forwarded to this office for clarification before proceeding.

The original of this drawing was produced in colour - a monochrome copy should not be relied upon

## Key:

- Tree Number
- Tree Crown True Shape (Shaded Light Green)
- Predicted Future Growth Of Canopy (Shaded Dark Green & Surrounding Current Crown Shape)
- Trees To Be Removed Broken Black Ring Surrounding Centre
- Tree Quality Assessment Centre Colours As Below
- Green Centre = High Quality (Denoted By Letter A)
- Blue Centre = Moderate Quality (Denoted By Letter B)
- Yellow Centre = Low Quality (Denoted By Letter C)
- Red Centre = Unsuitable To Retain (Denoted By Letter U)
- BS Root Protection Area As Shown By The Red Circle Around The Tree
- Tree / Woodland Groups
- Hedgerows
- Position Of Protective Barrier (Continuous Blue Line)

Institute of Chartered Foresters
Registered Consultant

Arboricultural Impact Assessment
Tree Protection Plan (TPP)

Retained Trees Shown On Proposed Layout With Protective Measures Indicated

The Former Foulstone School,

Nanny Marr Road, Darfield,

Phase 2
For
Partner Construction

AllAboutTrees Ltd
Arboricultural & Ecological Consulting
Chartered Arboriculturalists & Environmentalists
**The Old School, Quarry Lane,**
**Butterknowle, Co. Durham, DL13 5LN**
**Tel 0191 3739494 01388 529200**
email info@allabouttrees.co.uk www.allabouttrees.co.uk

Drawn at Durham Office By TA Checked by AW

Scale 1:500 at A2 Date 11.12.18

-Registered Chartered
-Arboricultural Consultants
-Planning & Development
-Urban Forestry
-Ecological Consultants

Drawing Ref. TPP

Revision -