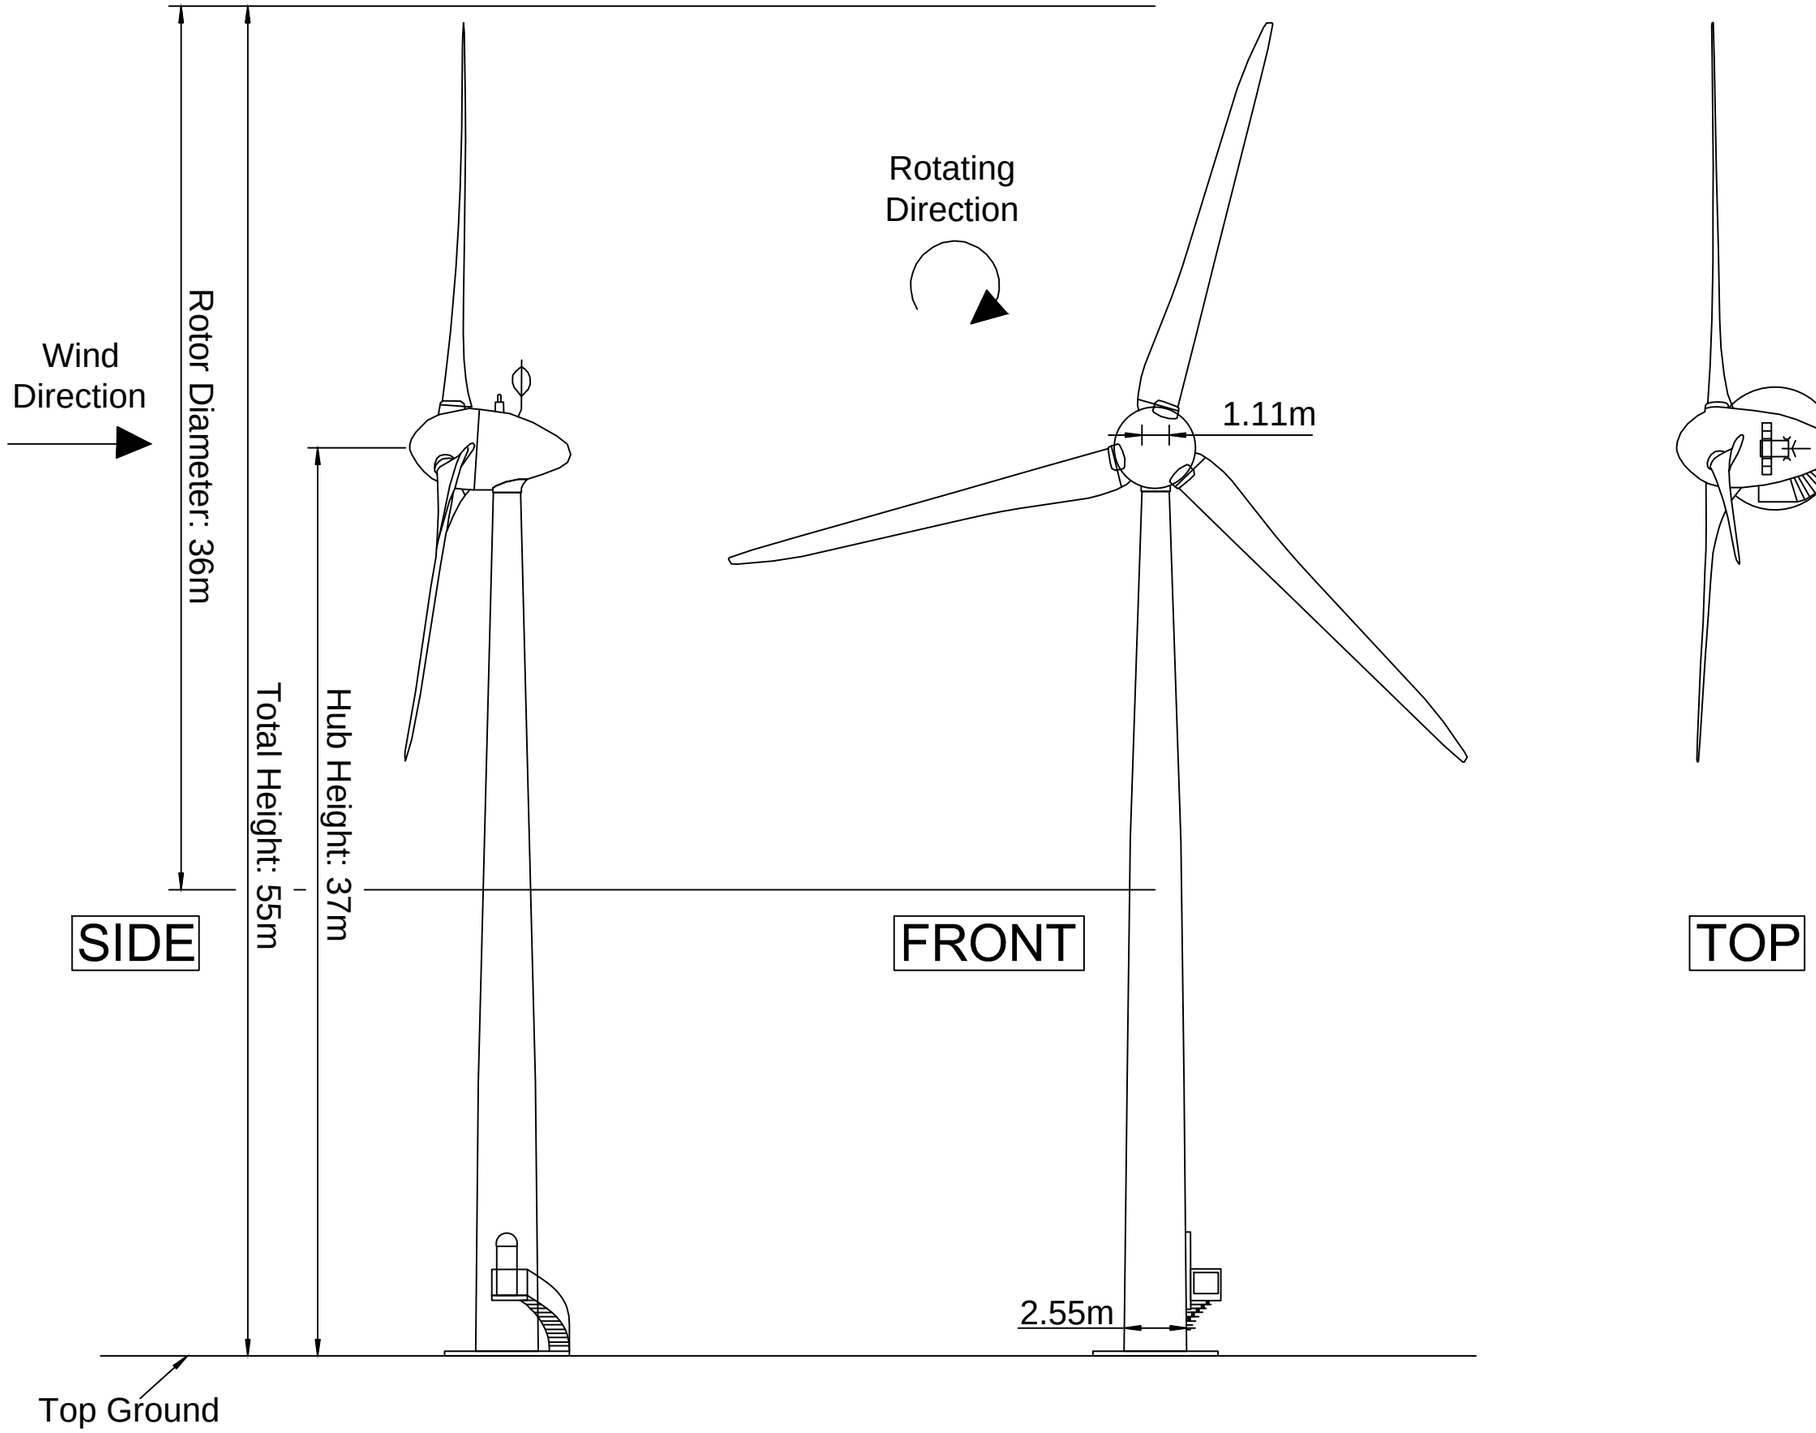


Note

- Do not scale from this drawing. Use figured dimensions only.

EmpiricaInvestments

enzygo
environmental consultants

STEP Business Centre, Wortley Rd, Sheffield, S36 2UH

CLIENT: Empirica Investments

SCALE: 1:250@A3

PROJECT REF: SHF.309.001.D.049.B

DRAWN: MG

CHECKED: JM

DATE: Jan 2012

PROJECT: Ringstone

TITLE: Turbine Elevation Plan

FIGURE NO: 5