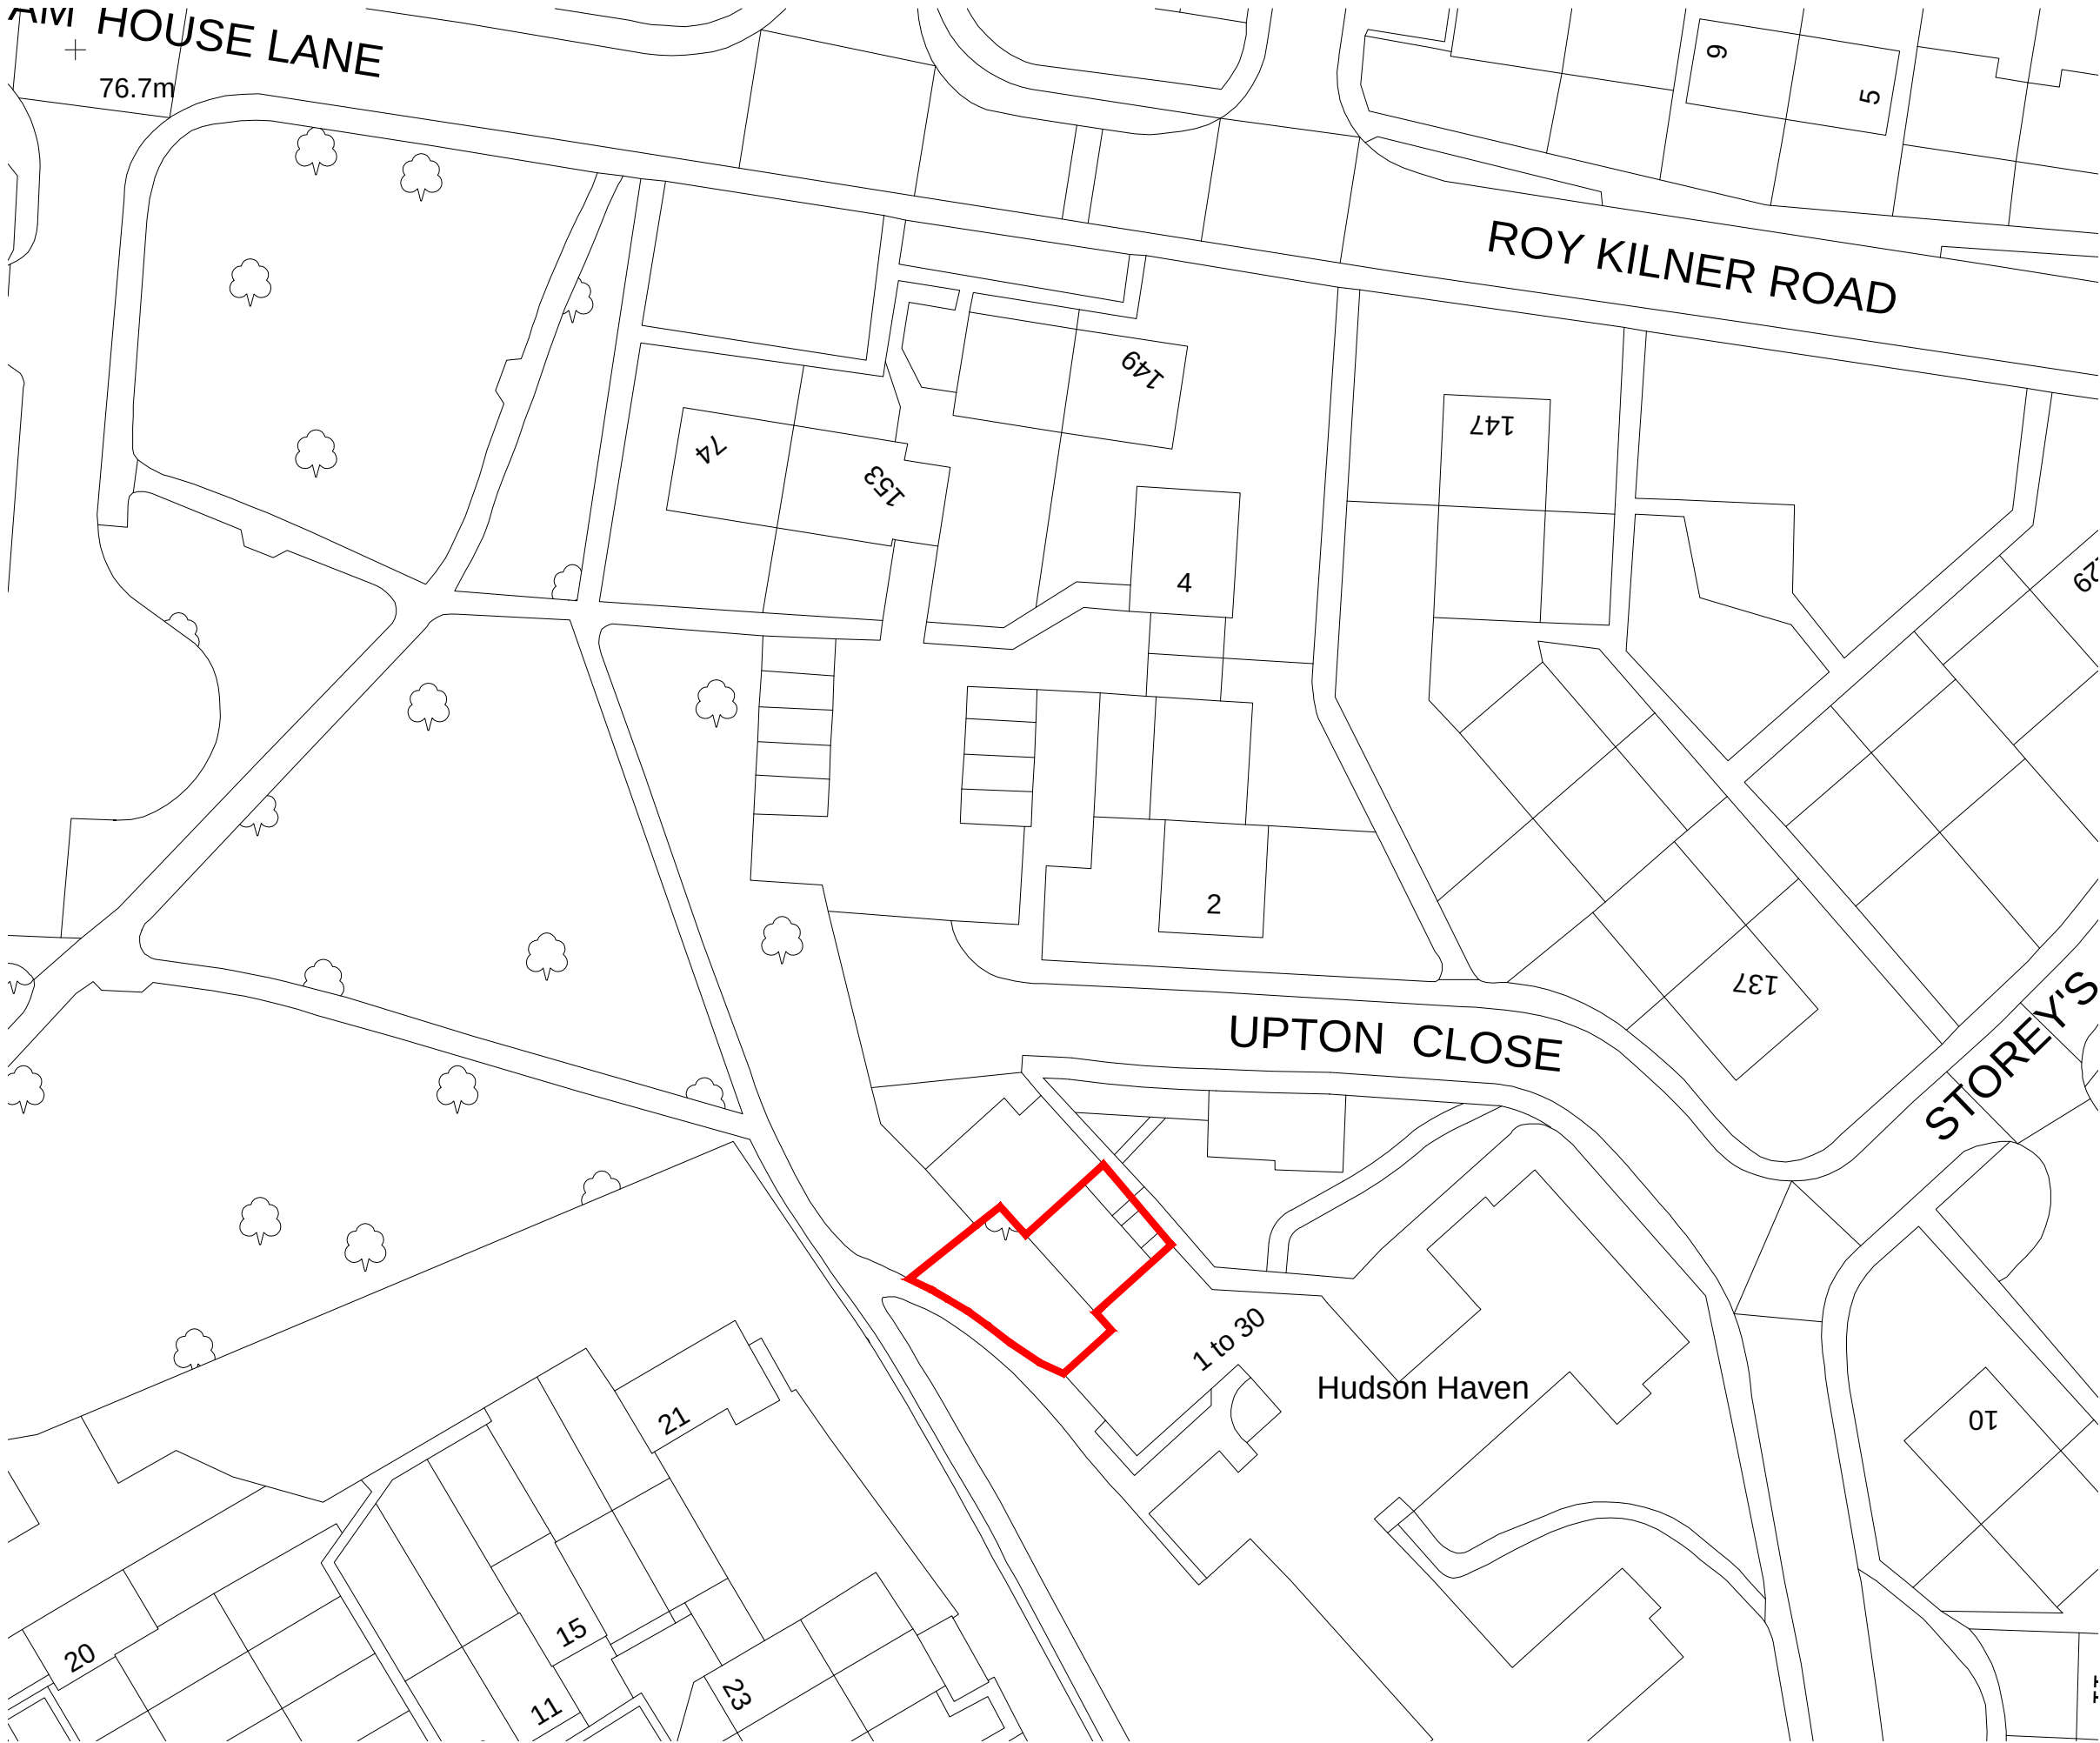


1:500 ORIGINAL SHEET SIZE **A3**

THIS DRAWING IS PRODUCED FOR USE IN THIS PROJECT ONLY AND MAY NOT BE USED FOR ANY OTHER PURPOSE. THE ORIGINATOR ACCEPTS NO LIABILITY FOR THE USE OF THIS DRAWING OTHER THAN THE PURPOSE FOR WHICH IT WAS INTENDED IN CONNECTION WITH THIS PROJECT AS RECORDED IN THE 'PURPOSE FOR ISSUE' AND 'FILE STATUS CODE'.

THIS DRAWING MAY NOT BE REPRODUCED IN ANY FORM WITHOUT PRIOR WRITTEN AGREEMENT.

© CROWN COPYRIGHT AND DATABASE RIGHTS -- ORDNANCE SURVEY LICENCE NUMBER 100019340.

KEY PLAN



NOTES

Rev	Description	Date
P1	First Issue	18/12/20
P2	Redline amended. Site layout moved	19/01/21



NPS Barnsley Ltd
Gateway Plaza, Sackville St, Barnsley, South
Yorkshire, S70 2RD,
Tel: 01226 774605; Email: barnsley@nps.co.uk
web:www.nps.co.uk

CLIENT

Berneslai Homes

PROJECT

**1 Upton Close
Warden House Conversion**

TITLE

Site Location Plan

SCALE	DISCIPLINE	PROJECT NUMBER
1:500	ARCH	104020

DRAWING NUMBER
NPS-DR-A-(00)-001

STATUS CODE S4	PURPOSE OF ISSUE PLANNING APPROVAL	Drawn BST
REV CODE P2		Checked XX
		Approved XX