



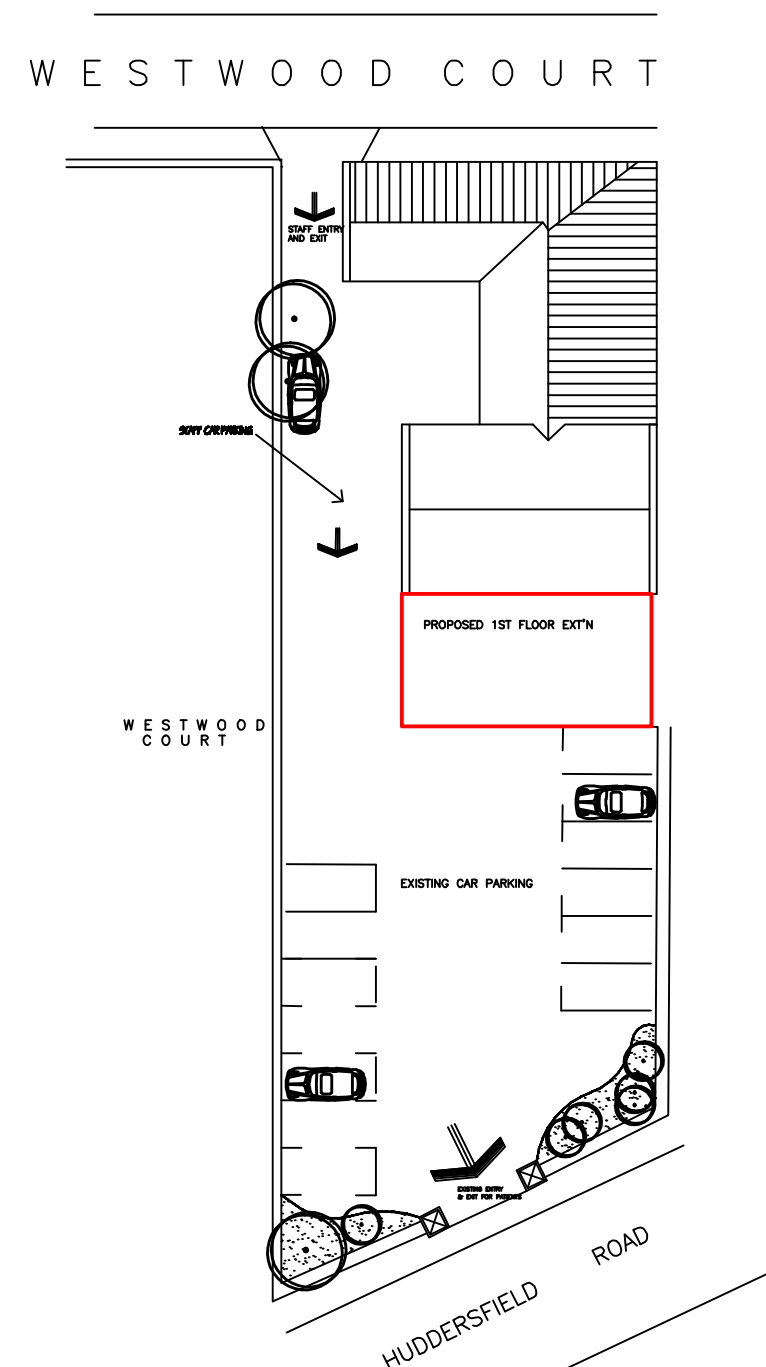

PROPOSED BLOCK PLAN

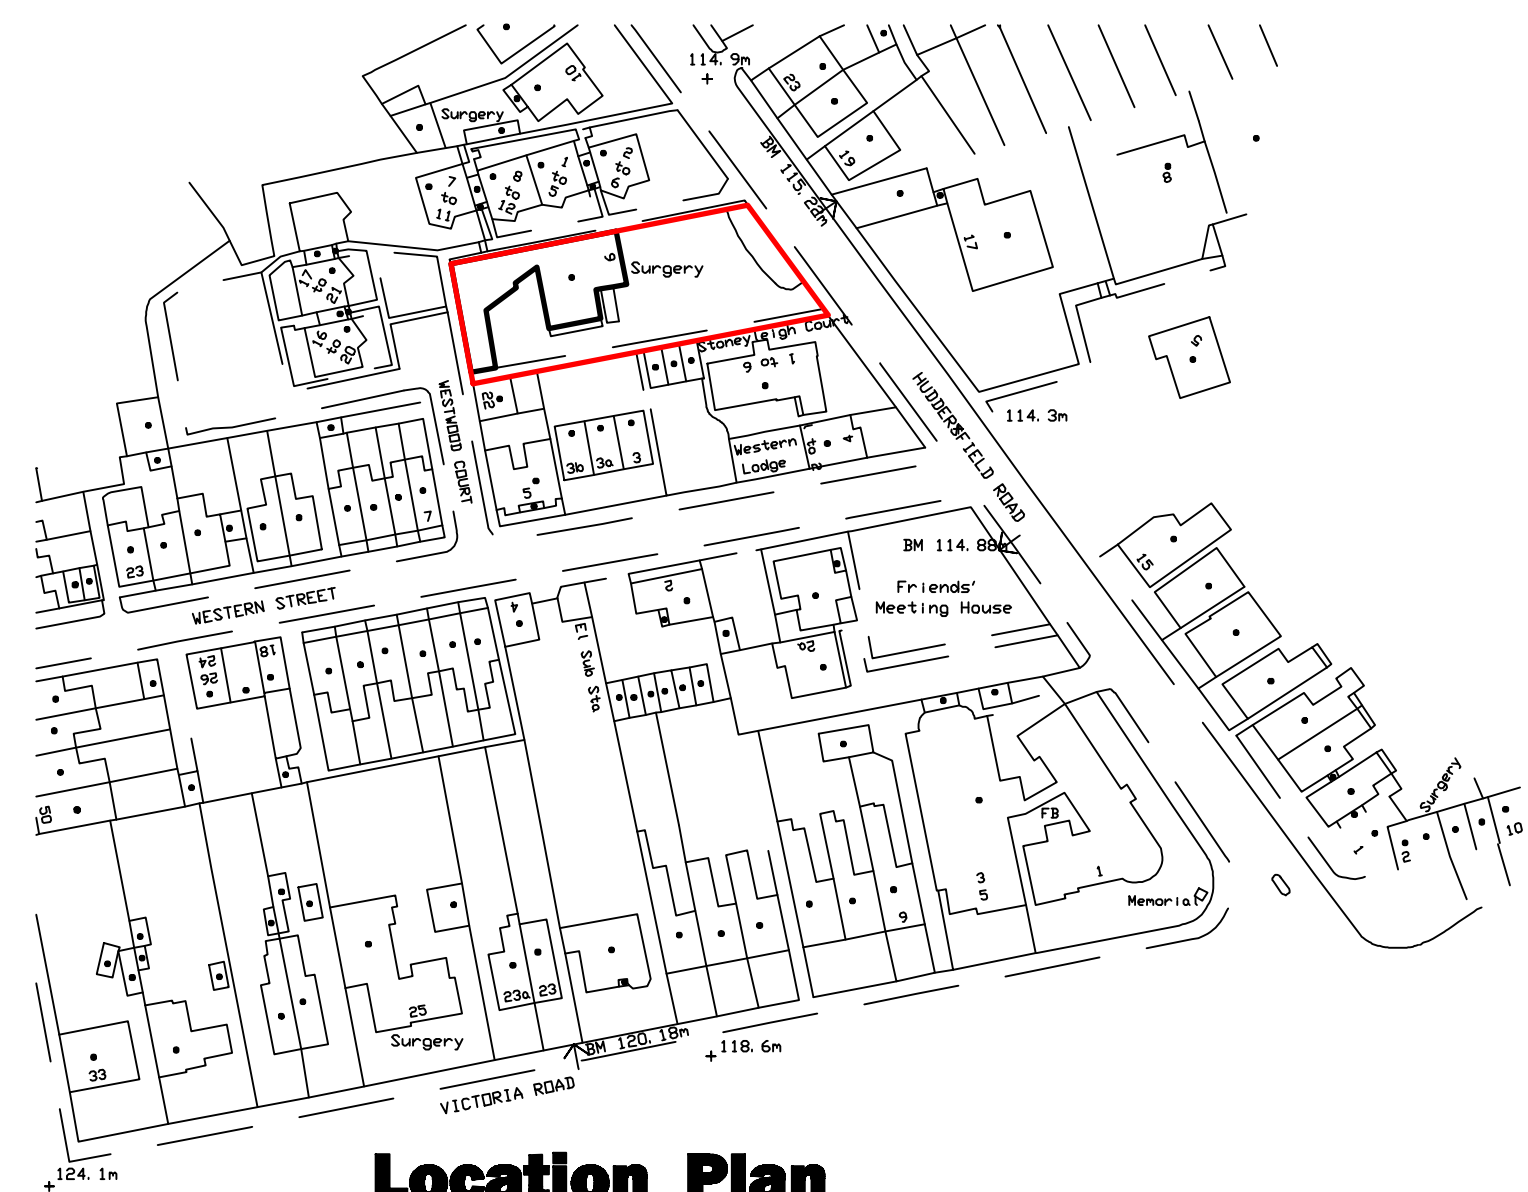

Location Plan

Project Management Services 2009

PROJECT MANAGEMENT services

CHARTERED BUILDING CONSULTANTS

4 HUDDERSFIELD ROAD, BARNLEY, SOUTH YORKSHIRE S70 2LT
TELEPHONE (01228) 286276
FAX (01228) 731265 E-mail: info@pmsdesign.co.uk

CLIENT

DR McDONALD & PARTNERS
BLOCK PLAN & LOCATION

PROJECT

PROPOSED TRAINING ROOMS
6 HUDDERSFIELD ROAD
BARNLEY

FILE NAME Dr McDonald Front Ext'n.dwg	DWG.No 2260/04	SCALE 1:200 1:1250	DATE 24/06/09	DRAWN DE	REV.
--	-------------------	--------------------------	------------------	-------------	------