



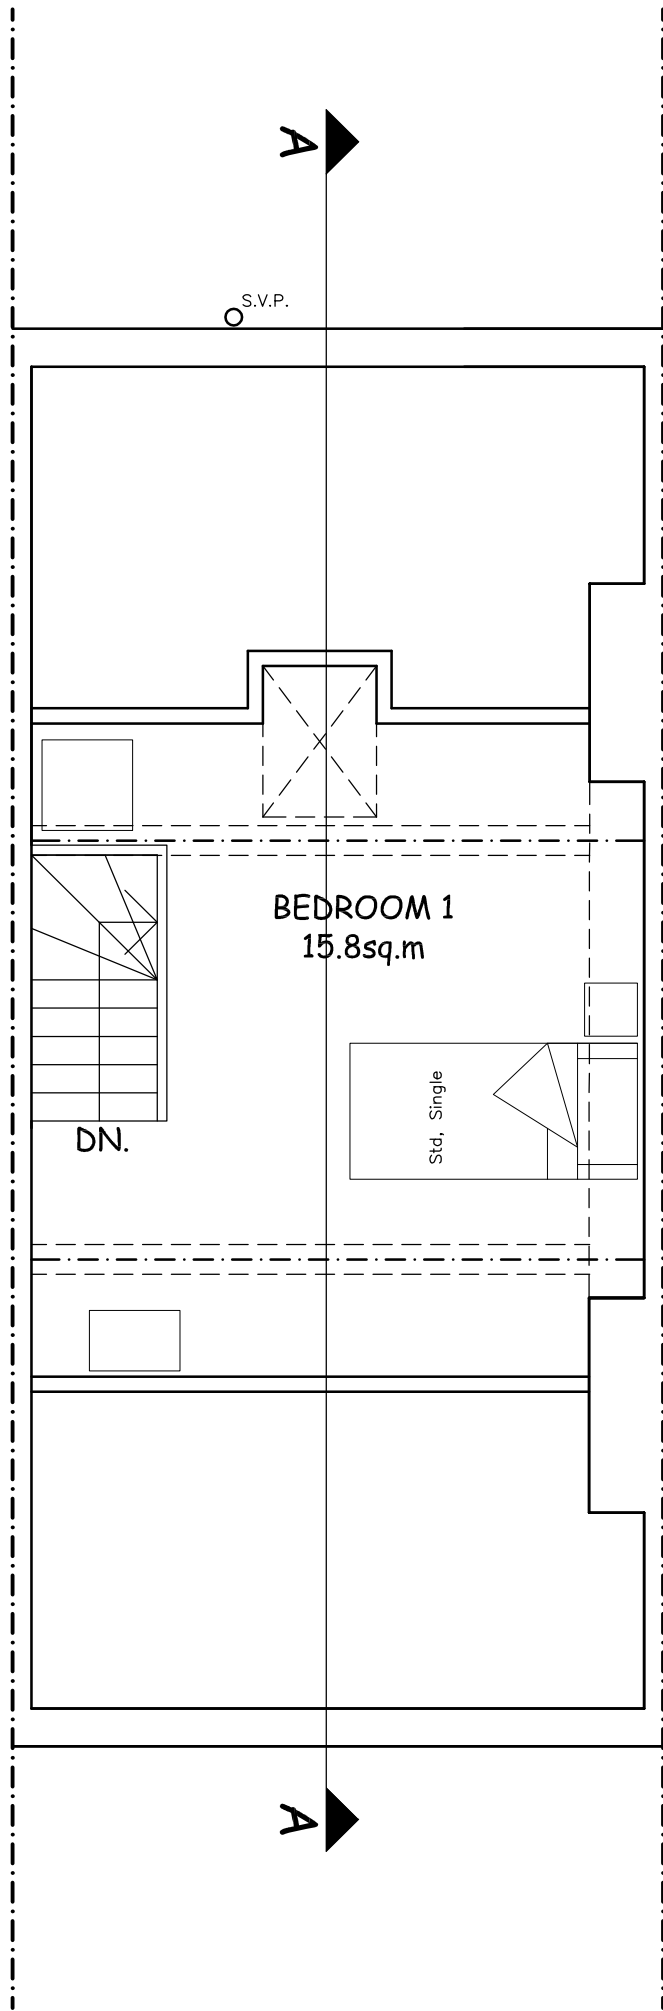

SECTION A-A AS PROPOSED 1/50

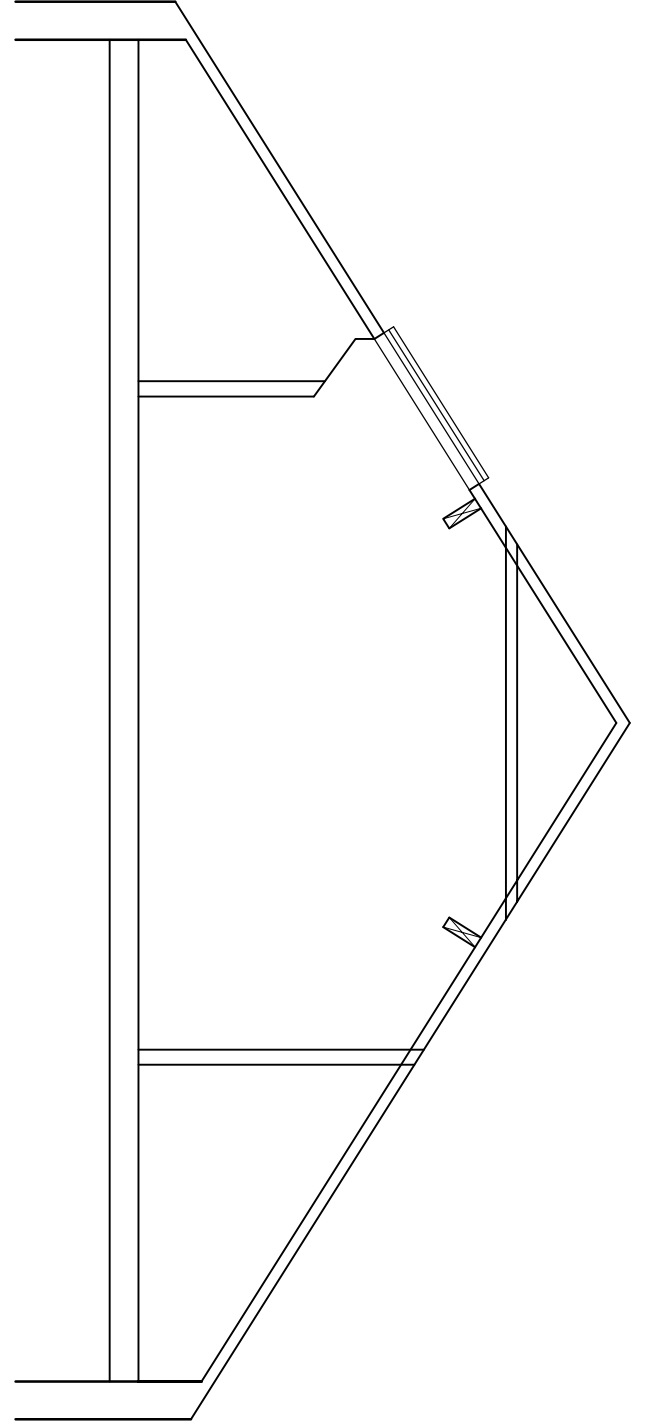

SECOND FLOOR PLAN AS PROPOSED 1/50