




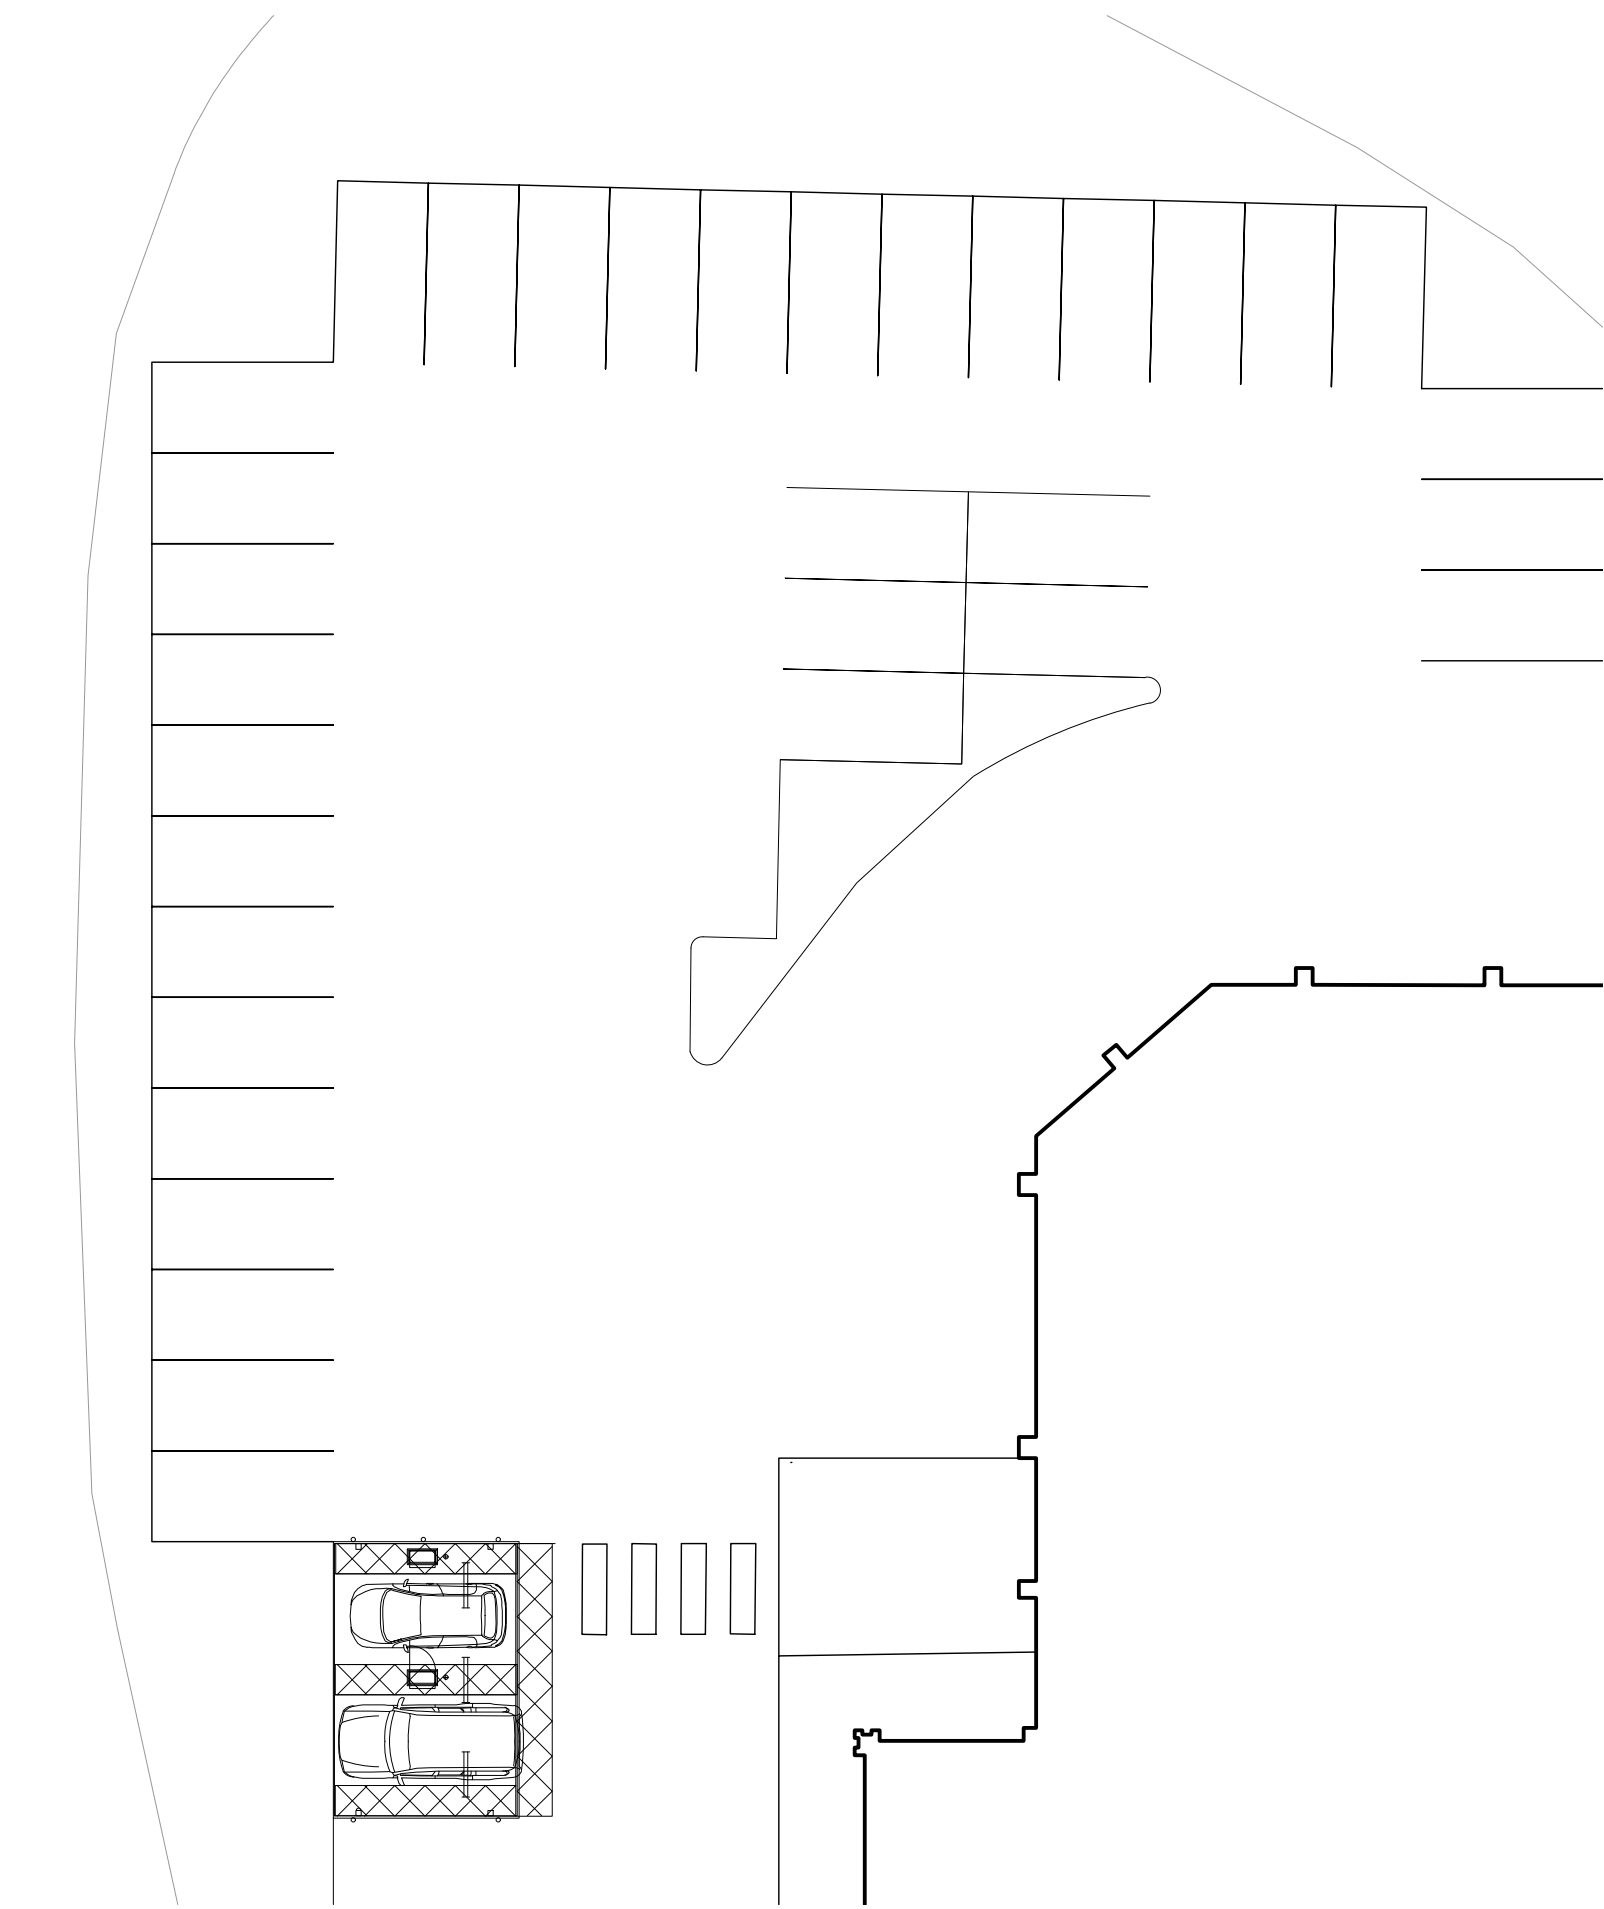


1 EXISTING CLICK & COLLECT
PL_03 Scale 1:200 @ A1

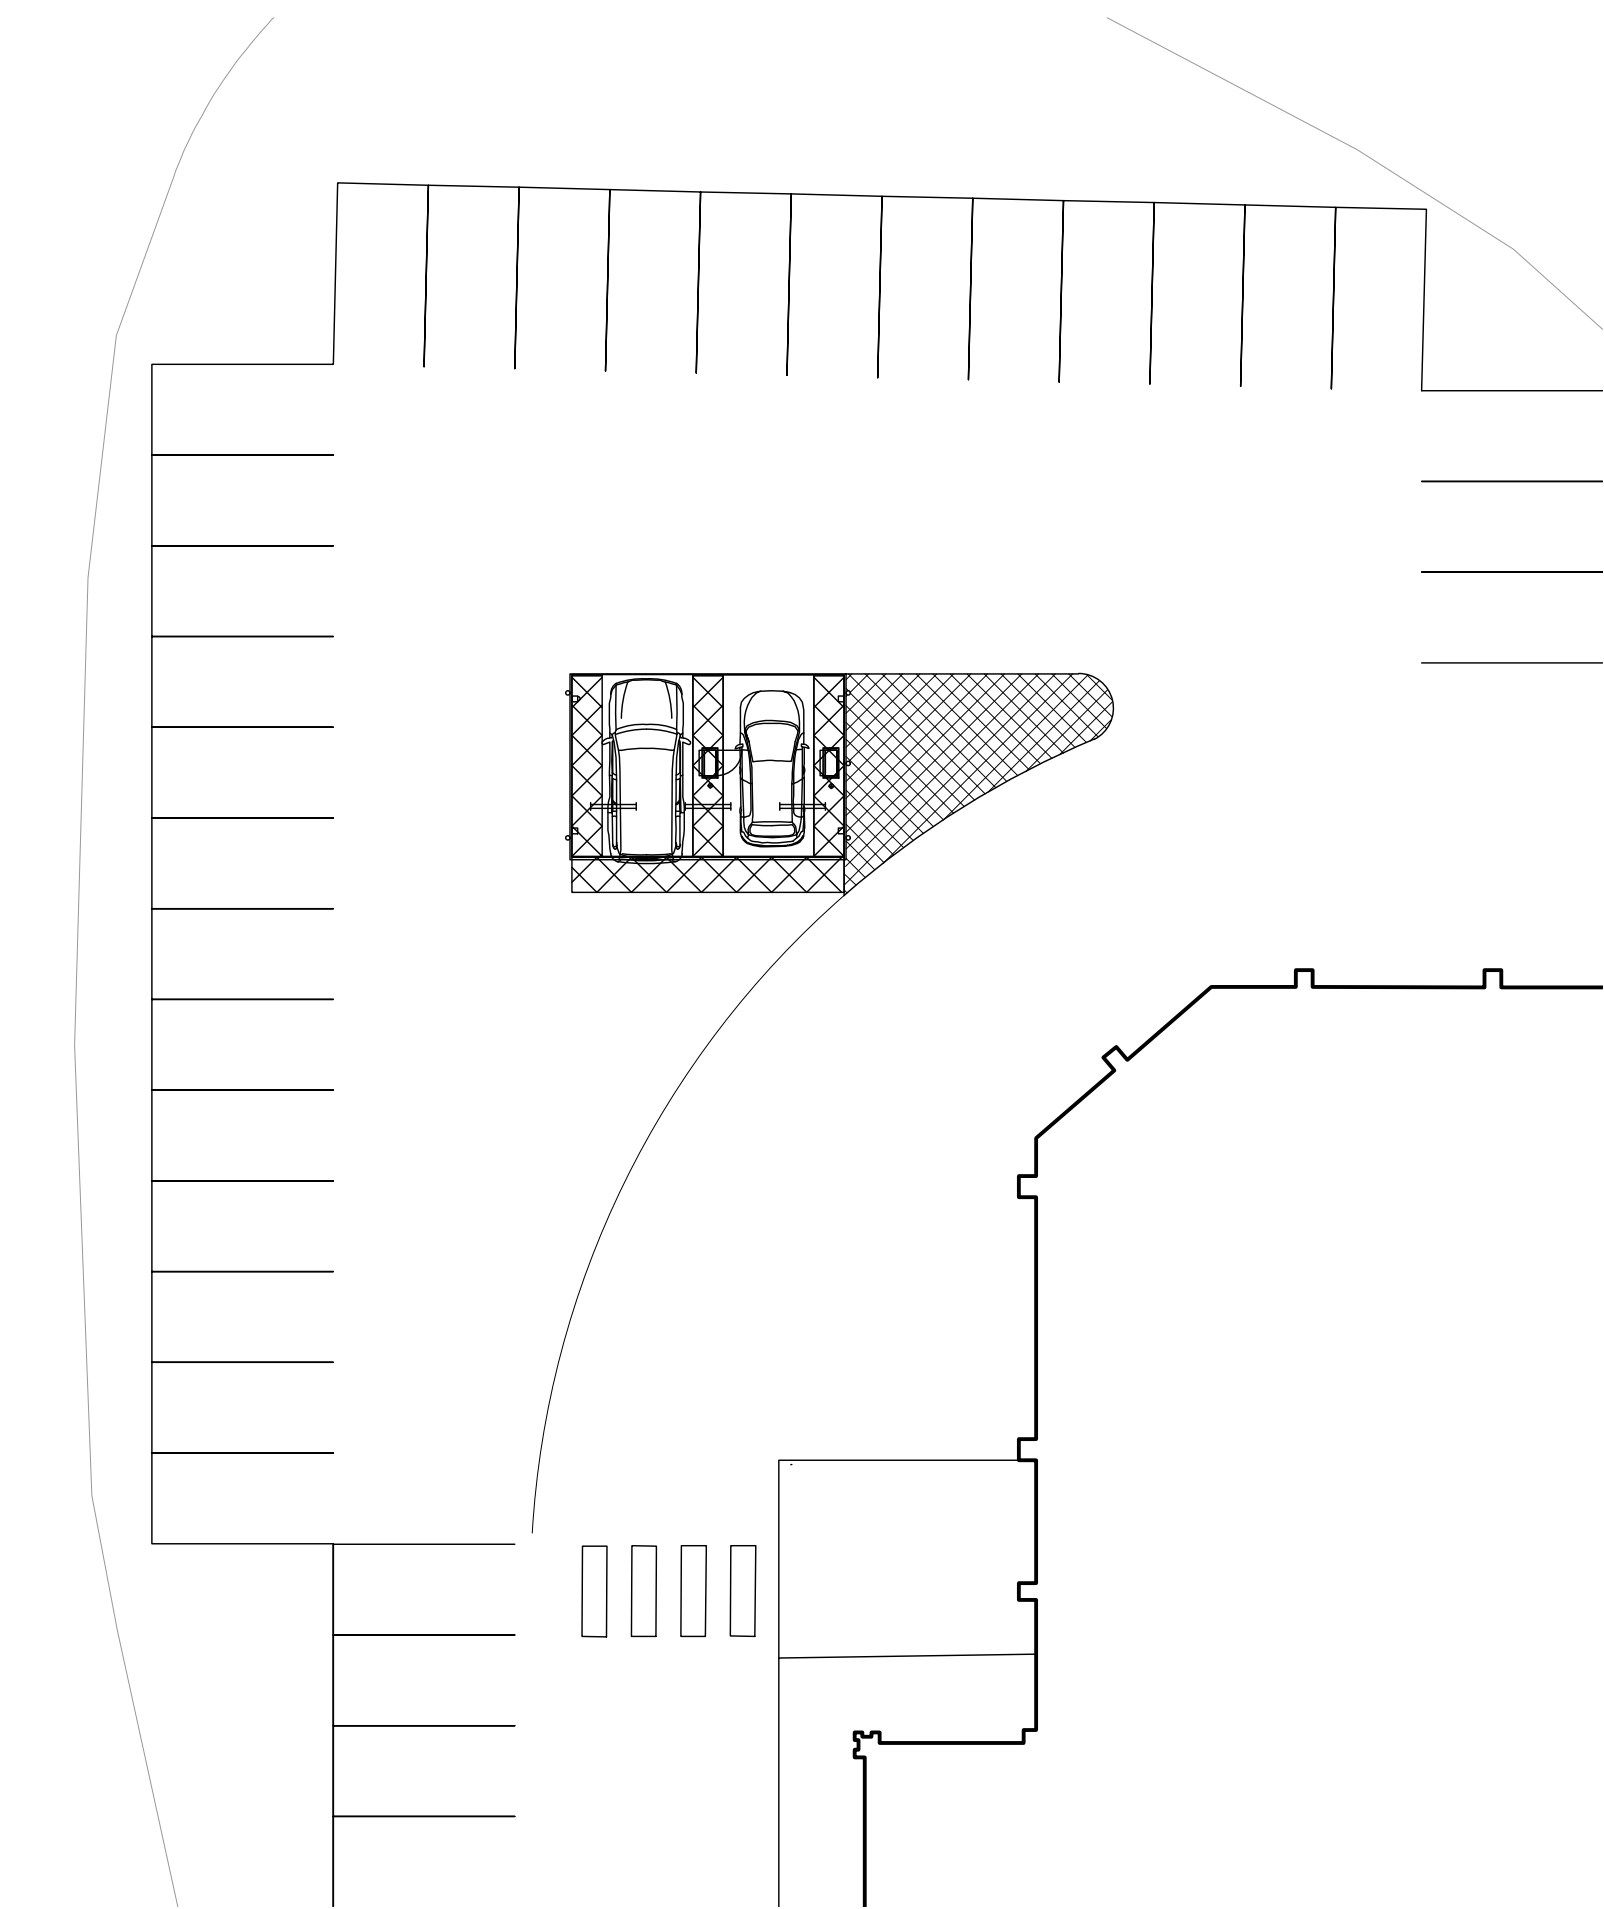


2 PROPOSED CLICK & COLLECT
PL_03 Scale 1:200 @ A1

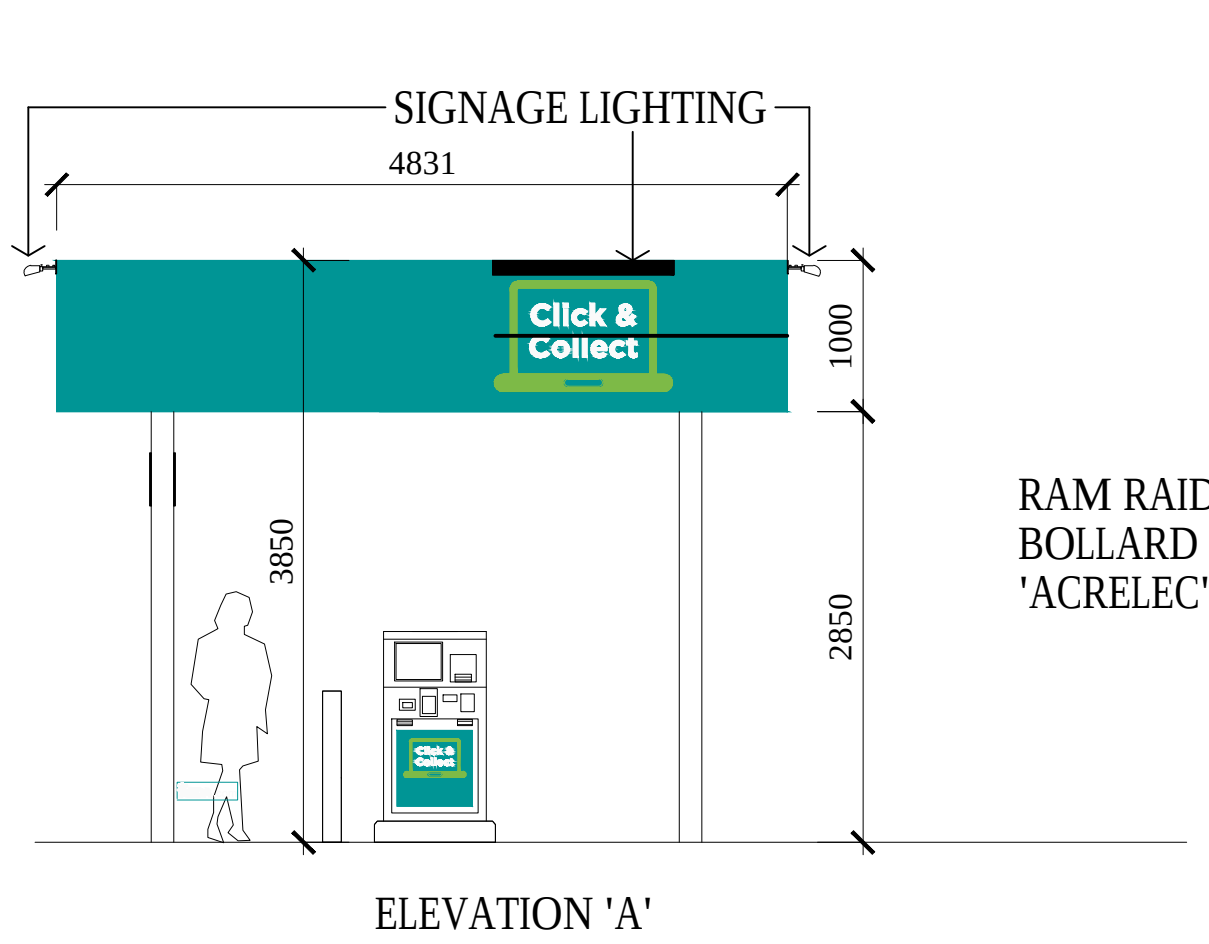


ELEVATION 'A'

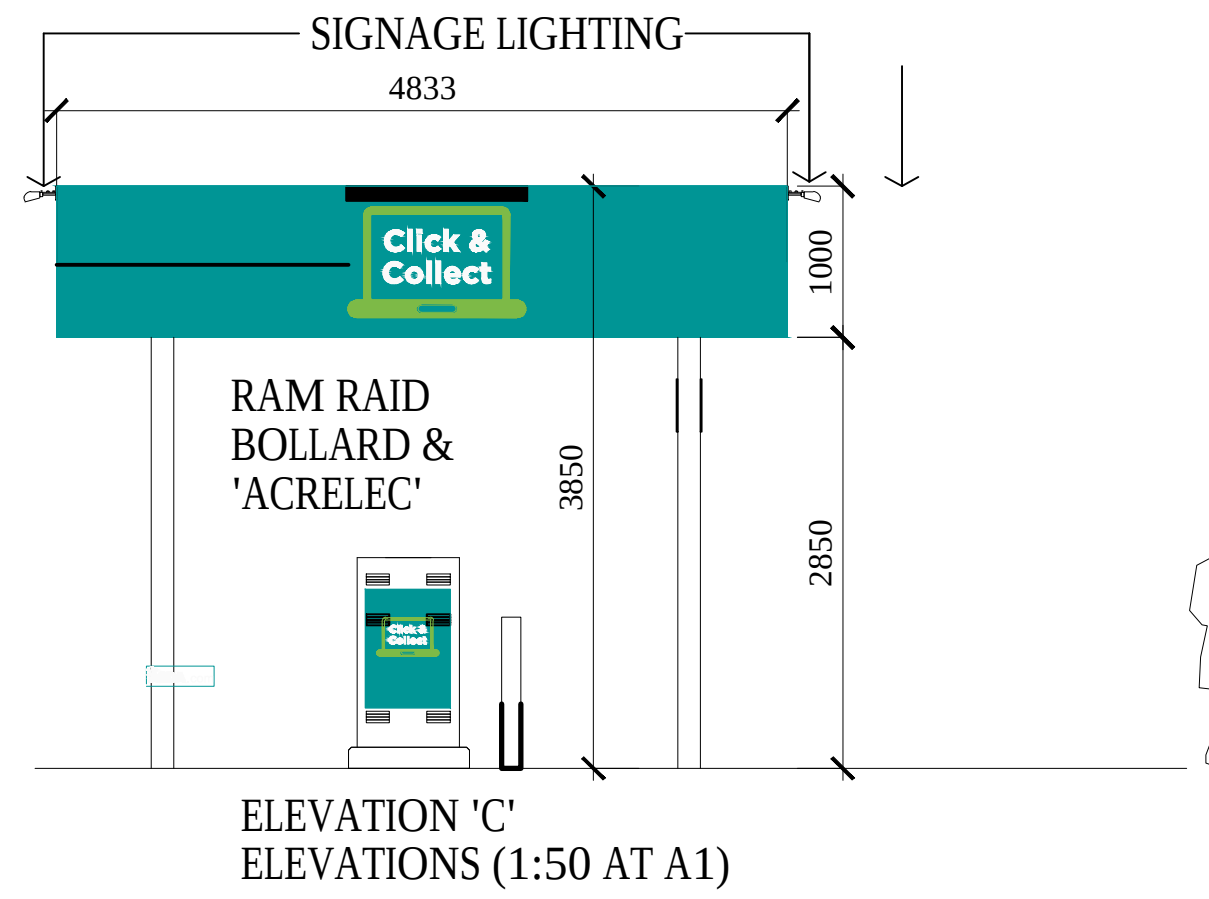

ELEVATION 'C'
ELEVATIONS (1:50 AT A1)

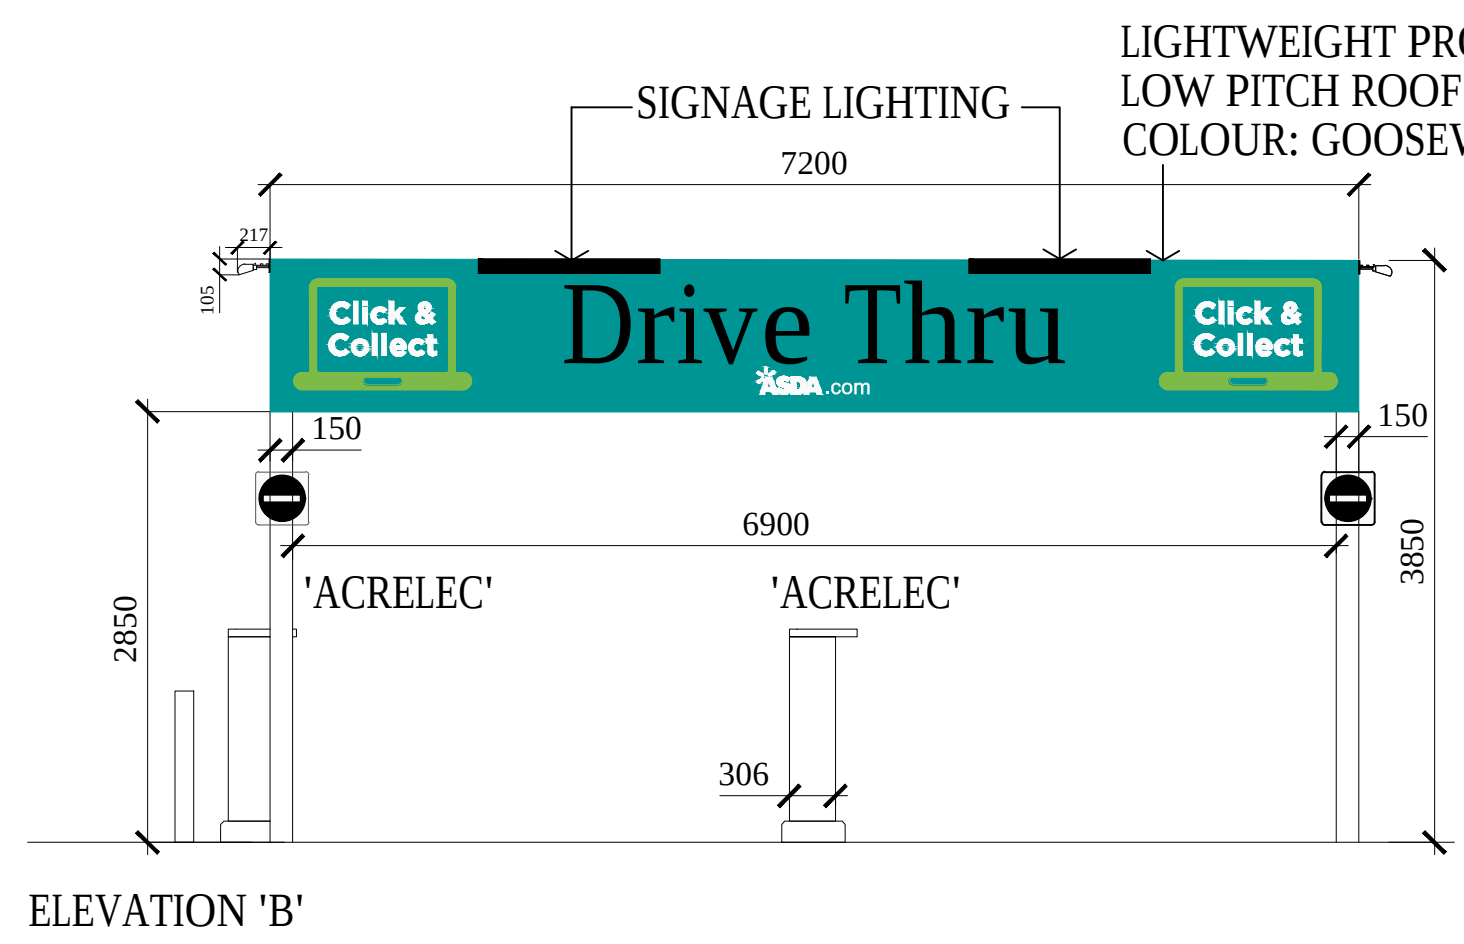


ELEVATION 'B'


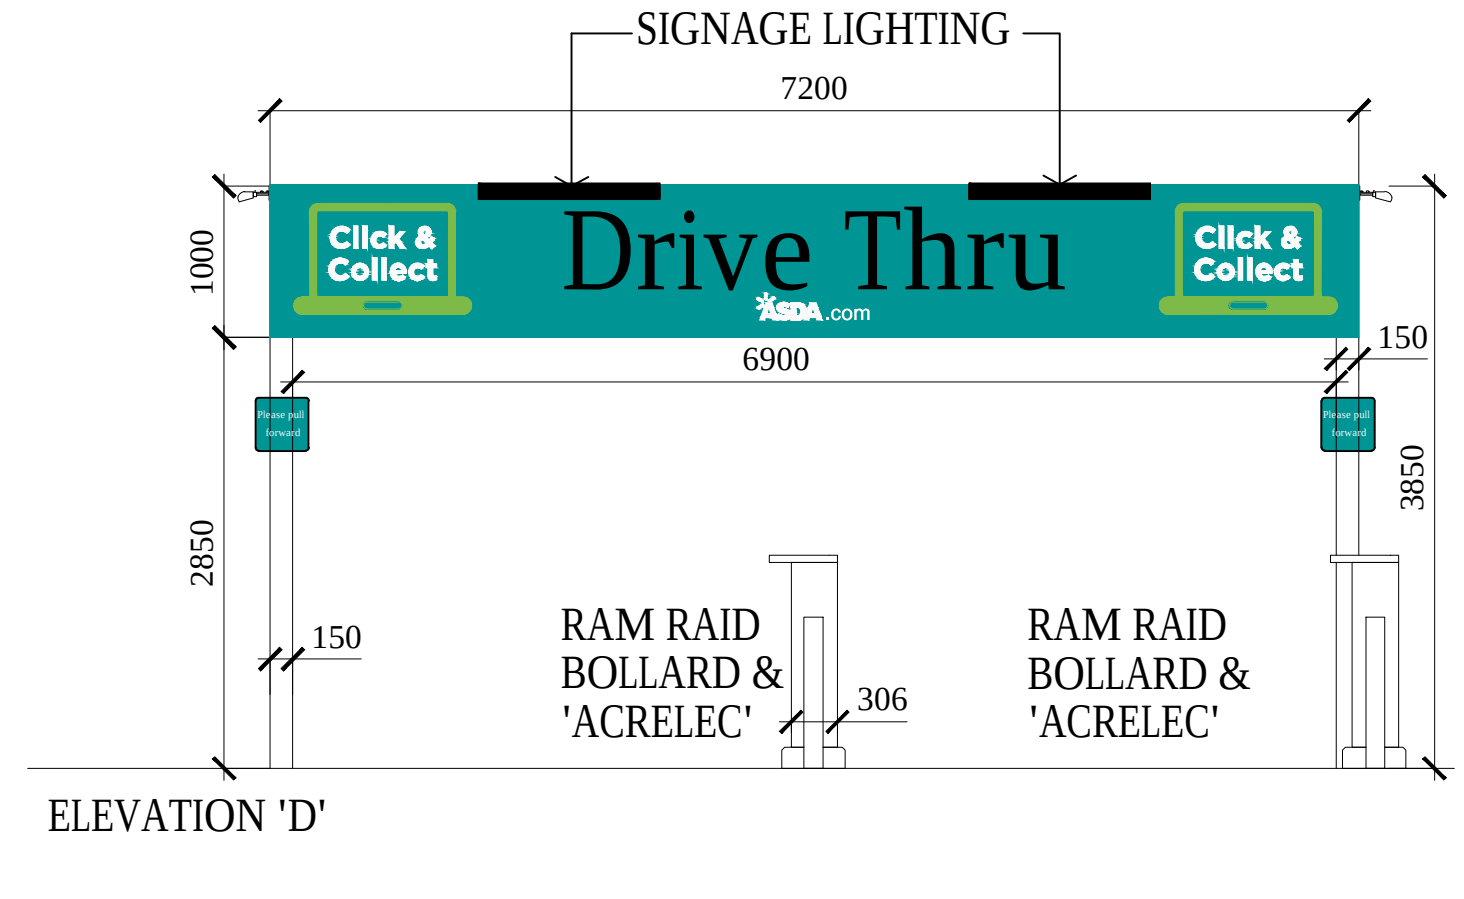


ELEVATION 'D'

3 PROPOSED CLICK & COLLECT ELEVATIONS
PL_03 Scale 1:50 @ A1

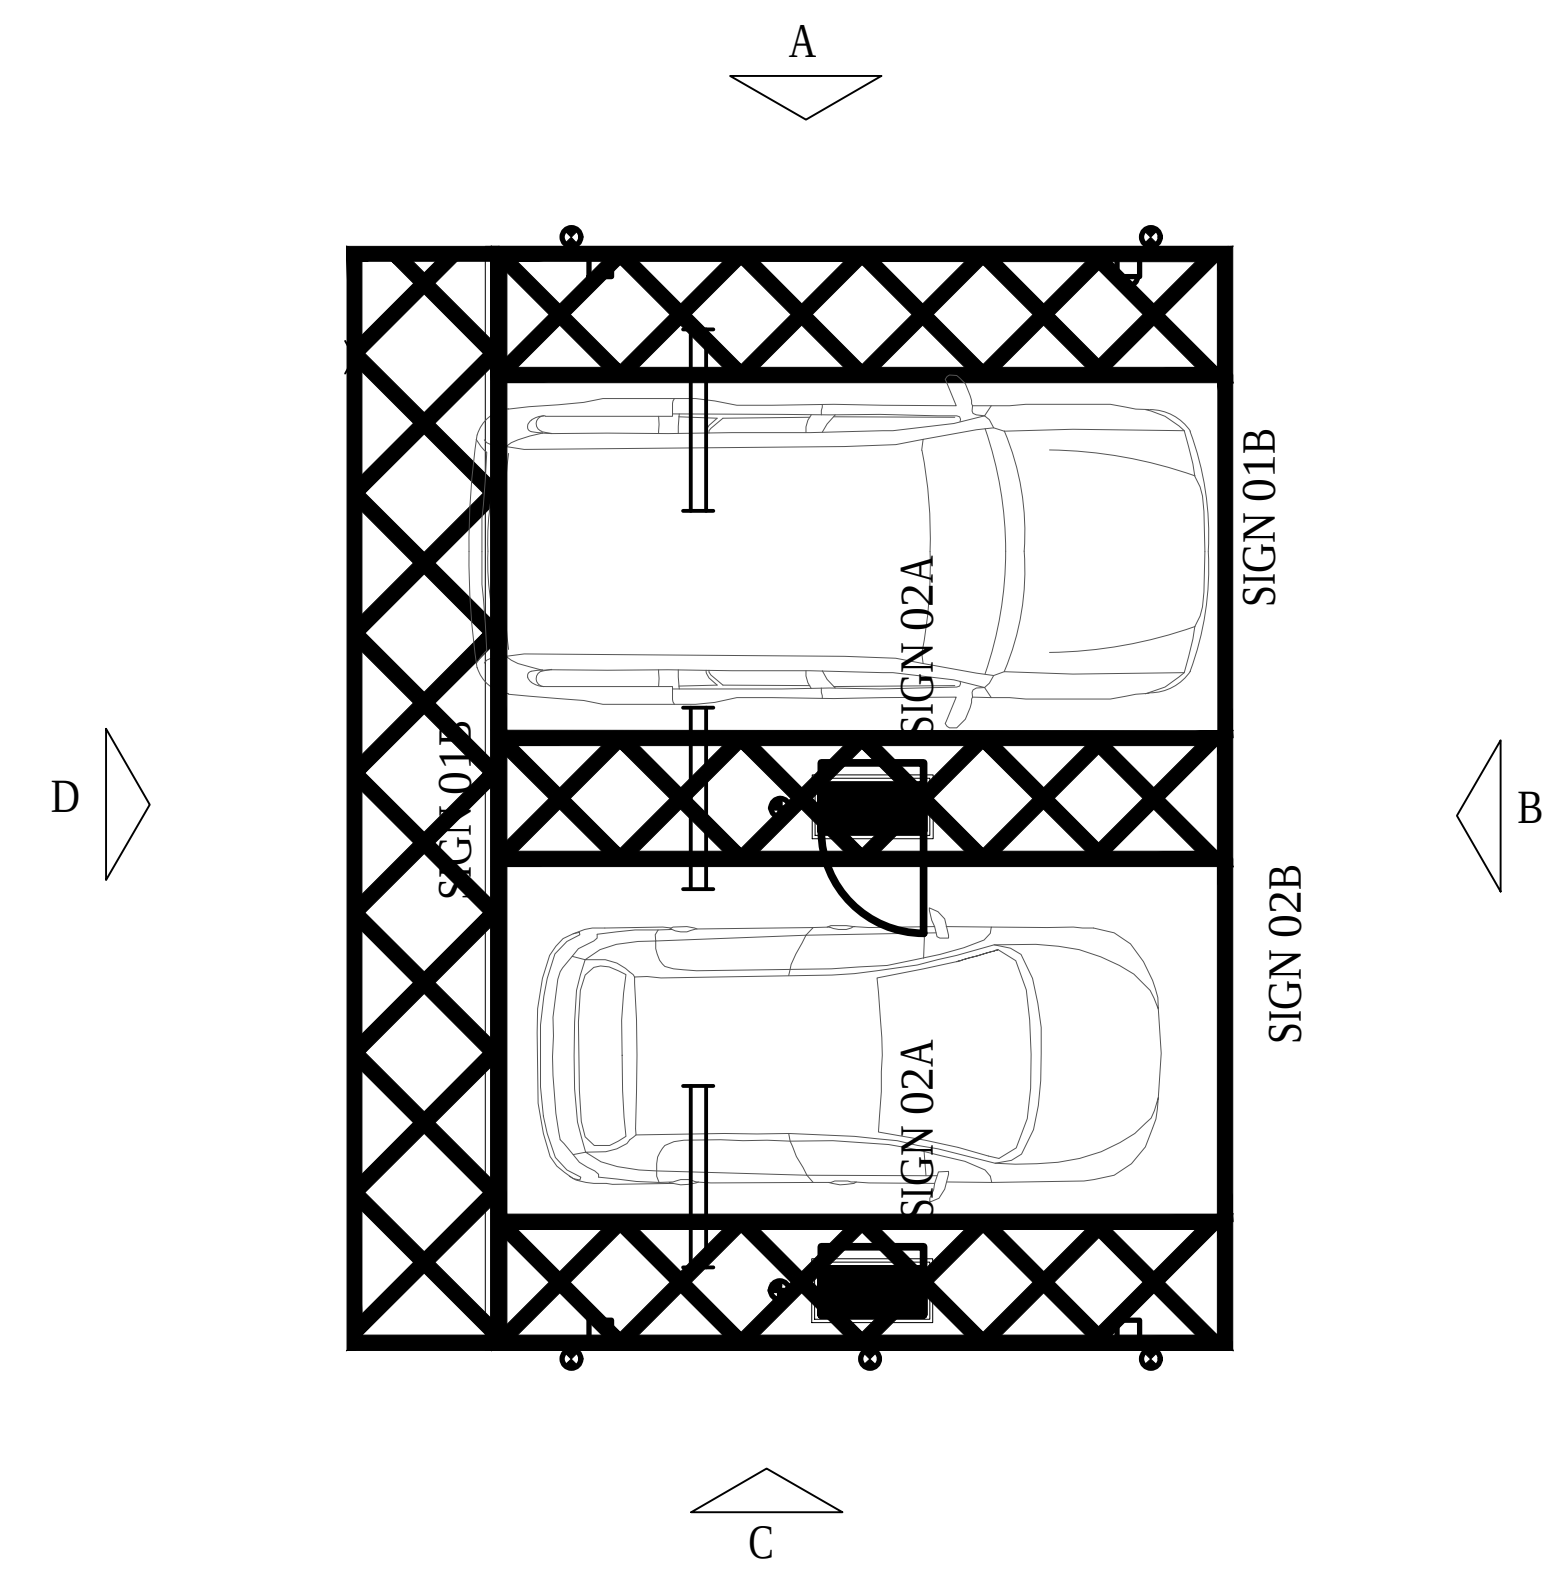

4 PROPOSED CLICK & COLLECT PLAN
PL_03 Scale 1:50 @ A1

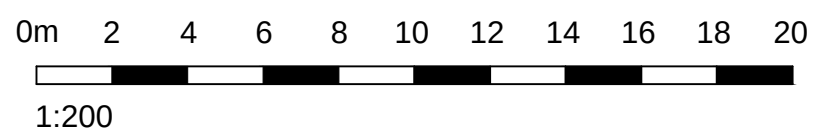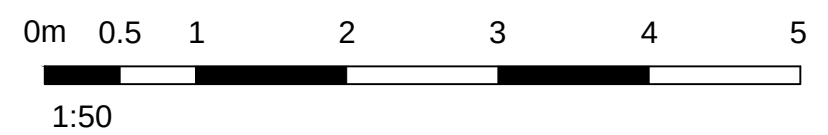

© Whittam Cox Architects - Disclaimer:

This drawing is copyright of WCCG Group Ltd trading as Whittam Cox Architects, and shall not be reproduced nor used for any other purpose without the written permission of the Architects. This drawing must be read in conjunction with all other related drawings and documentation. It is the contractors responsibility to ensure full compliance with the Building Regulations. Do not scale from this drawing, use figured dimensions only. It is the contractors responsibility to check and verify all dimensions on site. Any discrepancies to be reported immediately. IF IN DOUBT ASK.

Materials not in conformity with relevant British or European Standards/Codes of practice or materials known to be deleterious to health & safety must not be used or specified on this project.

07/07/17 First Issue		DB / LB
PLANNING		
No.	Description	Drawn/Checked By
CLIENT		

ASDA

PROJECT
PROPOSED HOME SHOPPING
APPLICATION
ASDA BARNSELEY

TITLE
PROPOSED HOME SHOPPING
(CLICK & COLLECT CANOPY)

DRAWING STATUS
PLANNING

DRAWN	DB	CHECKED	LB
SCALE	AS INDICATED @ A1		
DATE	JULY 2017		

Whittam Cox ARCHITECTS
Chesterfield / 01246 260261
London / 020 3388 0019
Leeds / 0113 3366018
whittamcox.com

JOB NO.	DRAWING NO.	REV
160393	PL_03	-