


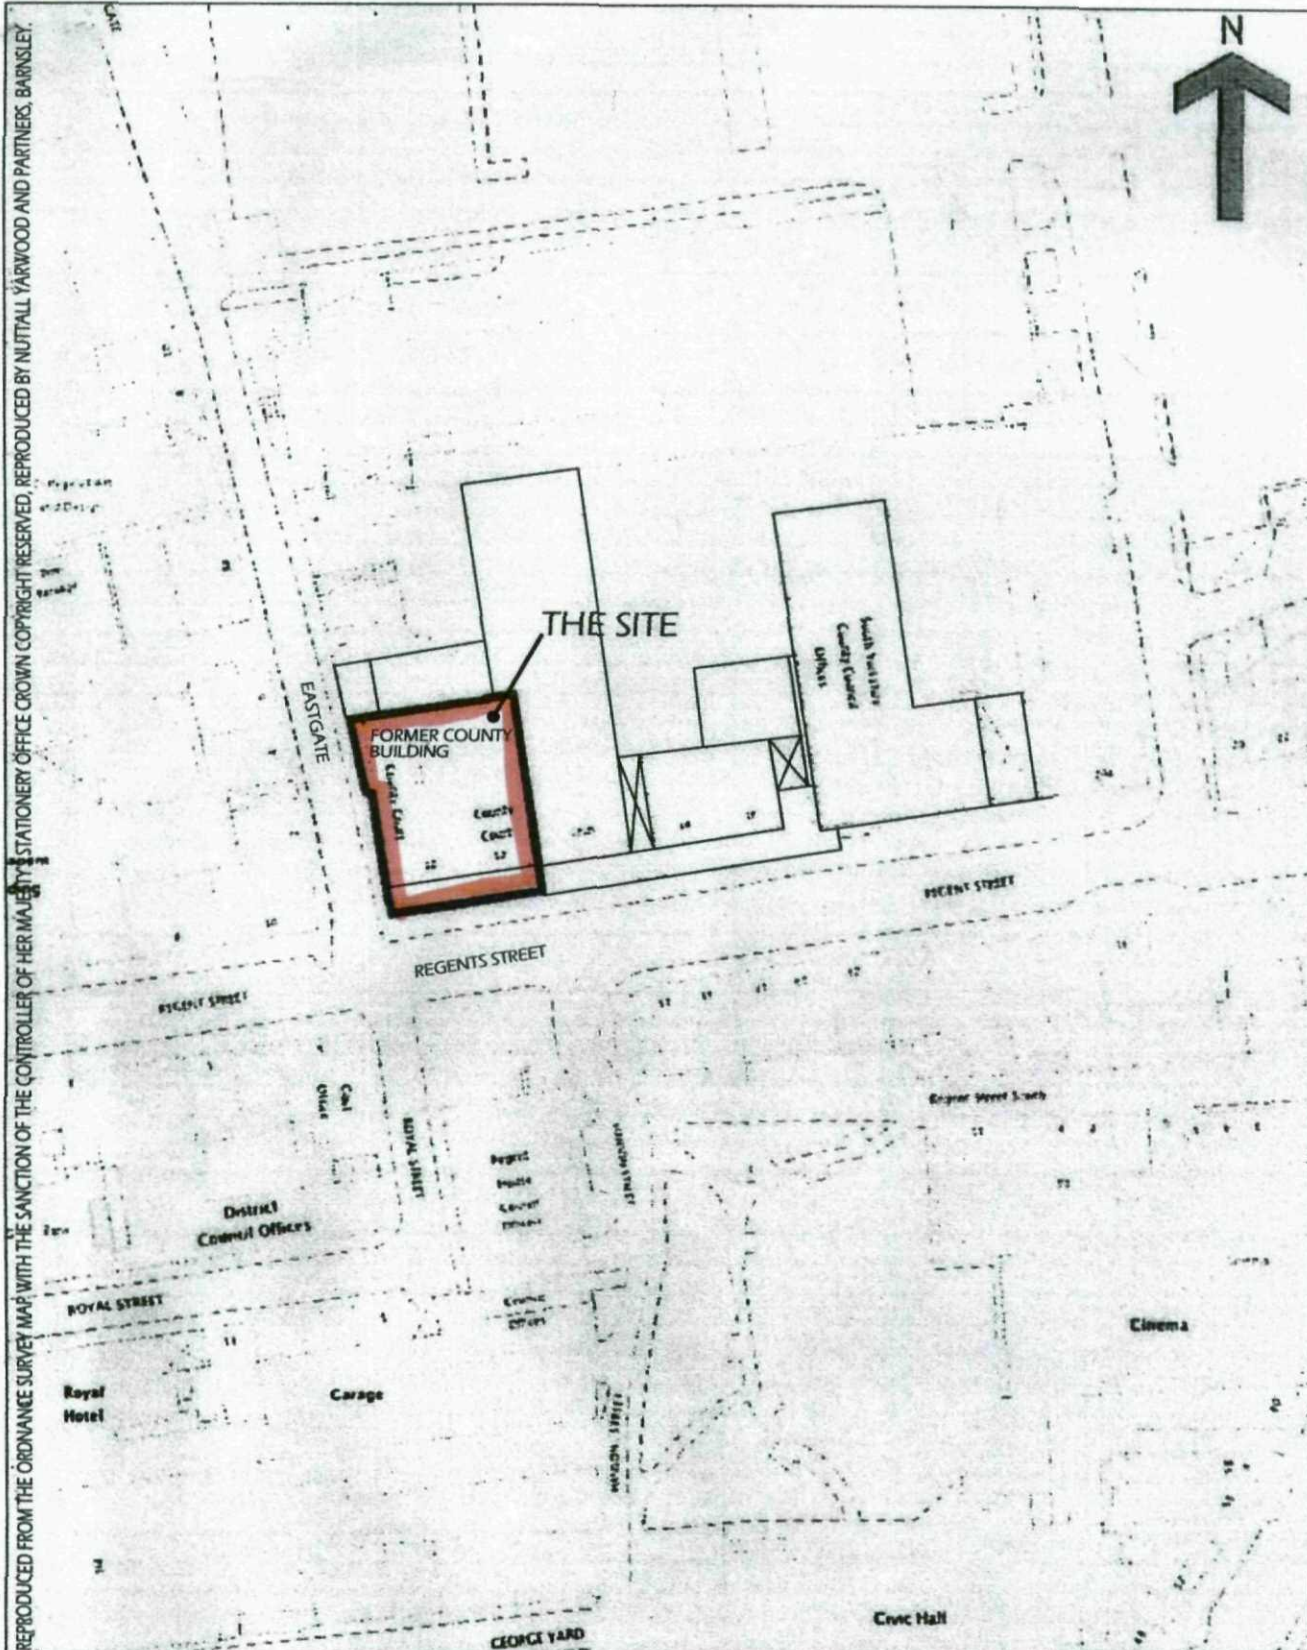

REPRODUCED FROM THE ORDNANCE SURVEY MAP WITH THE SANCTION OF THE CONTROLLER OF HER MAJESTY'S STATIONERY OFFICE CROWN COPYRIGHT RESERVED. REPRODUCED BY NUTTALL YARWOOD AND PARTNERS, BARNSELY.



NUTTALL YARWOOD & PARTNERS
CHARTERED ARCHITECTS

THE GROVE, HIGH STREET, DODWORTH, BARNSELY, S75 3RQ. Tel: 01226 206771 Fax: 01226 200989 e: info@nyarchitects.com

Project COUNTY COURT BUILDING 12 REGENT STREET, BARNSELY		Client LIDDY'S SOLICITORS LIMITED	
Drawing Title LOCATION PLAN		Date MARCH 2012	Scale 1:1000 (APPROX)
		Ref. 42/44	Dwg. No. LOC01
			Rev.