




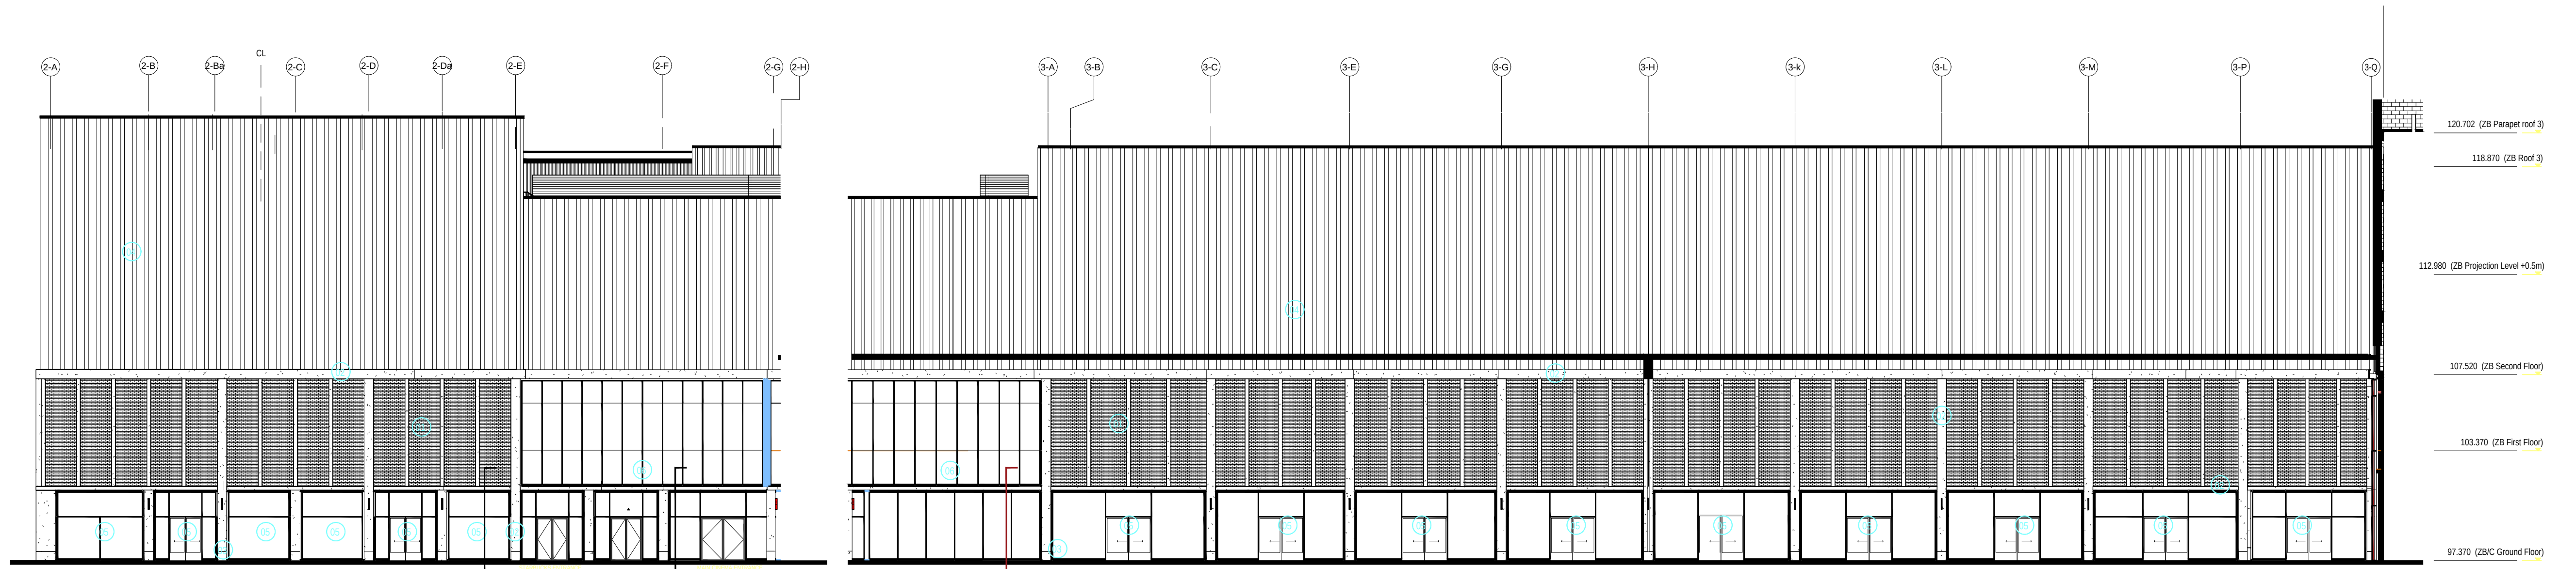

ELEVATION A

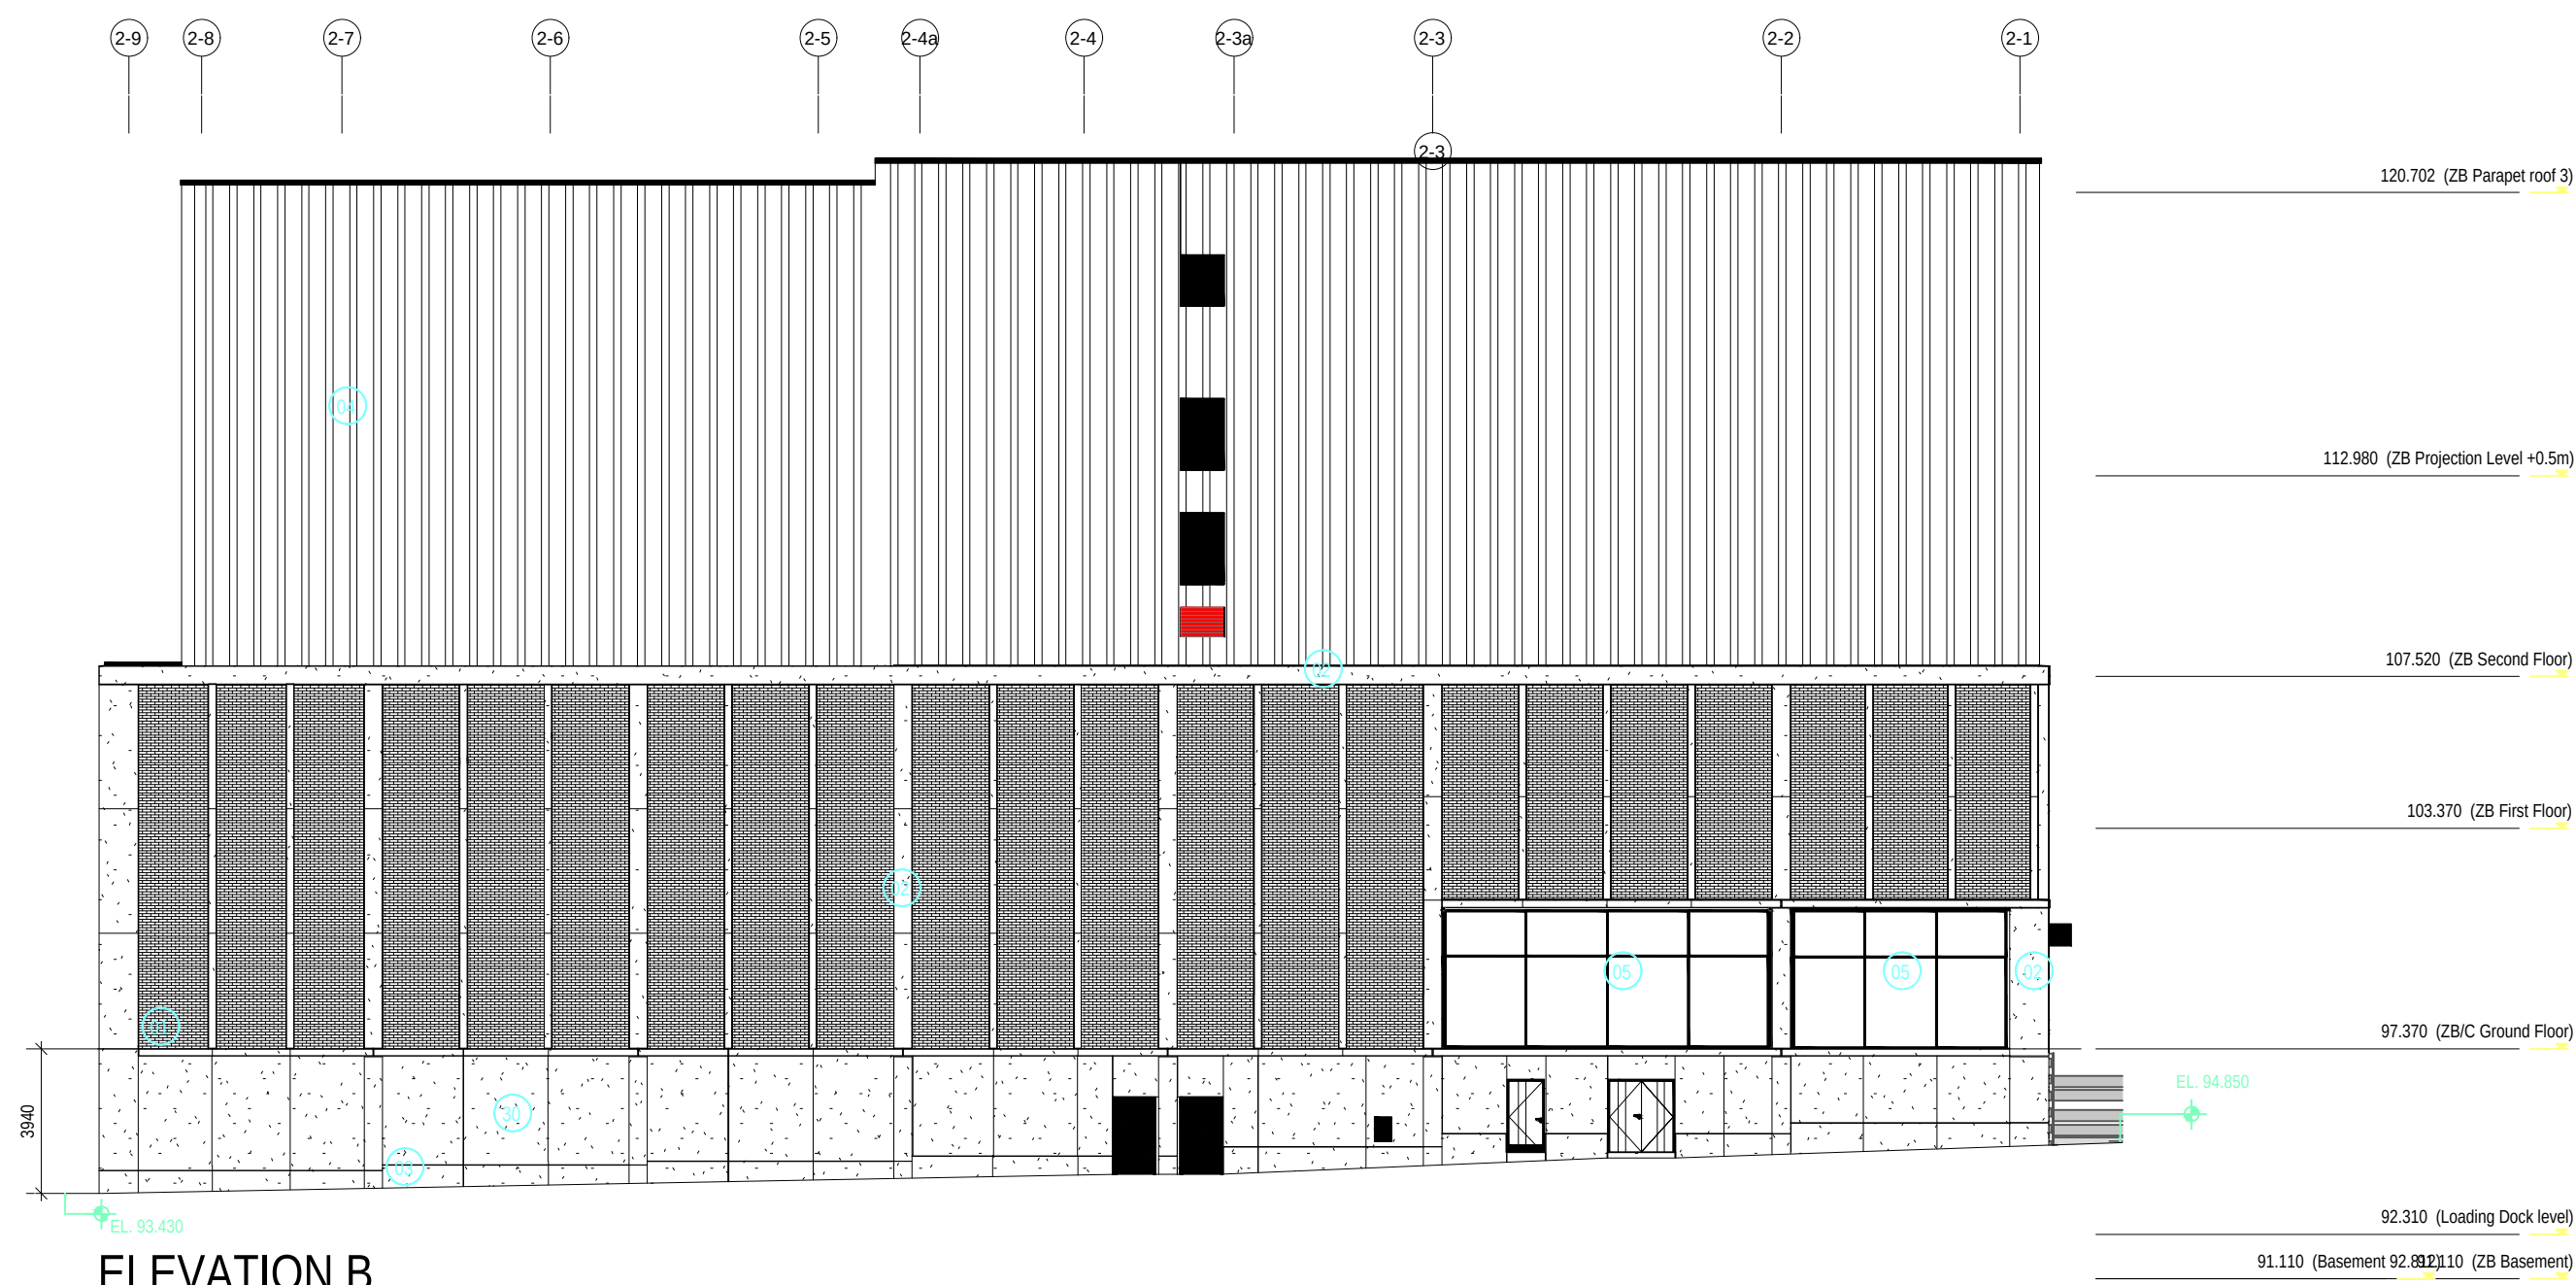

ELEVATION B

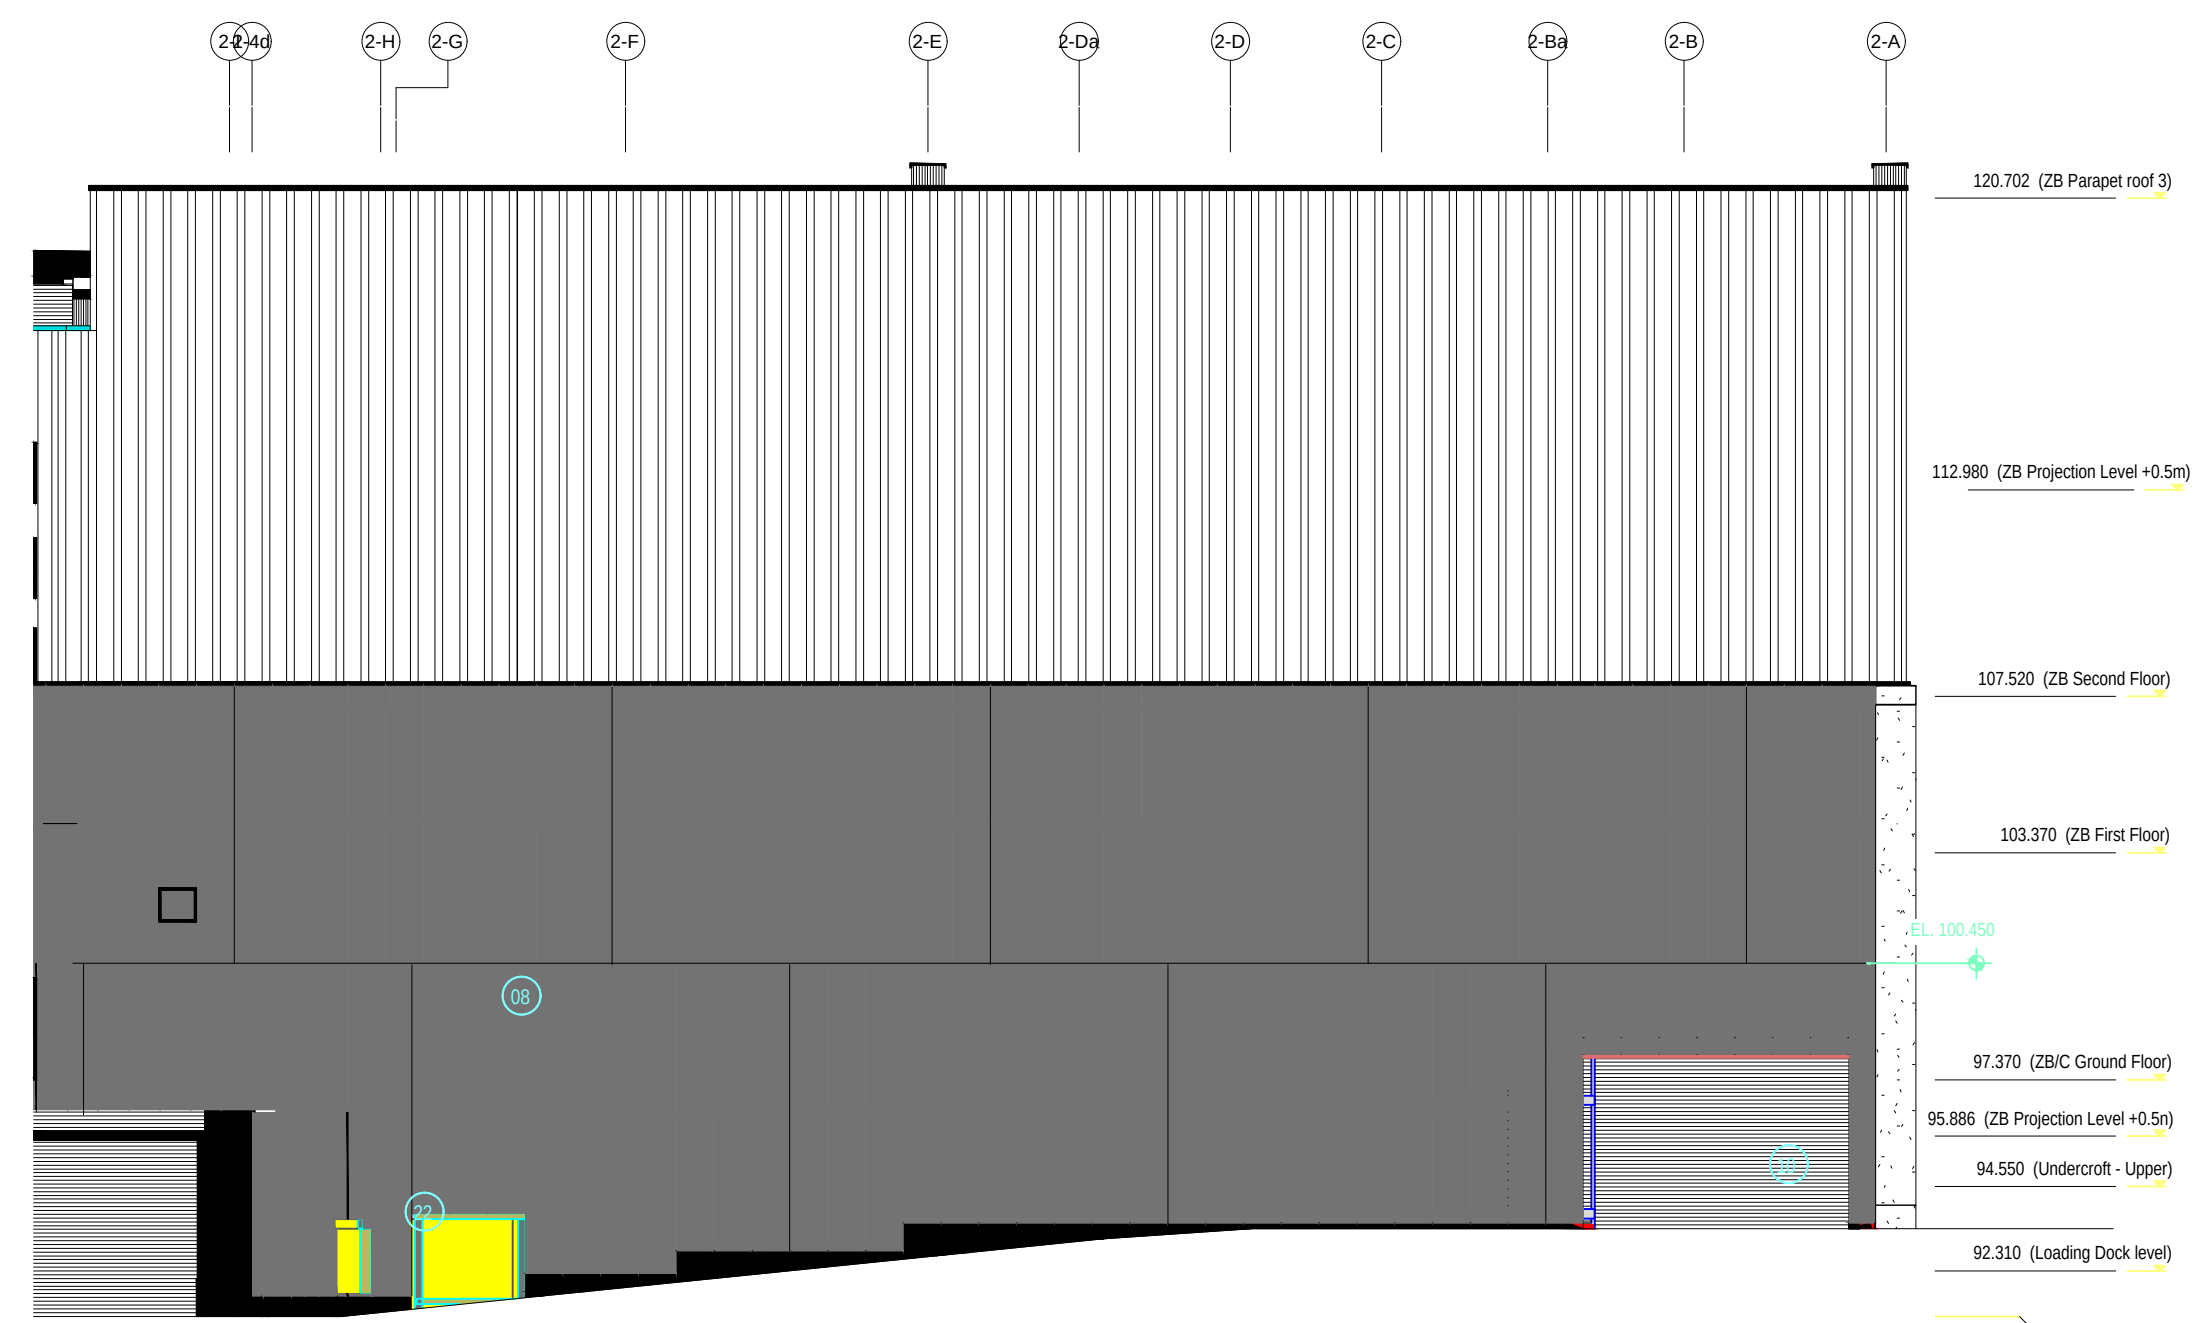

ELEVATION C

ISSUED FOR ADVERTISING CONSENT		03.09.20
Revision	Description	Date

NB
Architects
DA

www.nbda-architects.co.uk Tel 01625 575550

Client CINEWORLD

Project CINEWORLD BARNLEY

Drawing EXISTING EXTERNAL
ELEVATIONS

Drawing No.	1722\BA-009	Revision	A
Scale	1:200@A1	Date	03.09.20
		Drawn	ACM

This drawing is copyright of N.B.D.A. Ltd. and should not be reproduced without permission. Dimensions should not be scaled off this drawing. All dimensions should be checked on site.