

CPS BARNSLEY

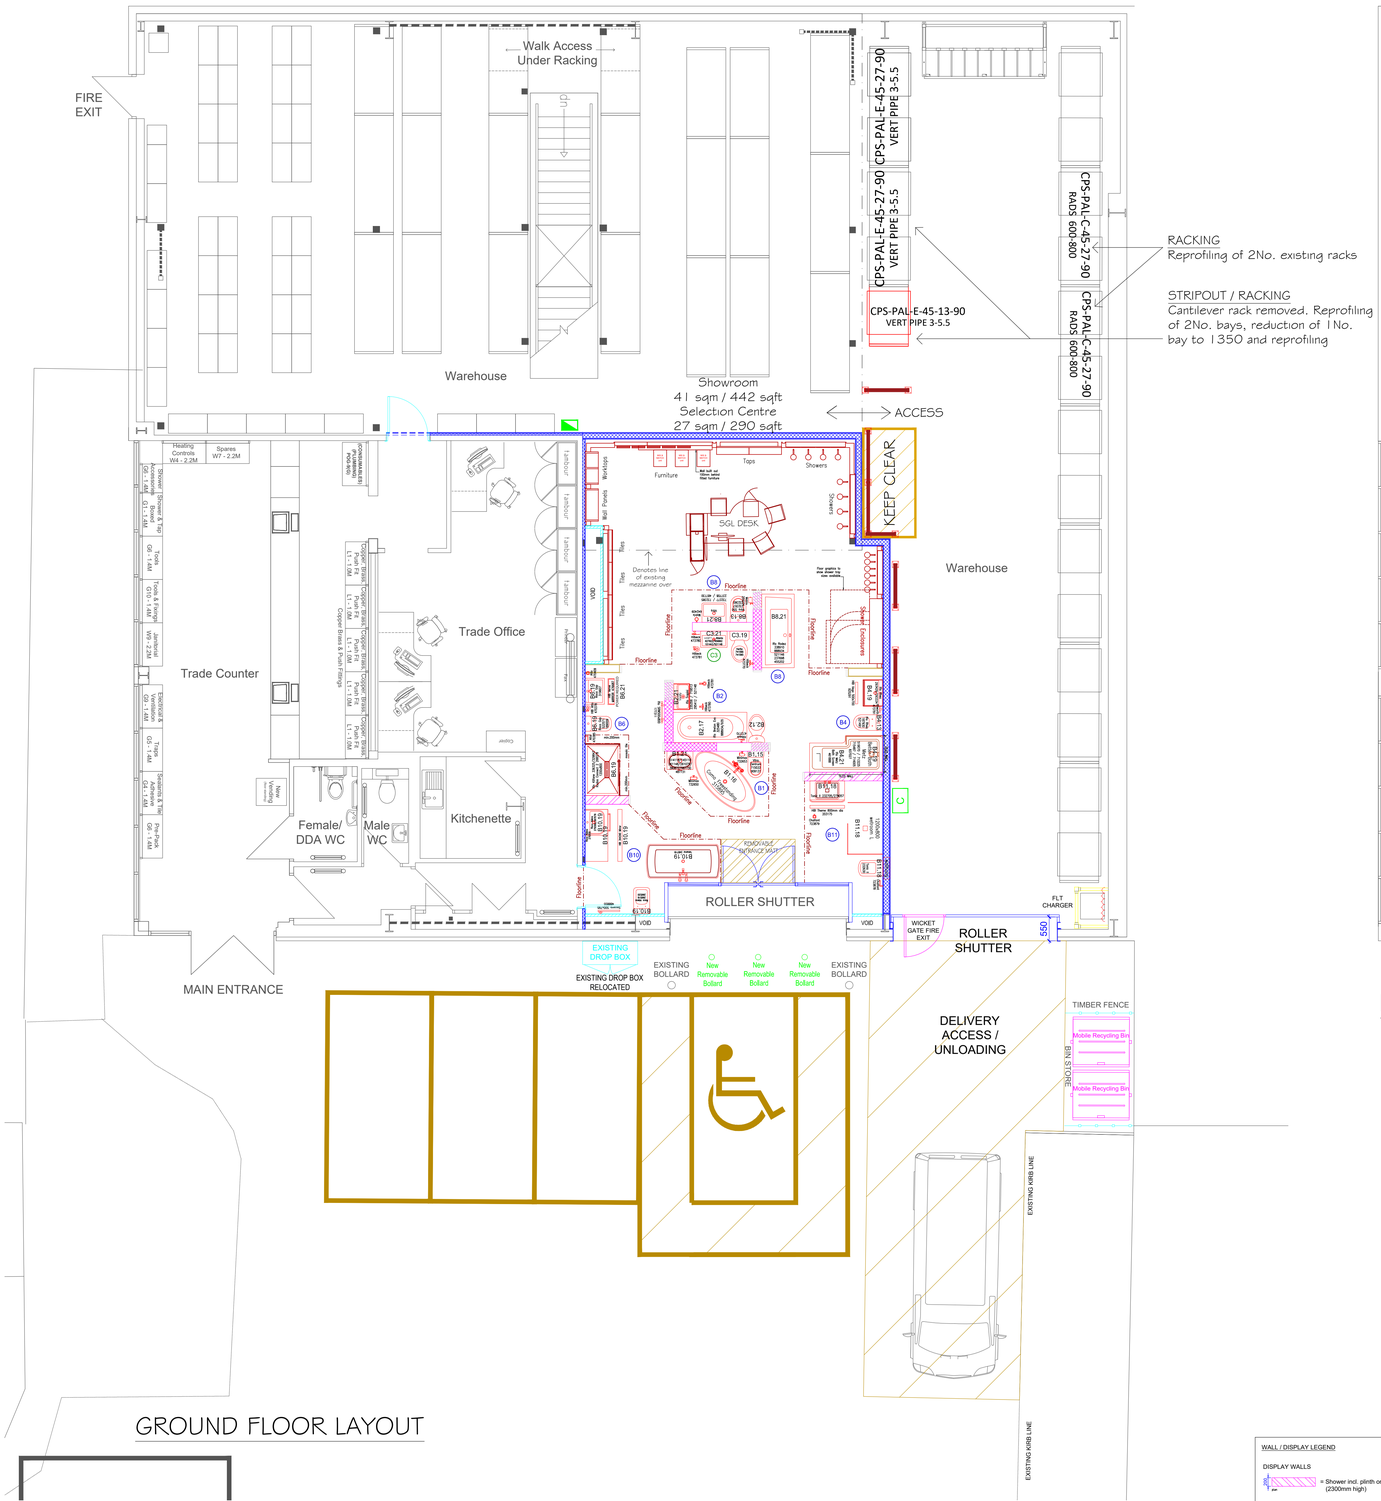

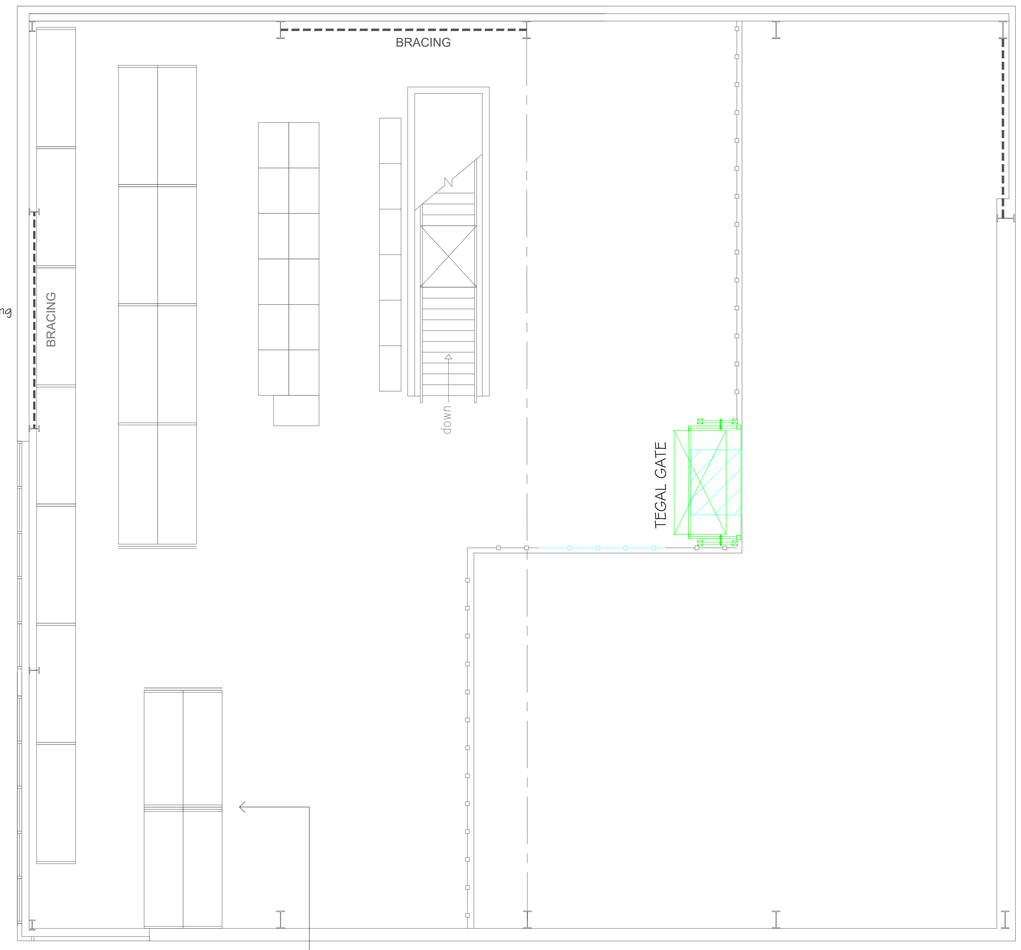

GROUND FLOOR LAYOUT

MEZZANINE LAYOUT

0m 5m 10m

WORKING DRAWING
General Layout Ground & Mezzanine
STAGE 3

BRANCH LAYOUT PLAN APPROVED
Date: SEPT 2021 Initials: JS / JM

WALL / DISPLAY LEGEND

DISPLAY WALLS

- = Shower incl. plinth or tall wall (2300mm high)
- = Low wall - for POS system (900mm high + capping detail)
- = Low wall - with capping (1050mm high +capping detail)
- = Low wall - raised section without capping (1210mm high)
- = POS cable system (showing top and vertical capping)
- = Top and vertical capping (when shown to side of main plan)

Walls (removed or added)

Wall heights and Capping detail (elevations)

NOTE:
- 1No shadow recess to base of walls - additional 3x20mm black strip added once built on site
- Top capping runs over vertical capping and sits flush to outer face of vertical capping when fitted together

Low POS wall with top and vertical capping | Low wall with top and vertical capping | Low wall without capping | high wall with vertical capping

NOTES:
- All Dimensions to be checked on site, prior to manufacture and installation
- Drawings subject to planning permission approval
- Existing drawings and Zonal Drawing provided by City Plumbing Supplies Ltd

James Sifton (TP Group Head Of Format)
t: 07392 100050
e: James.sifton@travisperkins.co.uk

This drawing should not be copied in full or in part without prior permission. Unauthorised copying of the details within the drawing remain copyright of City Plumbing Supplies Ltd.

Rev:	Date:	Description:	By:

lee dixon interior design
152 Newlathes road, Horsforth, Leeds, LS18 4SY
07834078970 leedixon@sky.com

Lodge Way House, Lodge Way, Harlestone Road, Northampton, NN5 7UG
t: 01604 752424

CLIENT:	CITY PLUMBING SUPPLIES
PROJECT:	NEW PROJECT 2021
PROJECT LOCATION:	BARNSLEY
TITLE:	General Layout Working Drawing STAGE 3
DATE:	SEPT 2021
DRAWN:	L.D
APPROVED:	J.M
SCALE:	1:50 @ A0
PAPER SIZE:	A0
SHEET:	5
PROJECT No:	BARNSLEY - 01
DRAWING NO.	01
REV:	/