



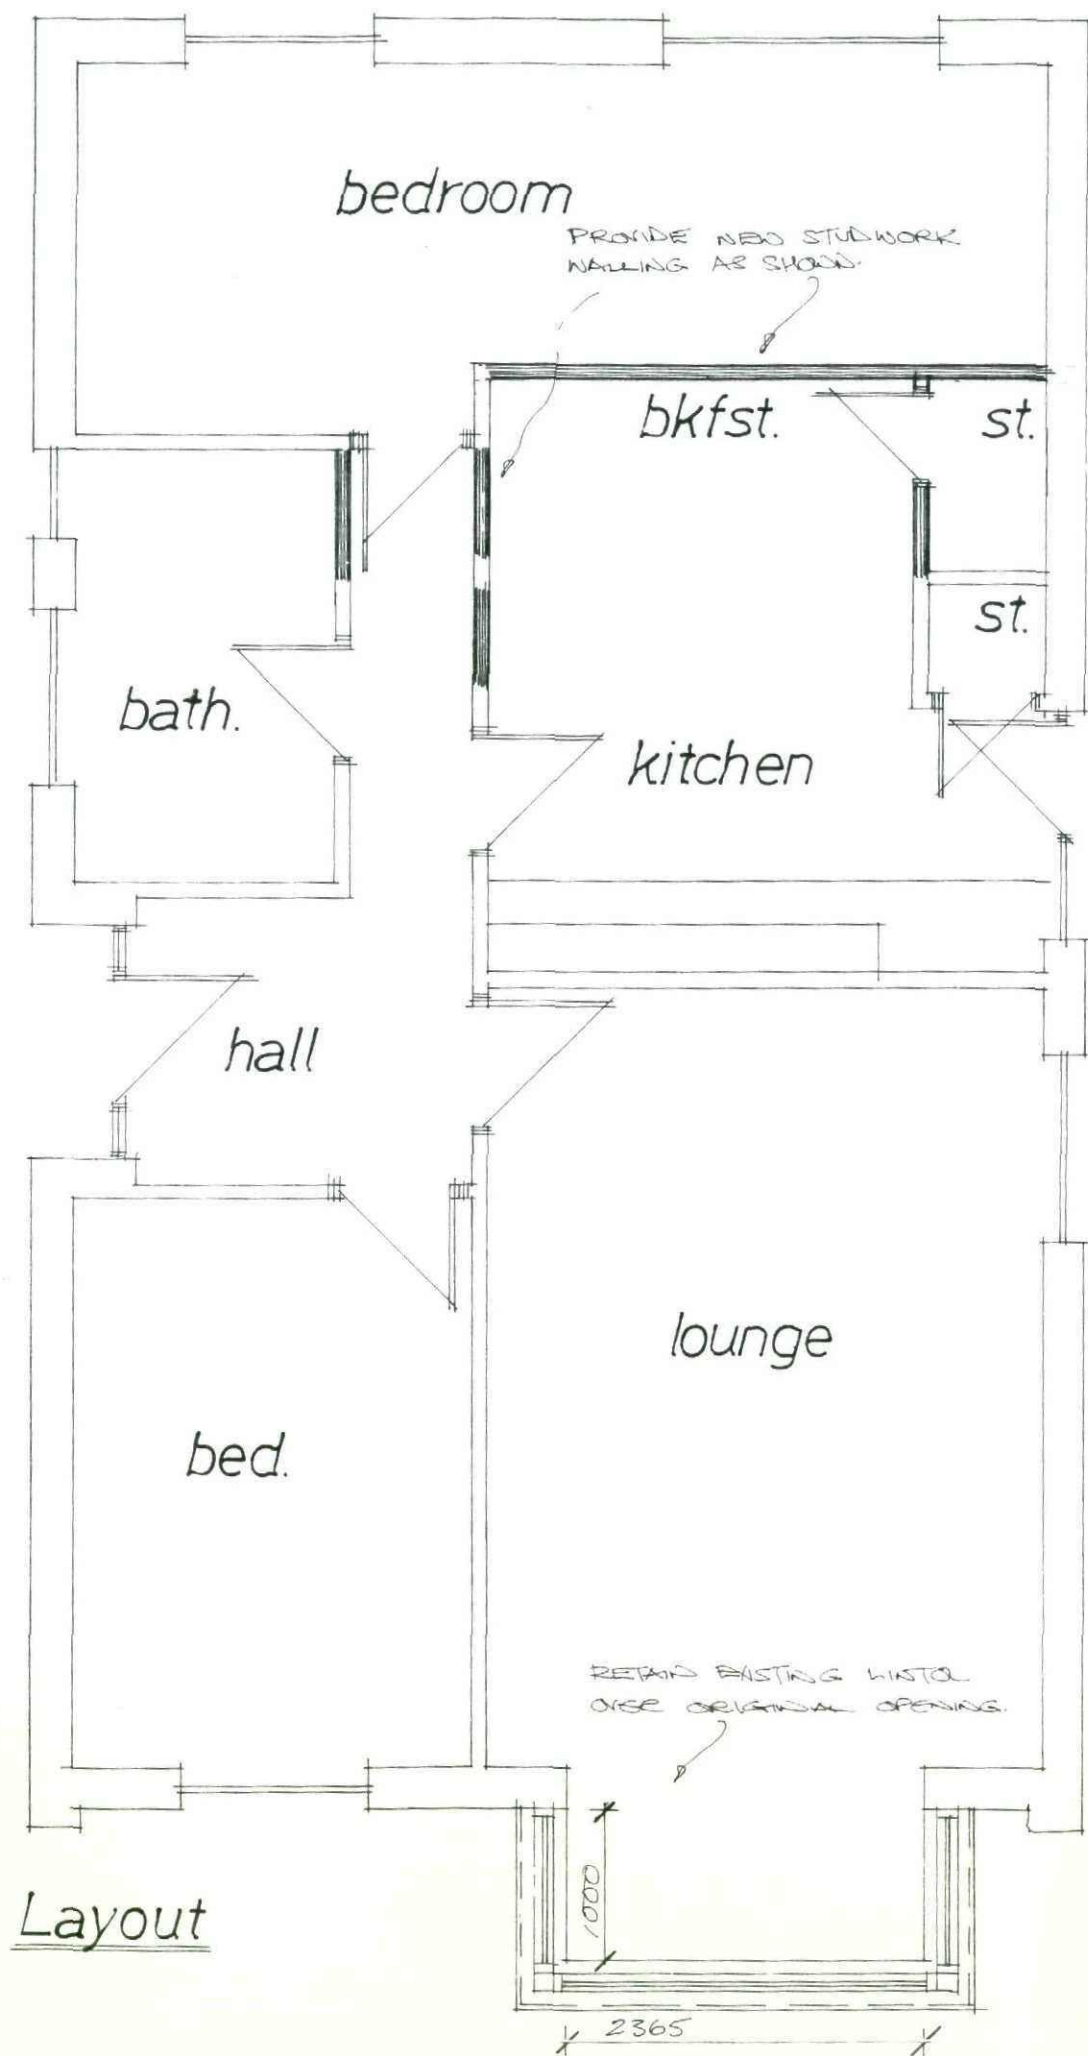


Layout

Elevations

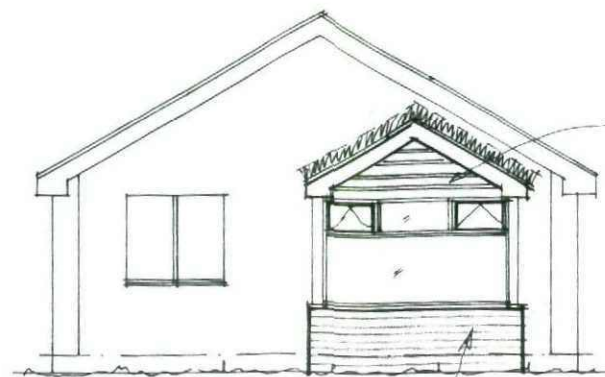


Front

MATCHING BUFF BRICKWORK AS EXISTING DWELLING.

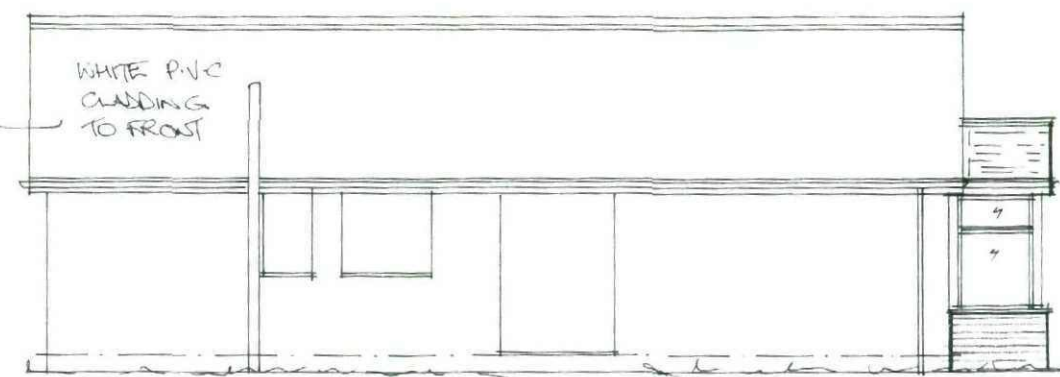

Side

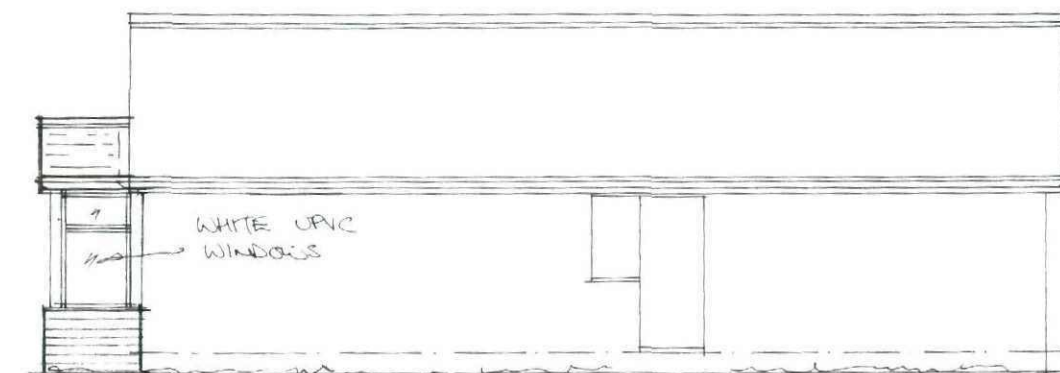

Side

B/Regs: not applicable


Rev	Notes	Date

Planning:

Garry Greetham Associates Ltd
Residential Design Consultant
Westwood House
18 Carr Lane
Tankersley
Barnsley S75 3BE
Tel(01226)746573

PROJECT	Bay Window Extension
CLIENT	Mr. & Mrs. T. Weatherley
TITLE	Property as Proposed
ADDRESS	13 Crabtree Drive, Great Houghton, Barnsley. S72 0AF
DRAWN BY	ggg
SCALE	1:100; 1:50 DATE Aug.10
DRAWING No	541-02 REV

Member of the Chartered Institute of Architectural Technologists

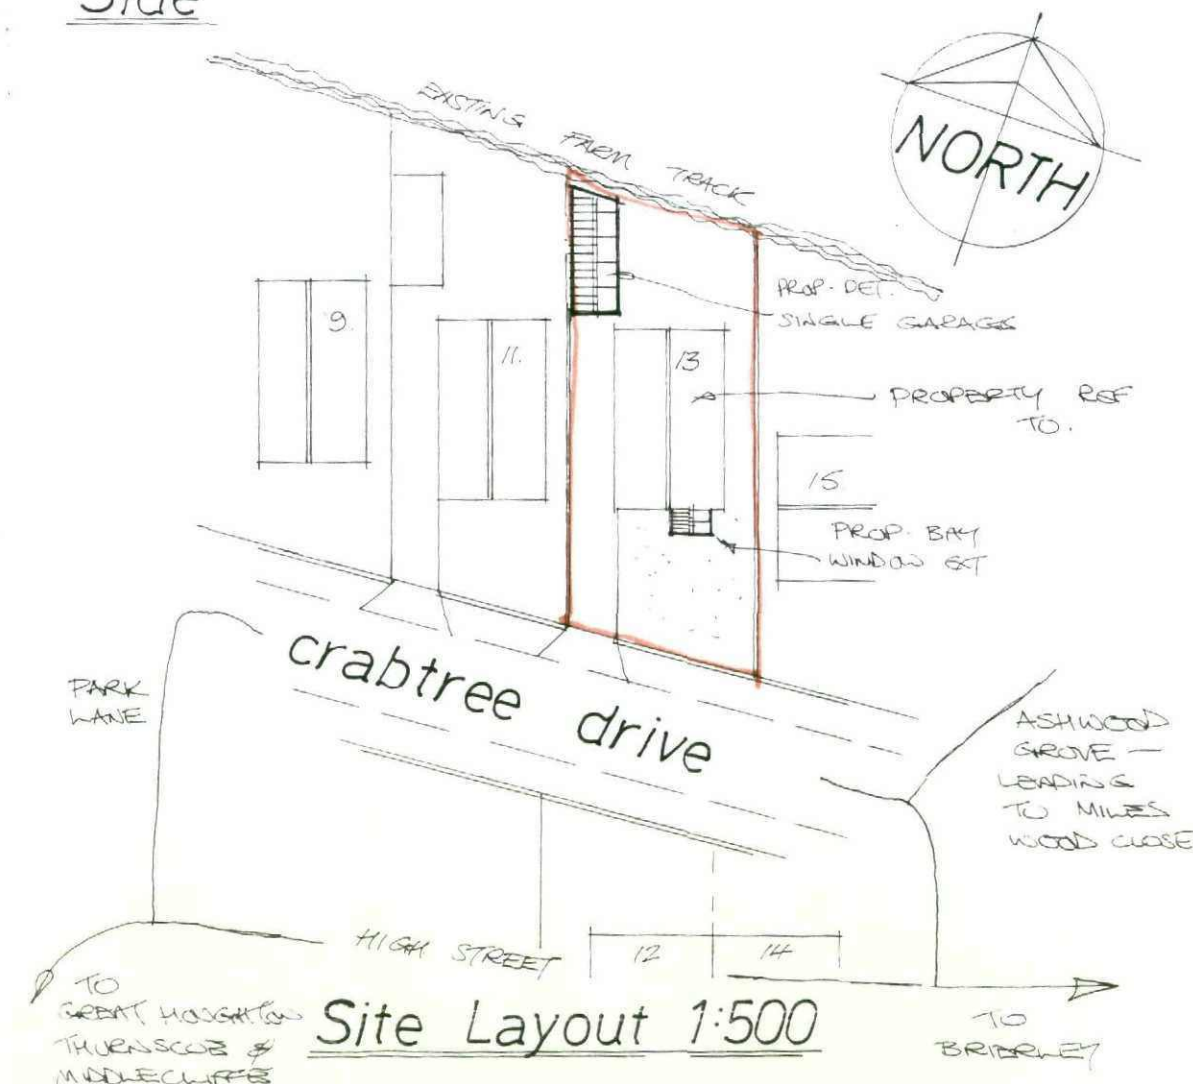

Site Layout 1:500