

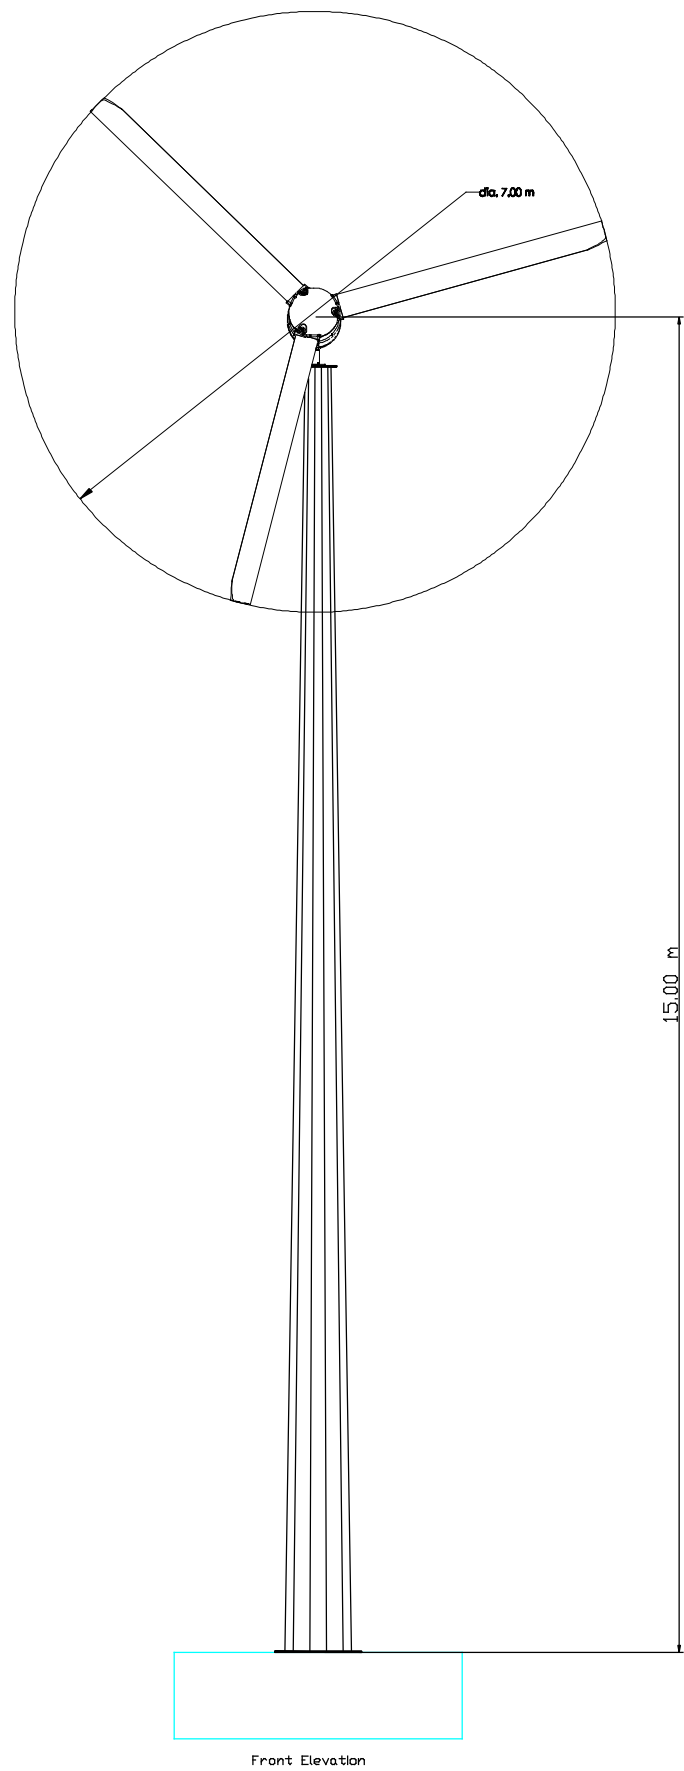
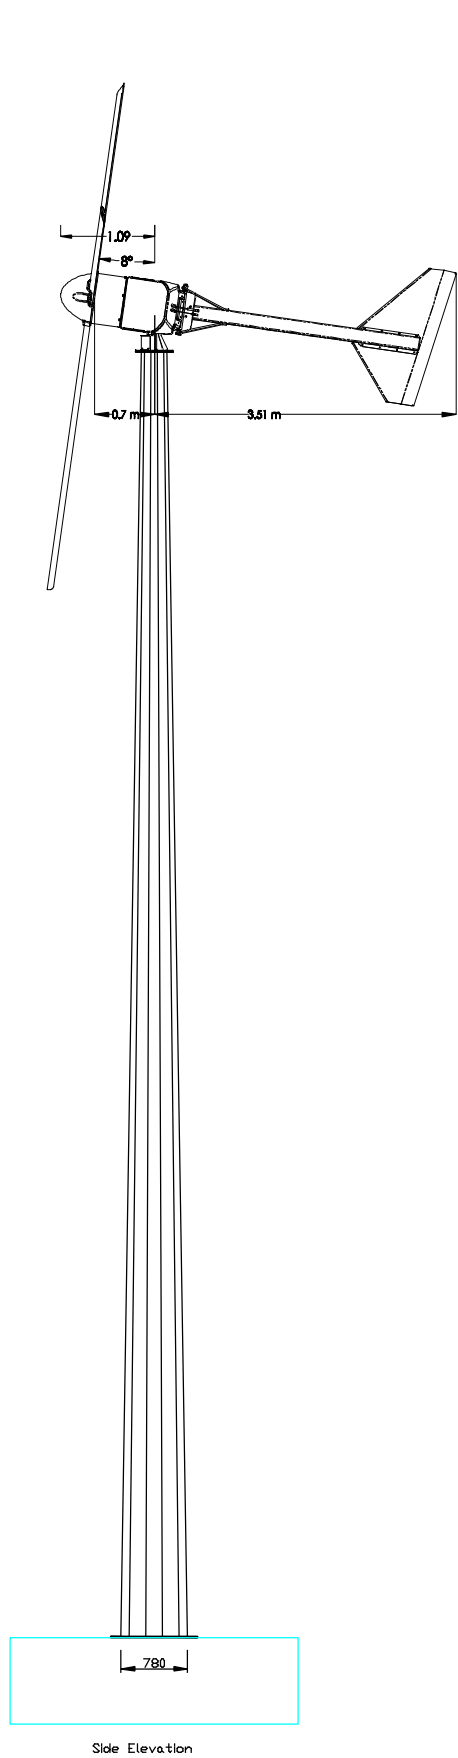


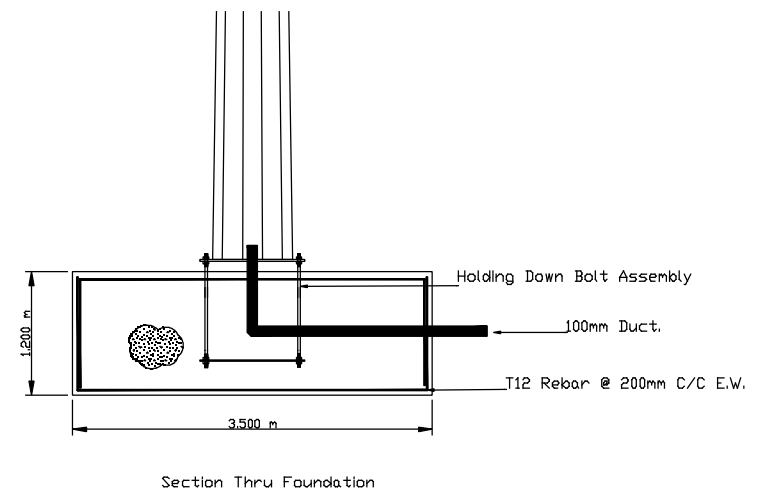

NOTES

1. ALL CONCRETE TO BE 35N20.
2. COVER TO REINFORCEMENT TO BE MINIMUM 50MM.
3. DO NOT SCALE FROM DRAWING.
4. DRAWING IS FOR PLANNING ILLUSTRATIVE PURPOSES ONLY.
5. EXACT DETAILING INCLUDING, STEP BOLTS, SAFETY LINE, ACCESS OPES, WINCH, AND MECHANICAL SYSTEM FOR RAISE / LOWER NOT INCLUDED FOR CLARITY.
6. TOWER IS A GALVANISED FINISH.
7. FOUNDATION SIZE IS SAMPLE DESIGN; FINAL FOUNDATION SIZE MAY VARY DEPENDING ON GROUND CONDITIONS AND WATER TABLE.
8. FINAL DIMENSIONS OF MONOPOLE BASE MAY CHANGE DEPENDING ON MANUFACTURERS SPECIFICATION AND DESIGN

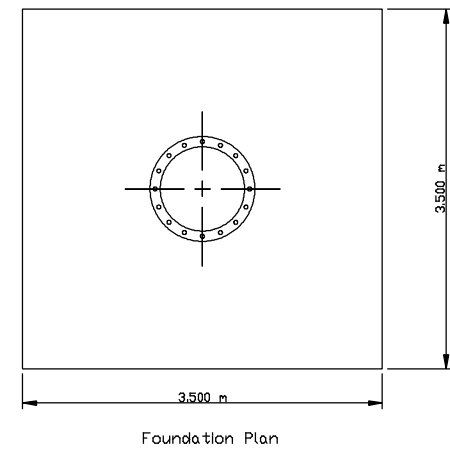

REV 0 - DRAFT PLANNING ISSUE		26/05/2011
REVISION		DATE
DESIGN AND TECHNICAL NOTE		
CONNECTION DETAILS INDICATED ARE PROPOSED DETAILS ONLY. STRUCTURAL ADEQUACY OF THE DETAILS REMAINS THE RESPONSIBILITY OF THE ENGINEERS.		
SIAC WIND ENERGY UK Ltd. LONDON ROAD, TETBURY, GLOUCESTERSHIRE, GL9 6PH TELEPHONE 44(0)1666 901 377 Email: windenergy@siac.co.uk		SIAC WIND ENERGY
PROJECT		
15 M MONOPOLE MAST		
TITLE		
PLANNING DRAWING		
BROWN	CHECKED	ISSUED
MICK K		26/05/2011
DRAWING No		Revision
	15m mp	0