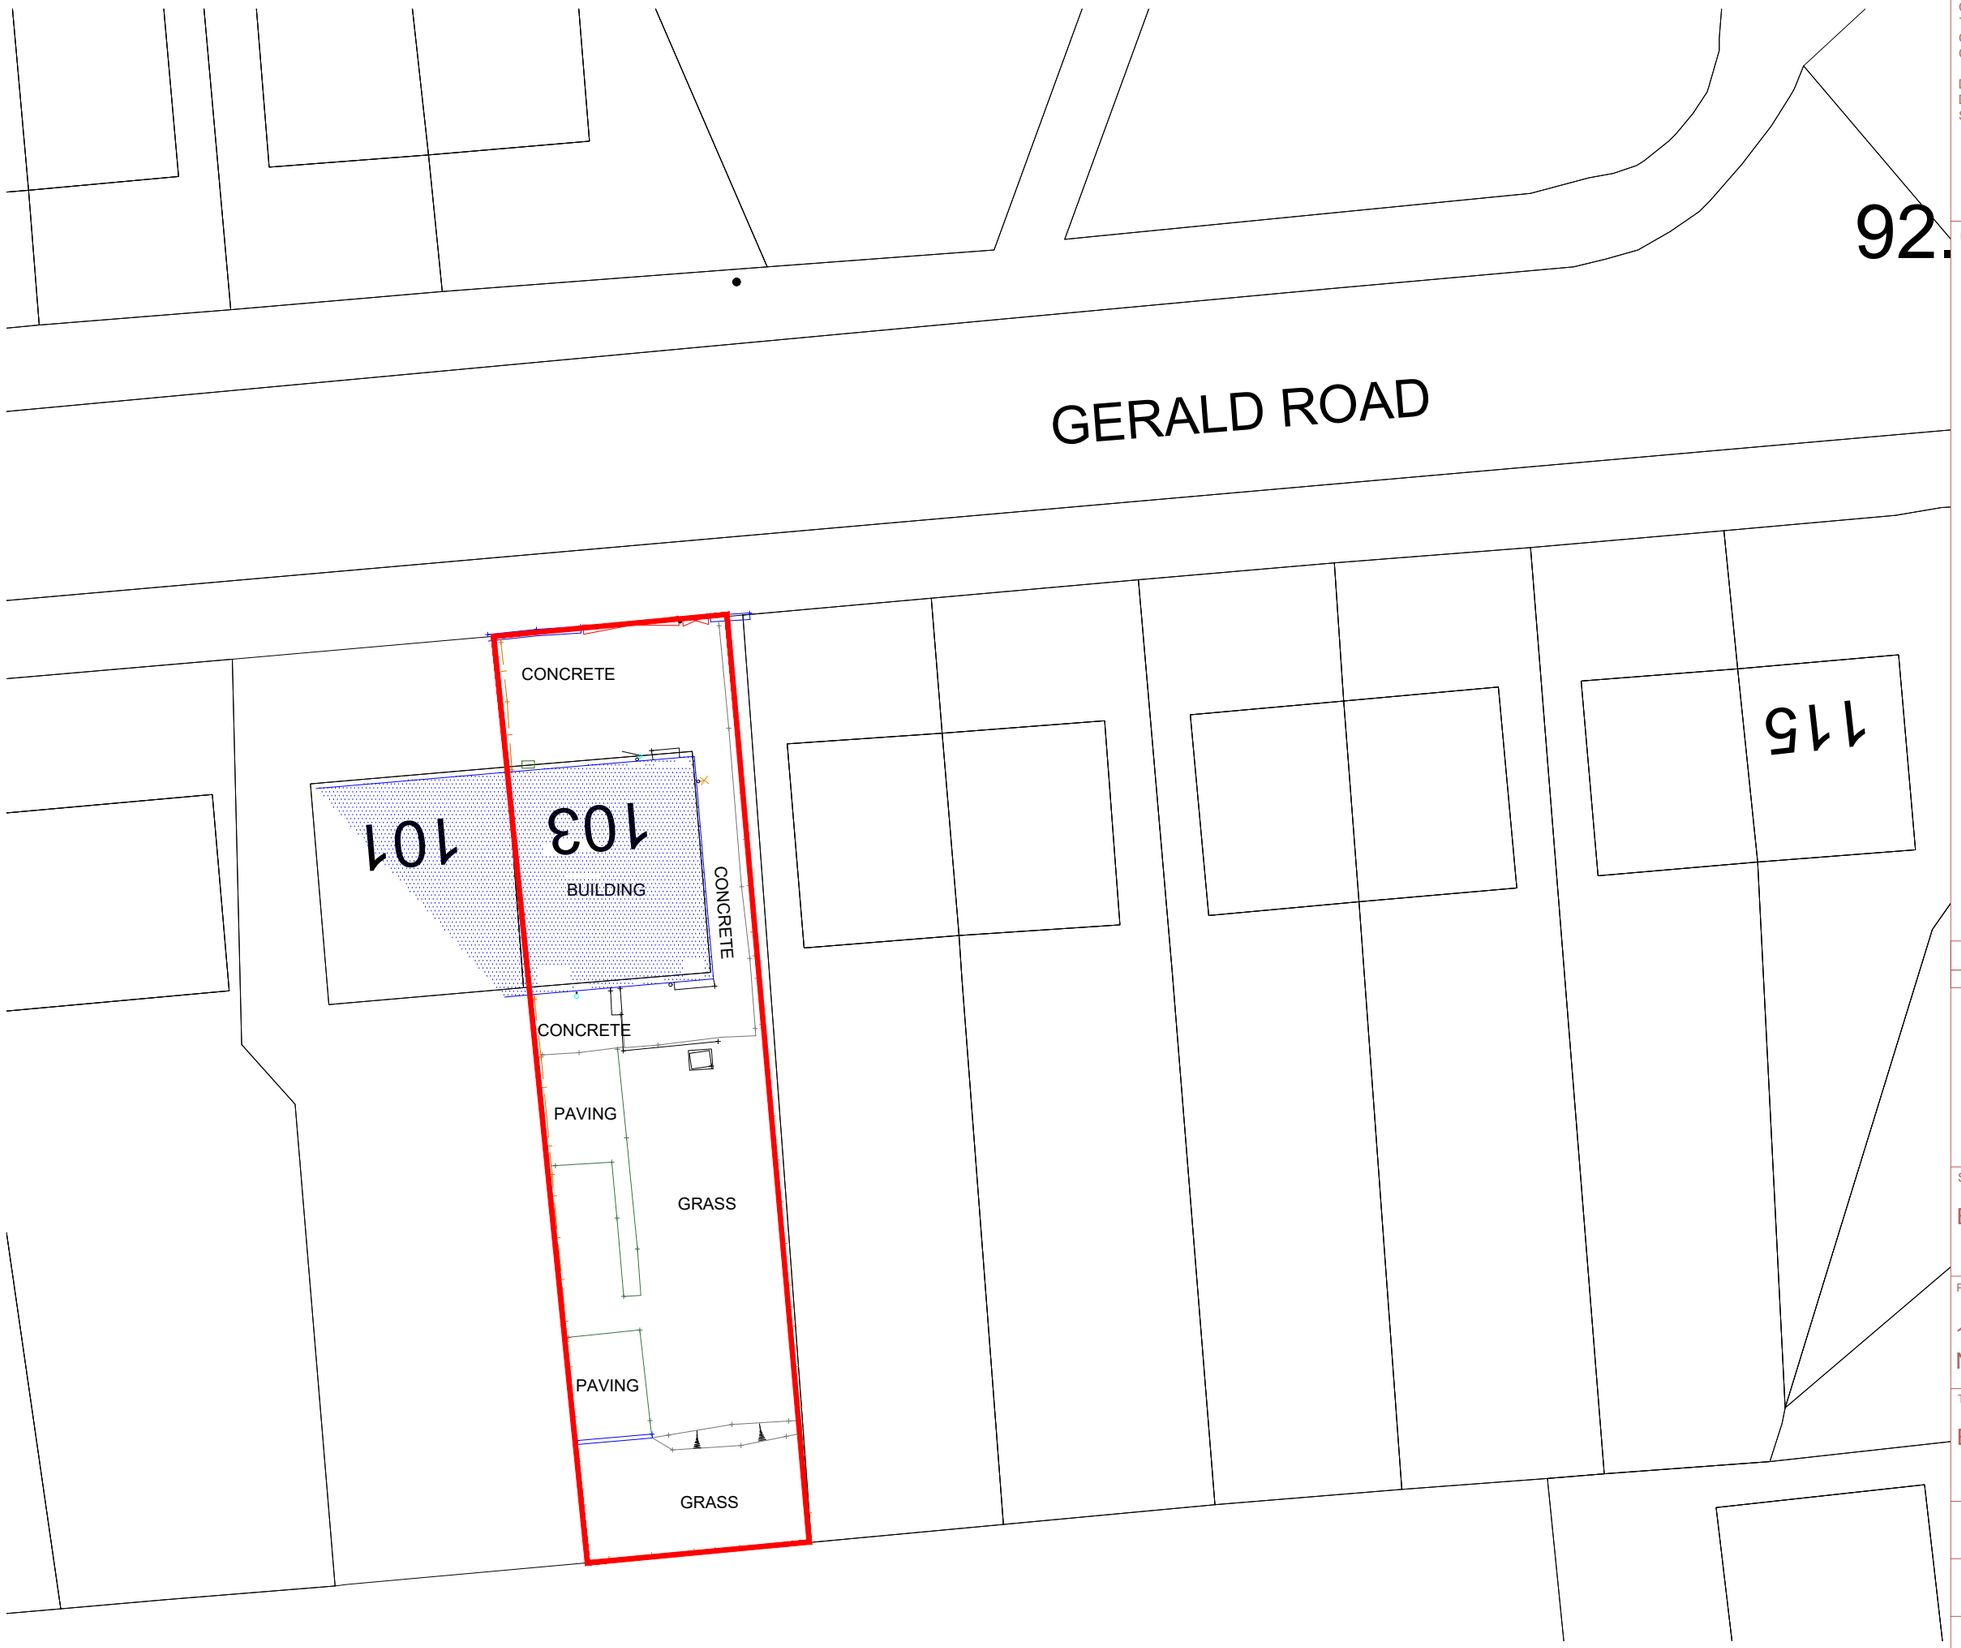

DO NOT SCALE FROM THIS DRAWING. ALL DIMENSIONS TO BE CHECKED ON SITE BY CONTRACTOR. REPORT ANY DISCREPANCIES TO DRAWING AUTHOR AND PROPERTY SERVICES TEAM. DRAWING OR CONTENTS SHOULD NOT BE DUPLICATED WITHOUT PRIOR CONSENT.

DRAWING TO BE READ IN CONJUNCTION WITH ALL OTHER PROJECT DOCUMENTS INCLUDING BUT NOT LIMITED TO DRAWINGS, SPECIFICATIONS, SCHEDULES

0mm 10 20 30 60mm

1:1

NOTES

Rev	Notes	Date	Issued By
P1	First Issue	07/09/21	MJY

BARNSLEY
Metropolitan Borough Council
PROPERTY SERVICES

SERVICE

Berneslai Homes

PROJECT

103 Gerald Road, Kendray, Barnsley
New Ground Floor Extension

TITLE

Existing Site Plan

PROJECT REF	DRAWING REFERENCE	REV
07-01-107104	011	P1
SCALE	DISCIPLINE	SHEET SIZE
1:200	ARCHITECTURE	A3

PURPOSE OF ISSUE: PRELIMINARY

Drawn MJY
Checked XX